
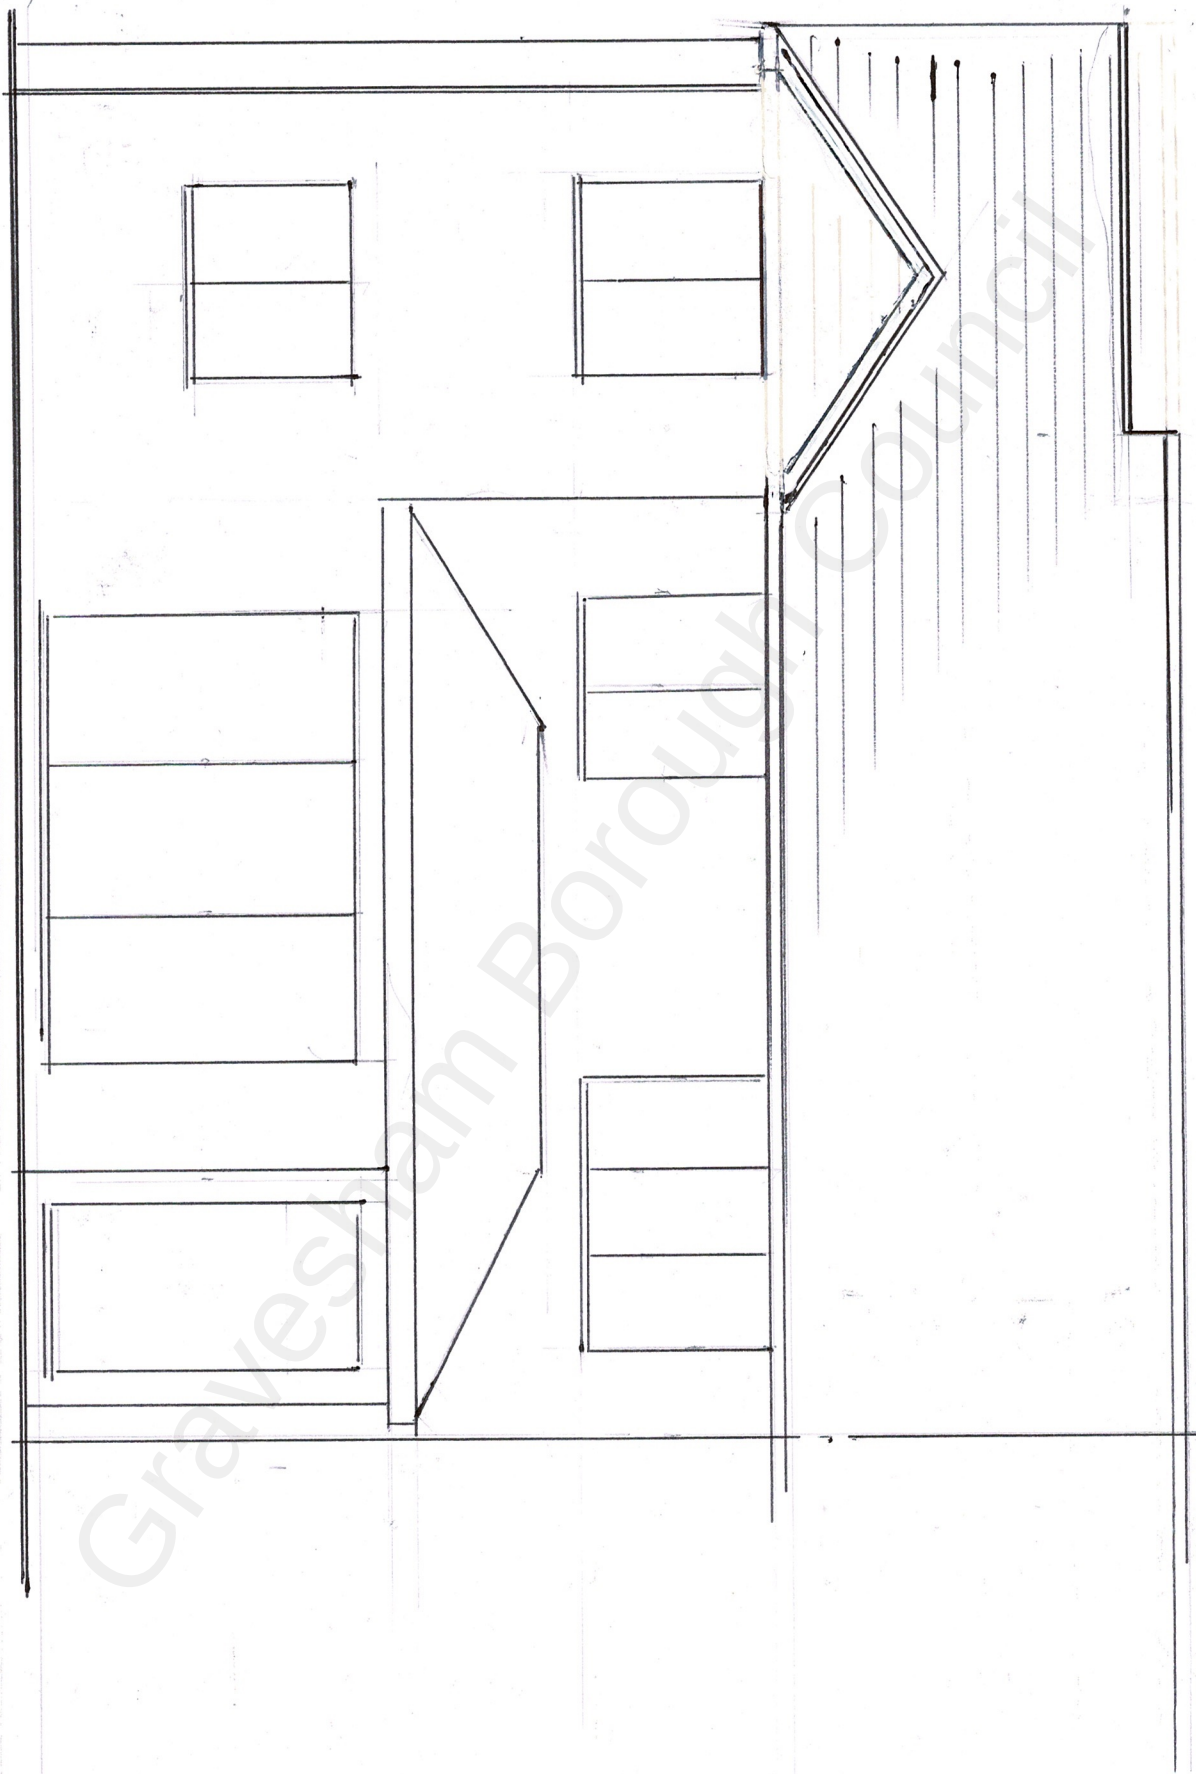


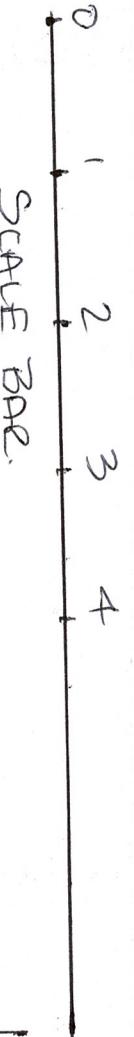

Title	REAR ELEVATION	Job	12 ADJELCLOSE GRAYESBND	Date	11/1/22	Dm	16/3	Scale	1:50
Proposed				W005R					