


SCALE BAR.

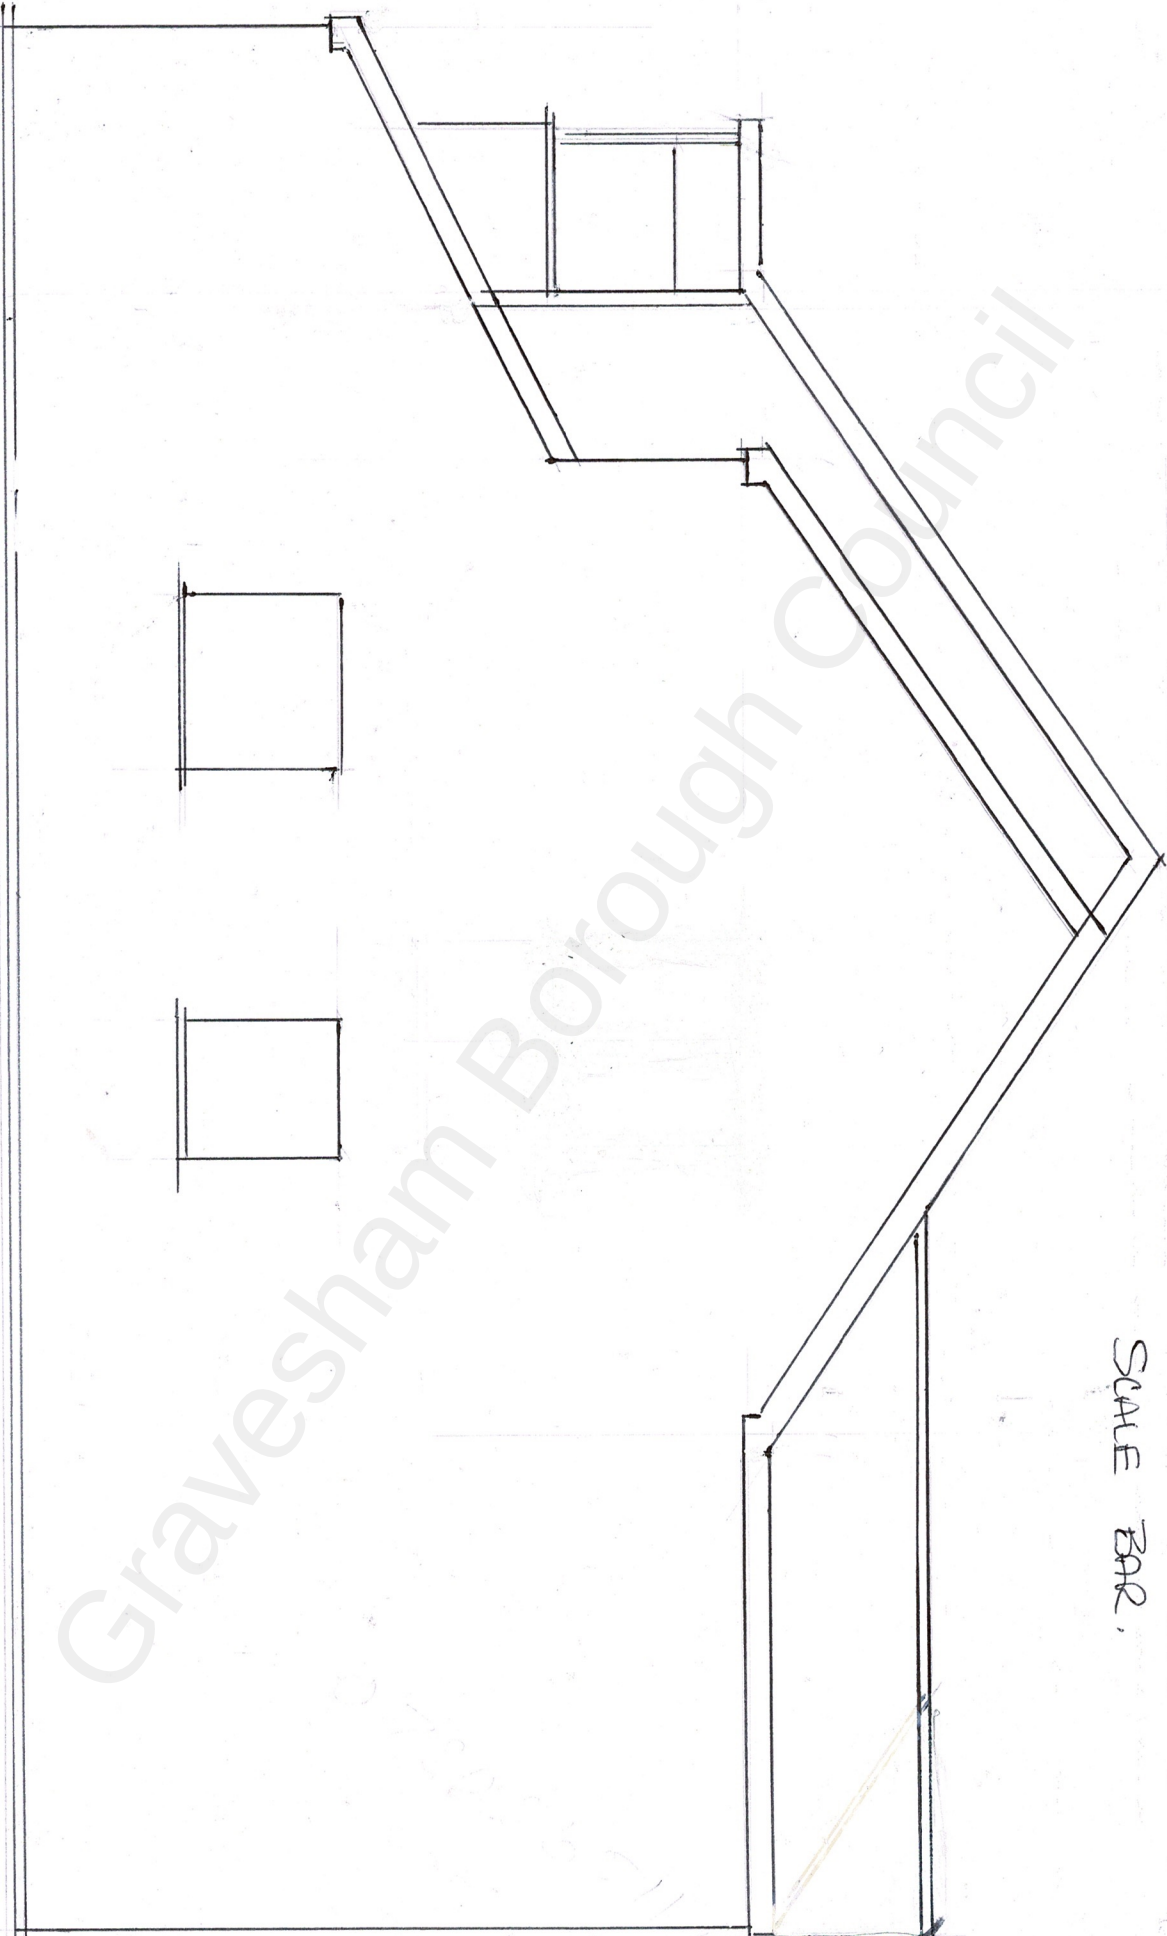

Title SIDE ELEVATION.
PROPOSED

Job 12 ARIEL CLOSE GRAVESHAM

Date 1.1.22 Dm 1w Scale 1:50

W 003 R. B