


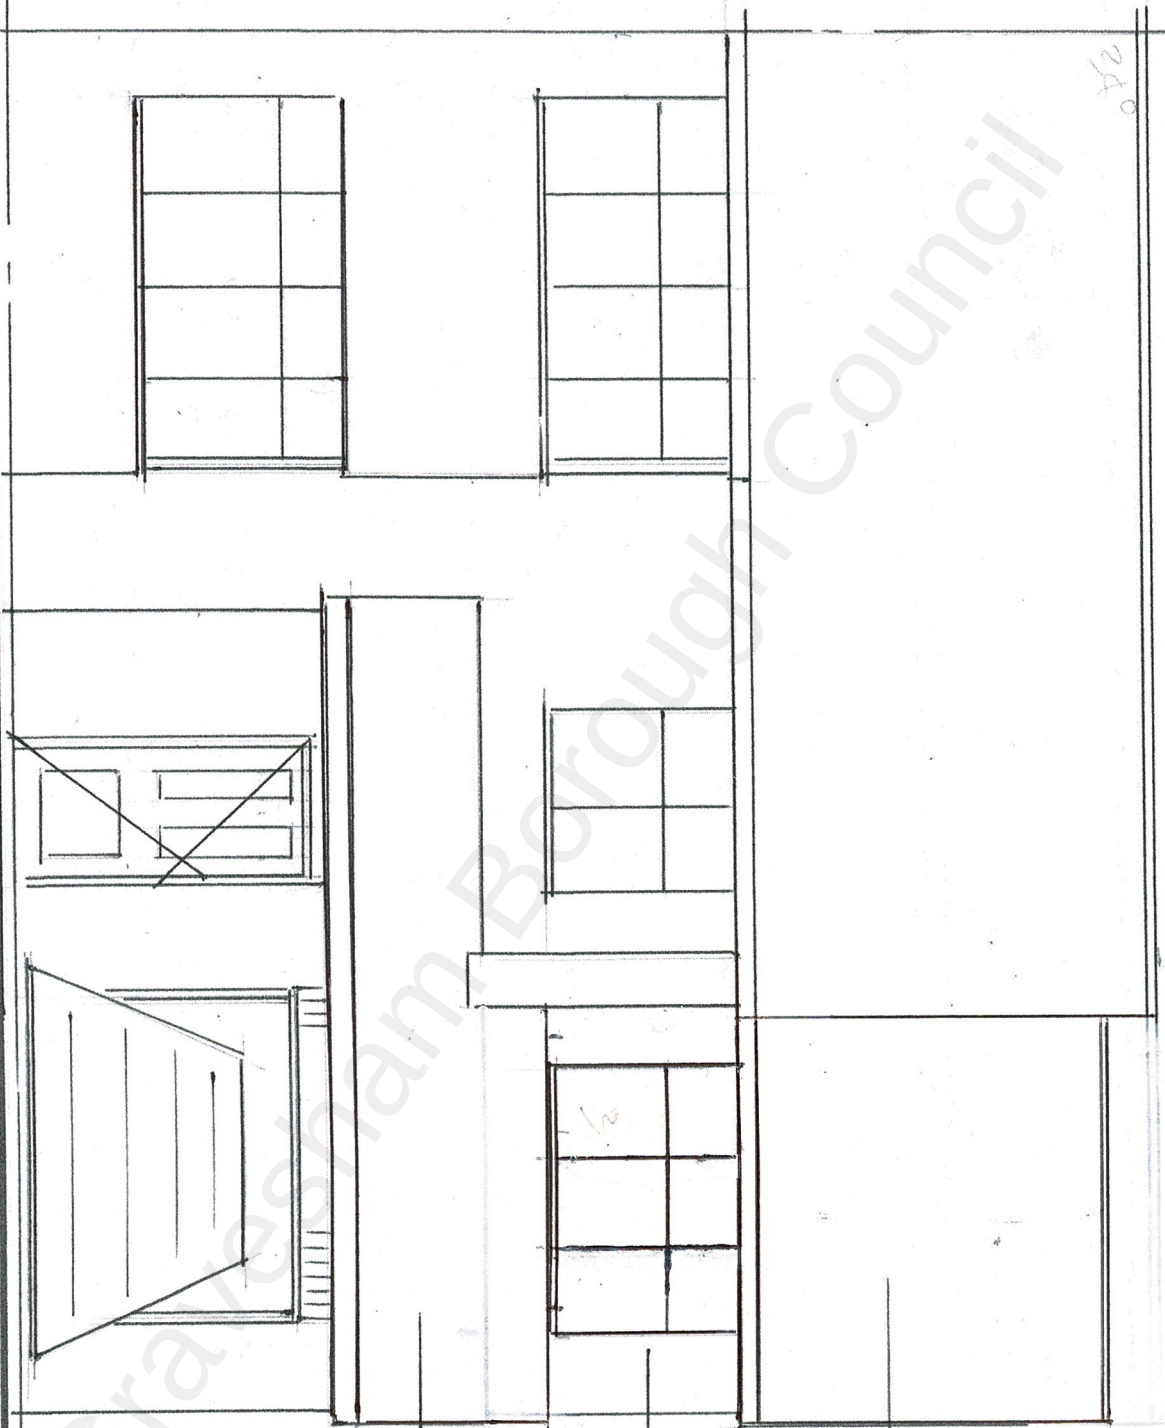

2x0



MATCHING
ROOF TILE

MATCHING BRICK

MATCHING ROOF
TILE

Title	FRONT ELEVATION	Job	12 ADEL CLOSE GRAVESEND	Date	1:1:22	Dm	1:50	Scale	1:50
				Wool R.					