
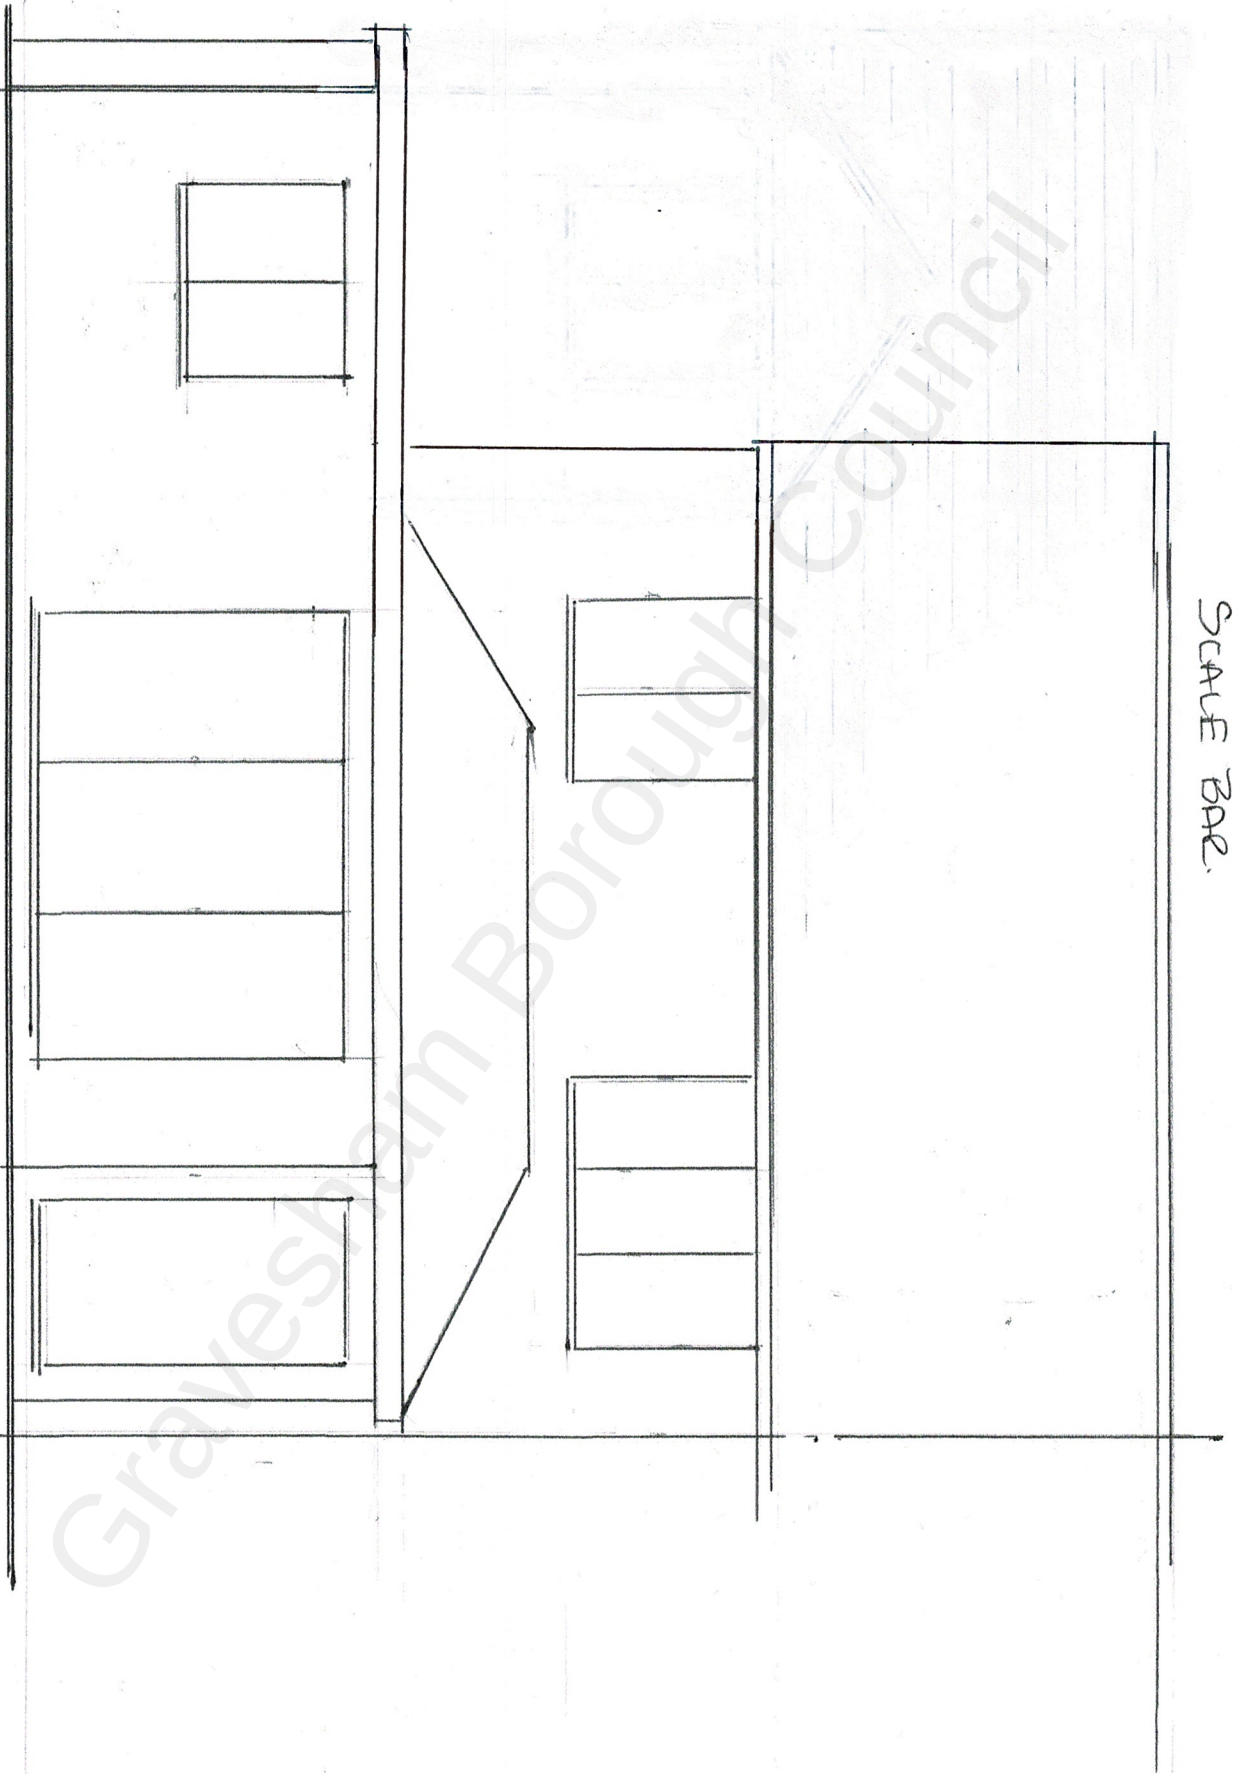


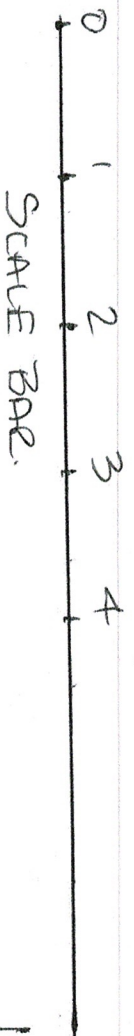

Title	REAR ELEVATION	Job	12 ADIEL CLOSE GRAVESEND	Date	11.1.22	Dm	1:1	Scale	1:50	#
PROPOSED EXISTING										
		WOOD R. 1								