


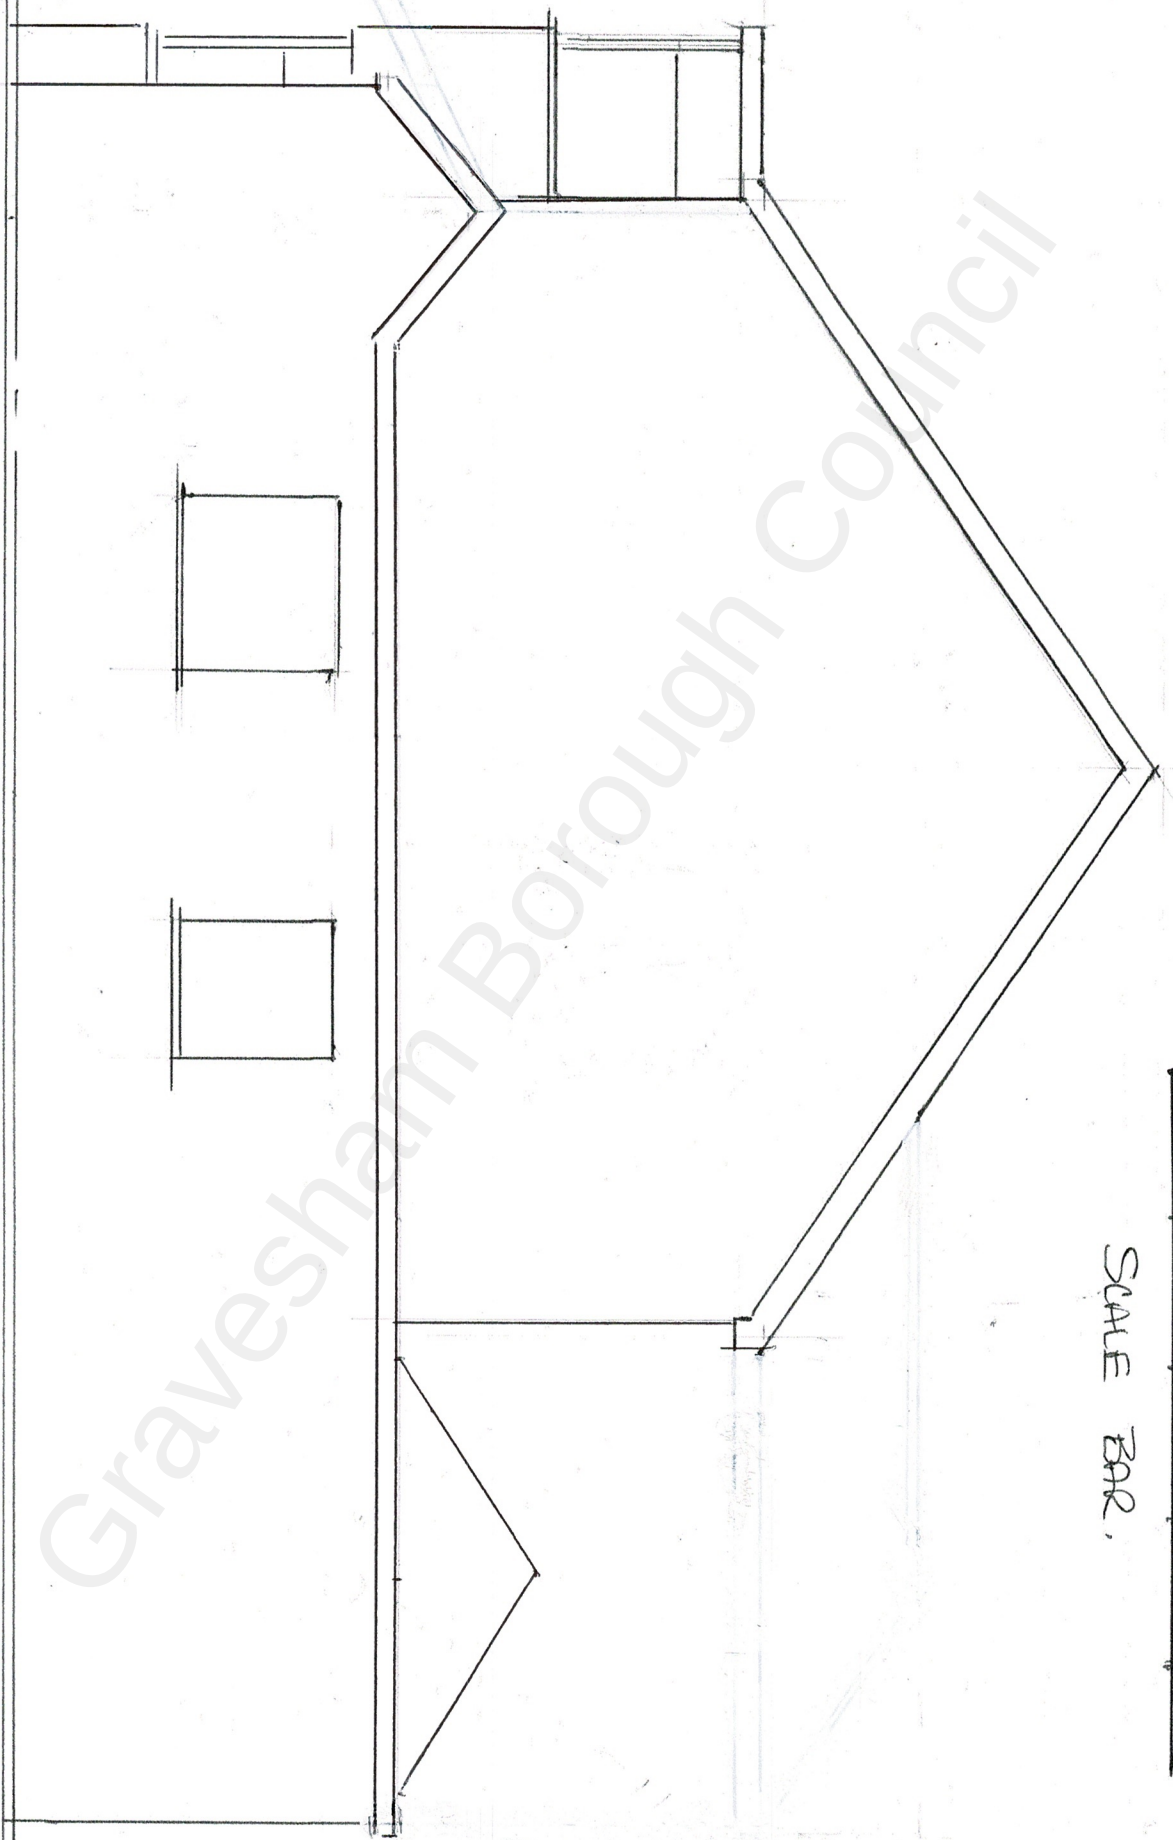

SCALE BAR.



Title		SIDE ELEVATION.	
		EXISTING	
Job		12 ARIEL CLOSE GRAVESEND	
Date	Dwn	Scale	
1.1.22	lw	1:50	
W 004 R. 1			B.