
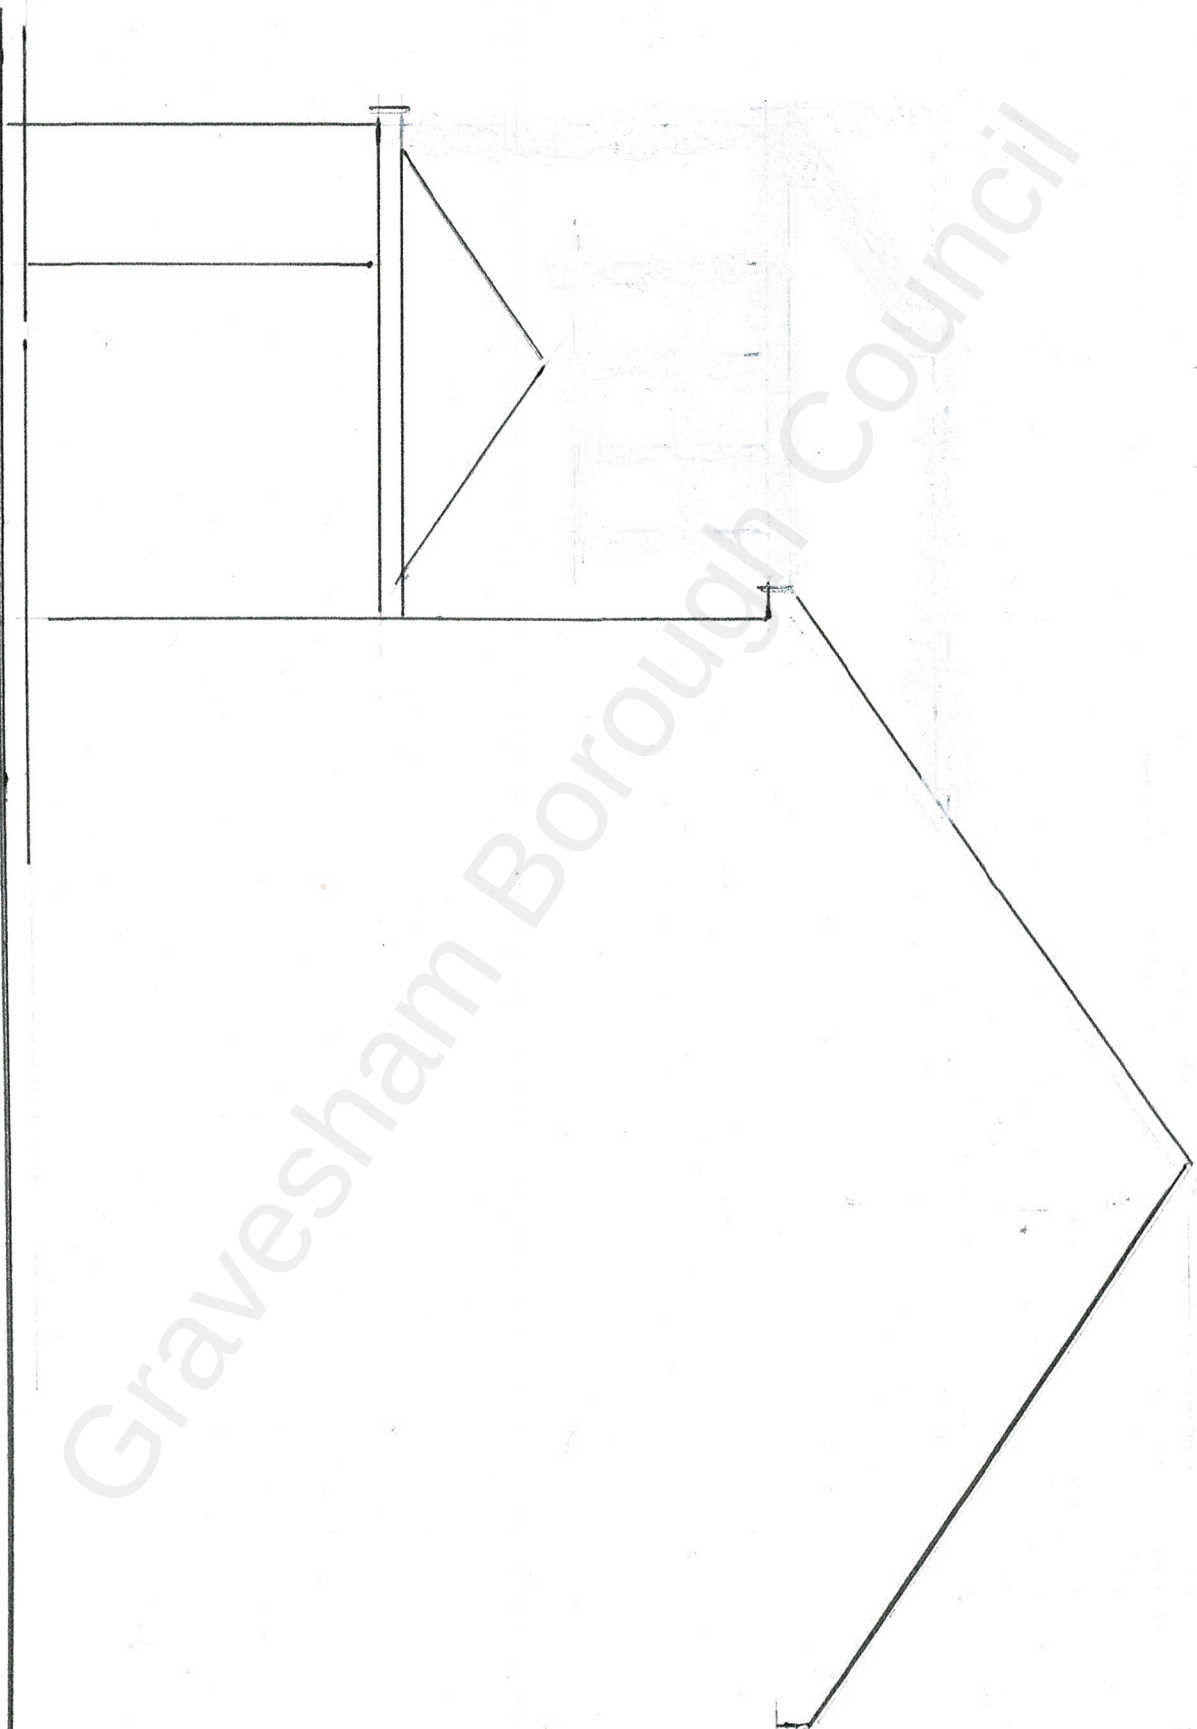


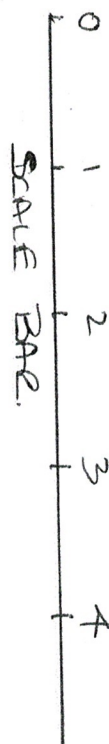

Title		Job		Date		Dwn		Scale	
SIDE ELEVATION - PROPOSED EXISTING		12 AREA CLOSE GRAVESTAD		1.1.22		1.1.22		1:50	
				WOODS R					