


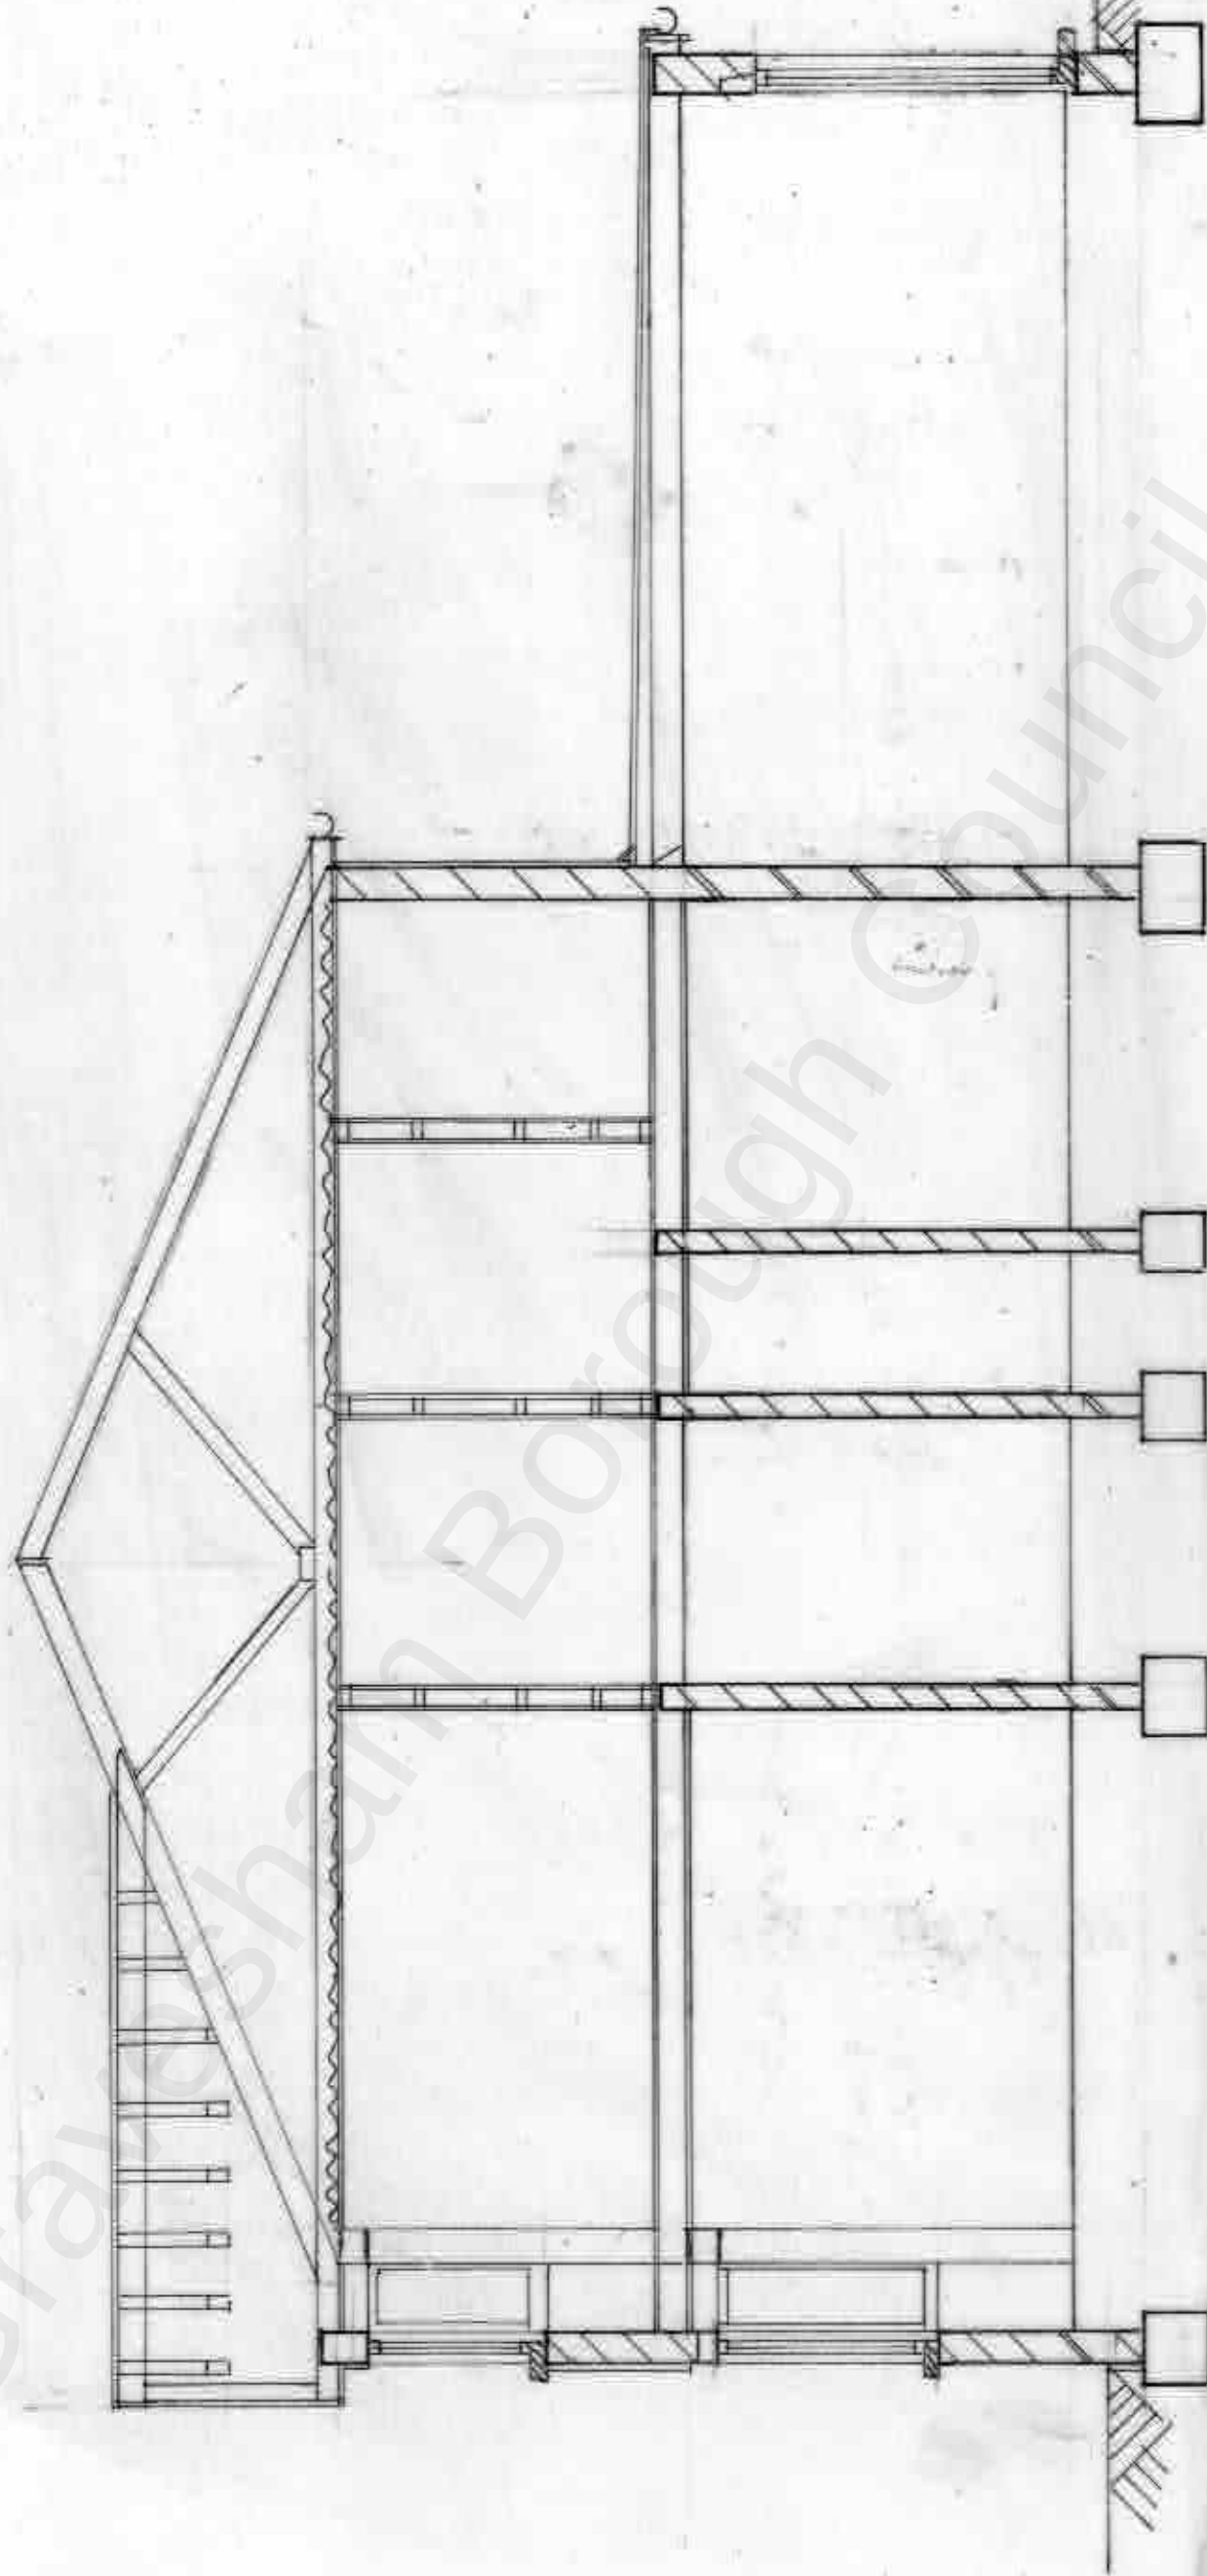

Section 1.1



AWARDS 2018



Regional Winner

WESTLEIGH DESIGN



SCALE 1:50



PROPOSED FIRST FLOOR EXTENSION AND GABLE ENDED ROOF
MR N PHOTAY 14 SUN LANE GRAVESEND DA12 5HG
1:50 @ A3 251122/8 OF 8 82M² PROPOSED SECTION