



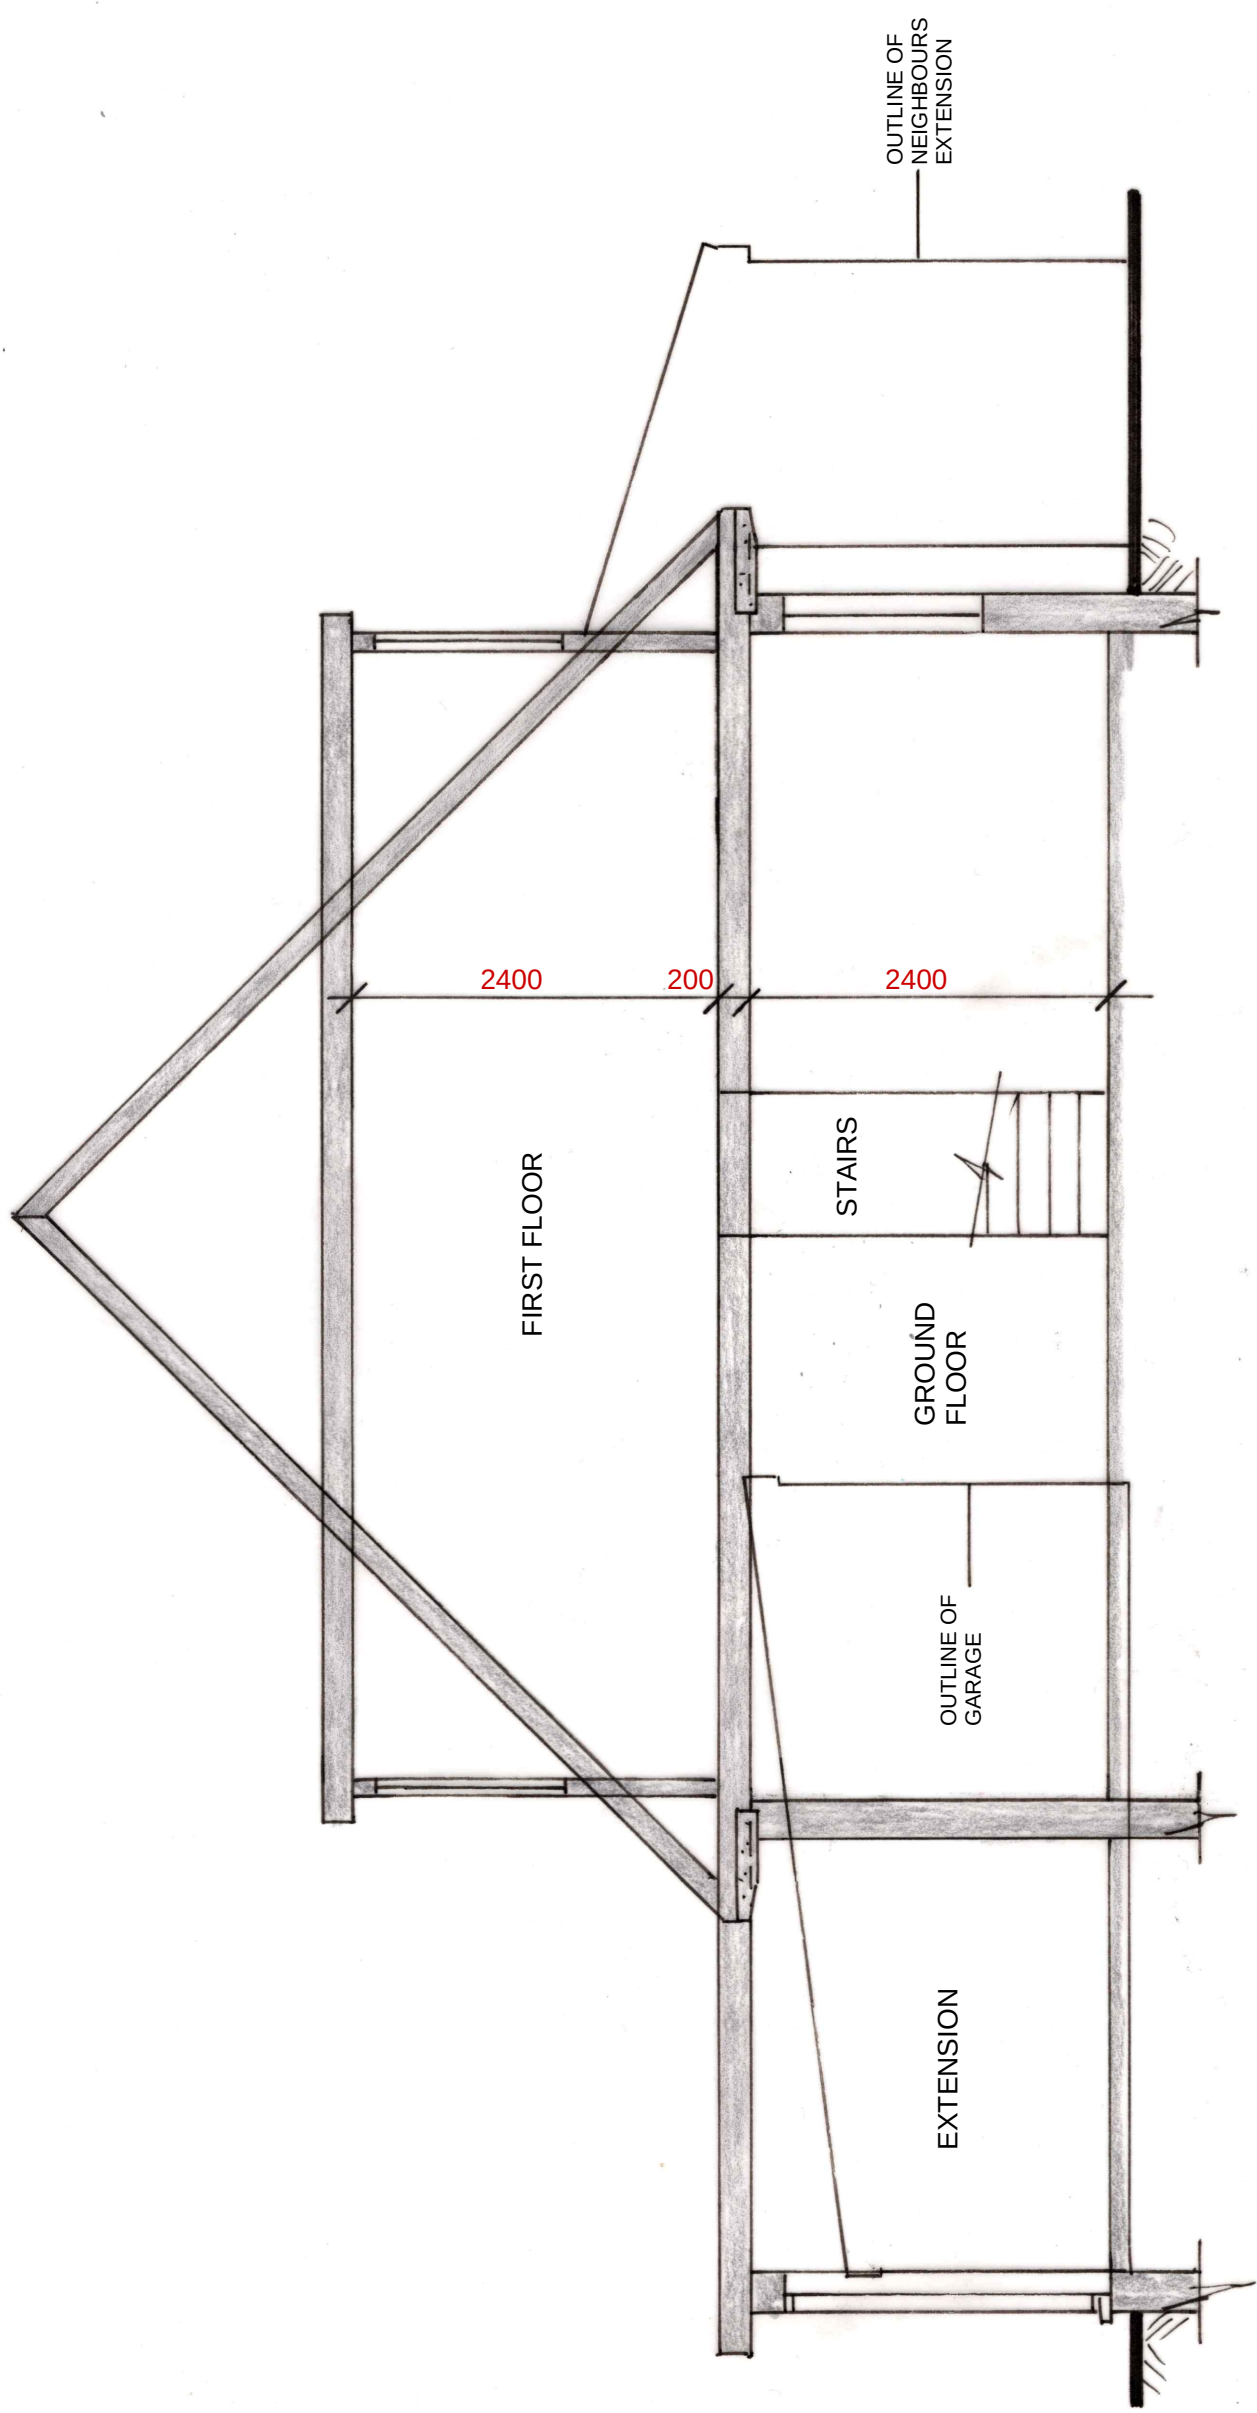

EXISTING CROSS SECTION

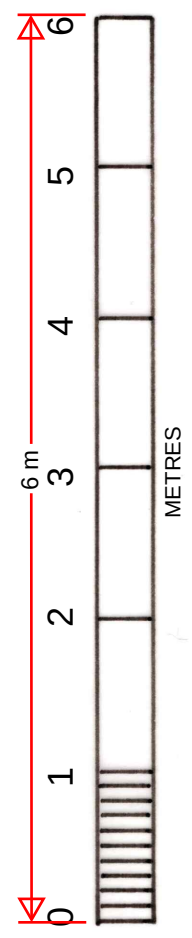

PROPOSED FIRST FLOOR SIDE & GROUND FLOOR FRONT EXTENSIONS AT:
8 FAIRFIELD DRIVE HIGHAM ROCHESTER KENT ME3 7BG

EXISTING CROSS SECTION

SCALE: 1:50 @ A3

DRG No: FD/05

29 /10/2024

DAVID HAIME | d.haime@btinternet.com | +44 7974 156510

Chartered Institute of Architectural Technologists



CIAT
Registered Practice