


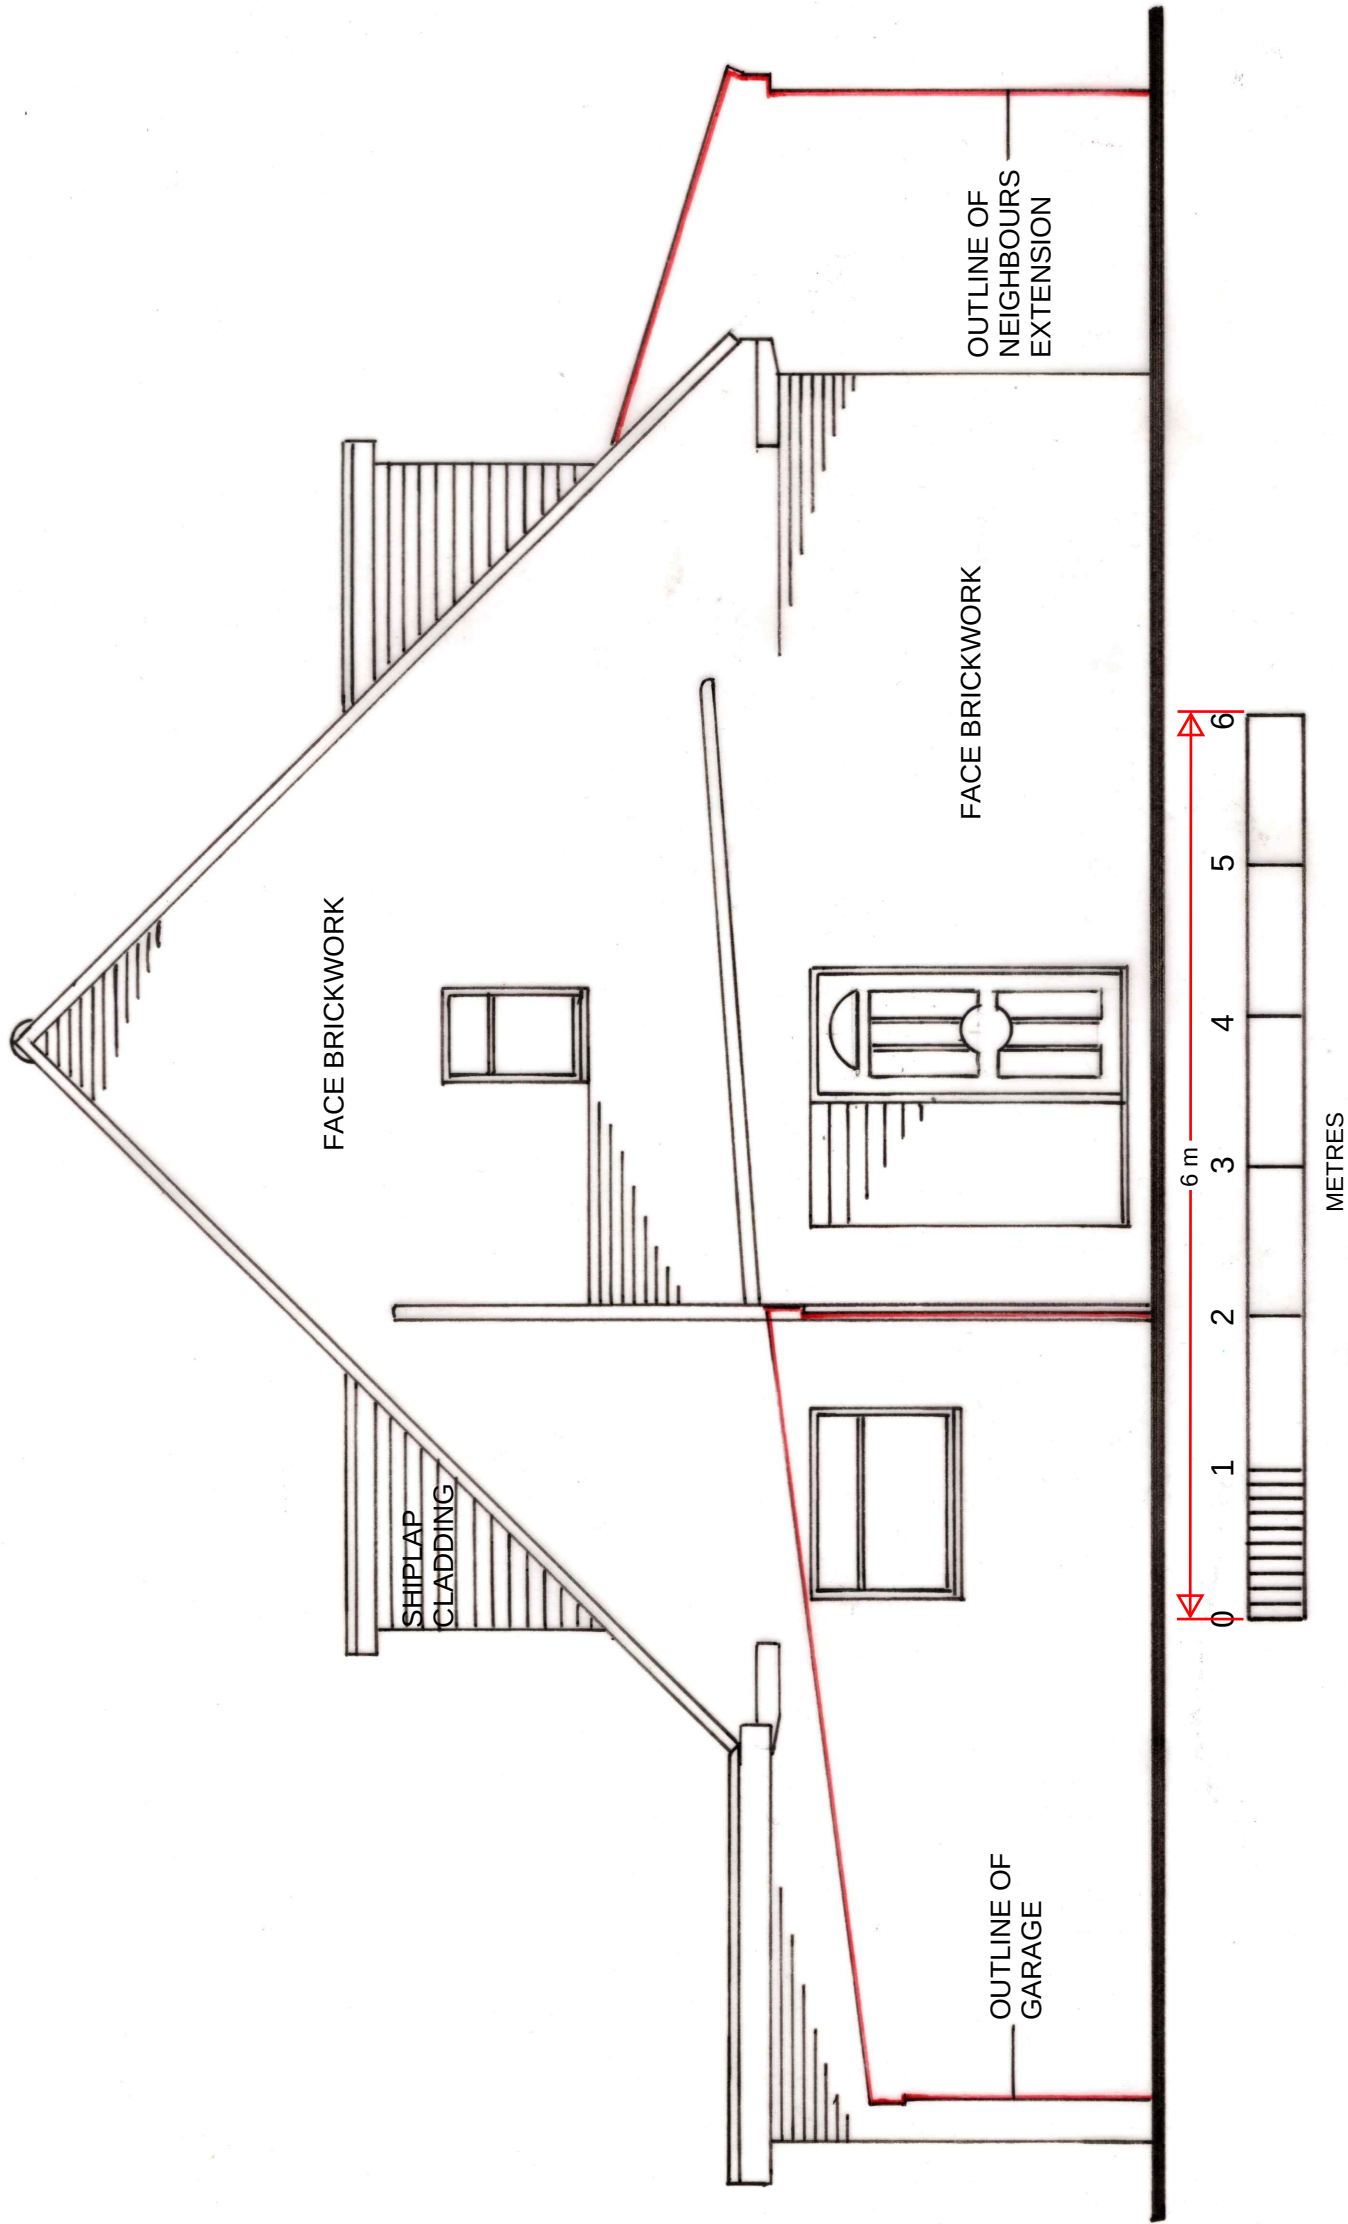

EXISTING SIDE ELEVATION

PROPOSED FIRST FLOOR SIDE & GROUND FLOOR EXTENSIONS AT:
8 FAIRFIELD DRIVE HIGHAM ROCHESTER KENT ME3 7BG

EXISTING SIDE ELEVATION

SCALE: 1:50 @ A3 DRG No: FD/06

29/10/2024

DAVID HAIME | d.haime@btinternet.com | +44 7974 156510

CIAT
Registered Practice

Chartered Institute of Architectural Technologists