


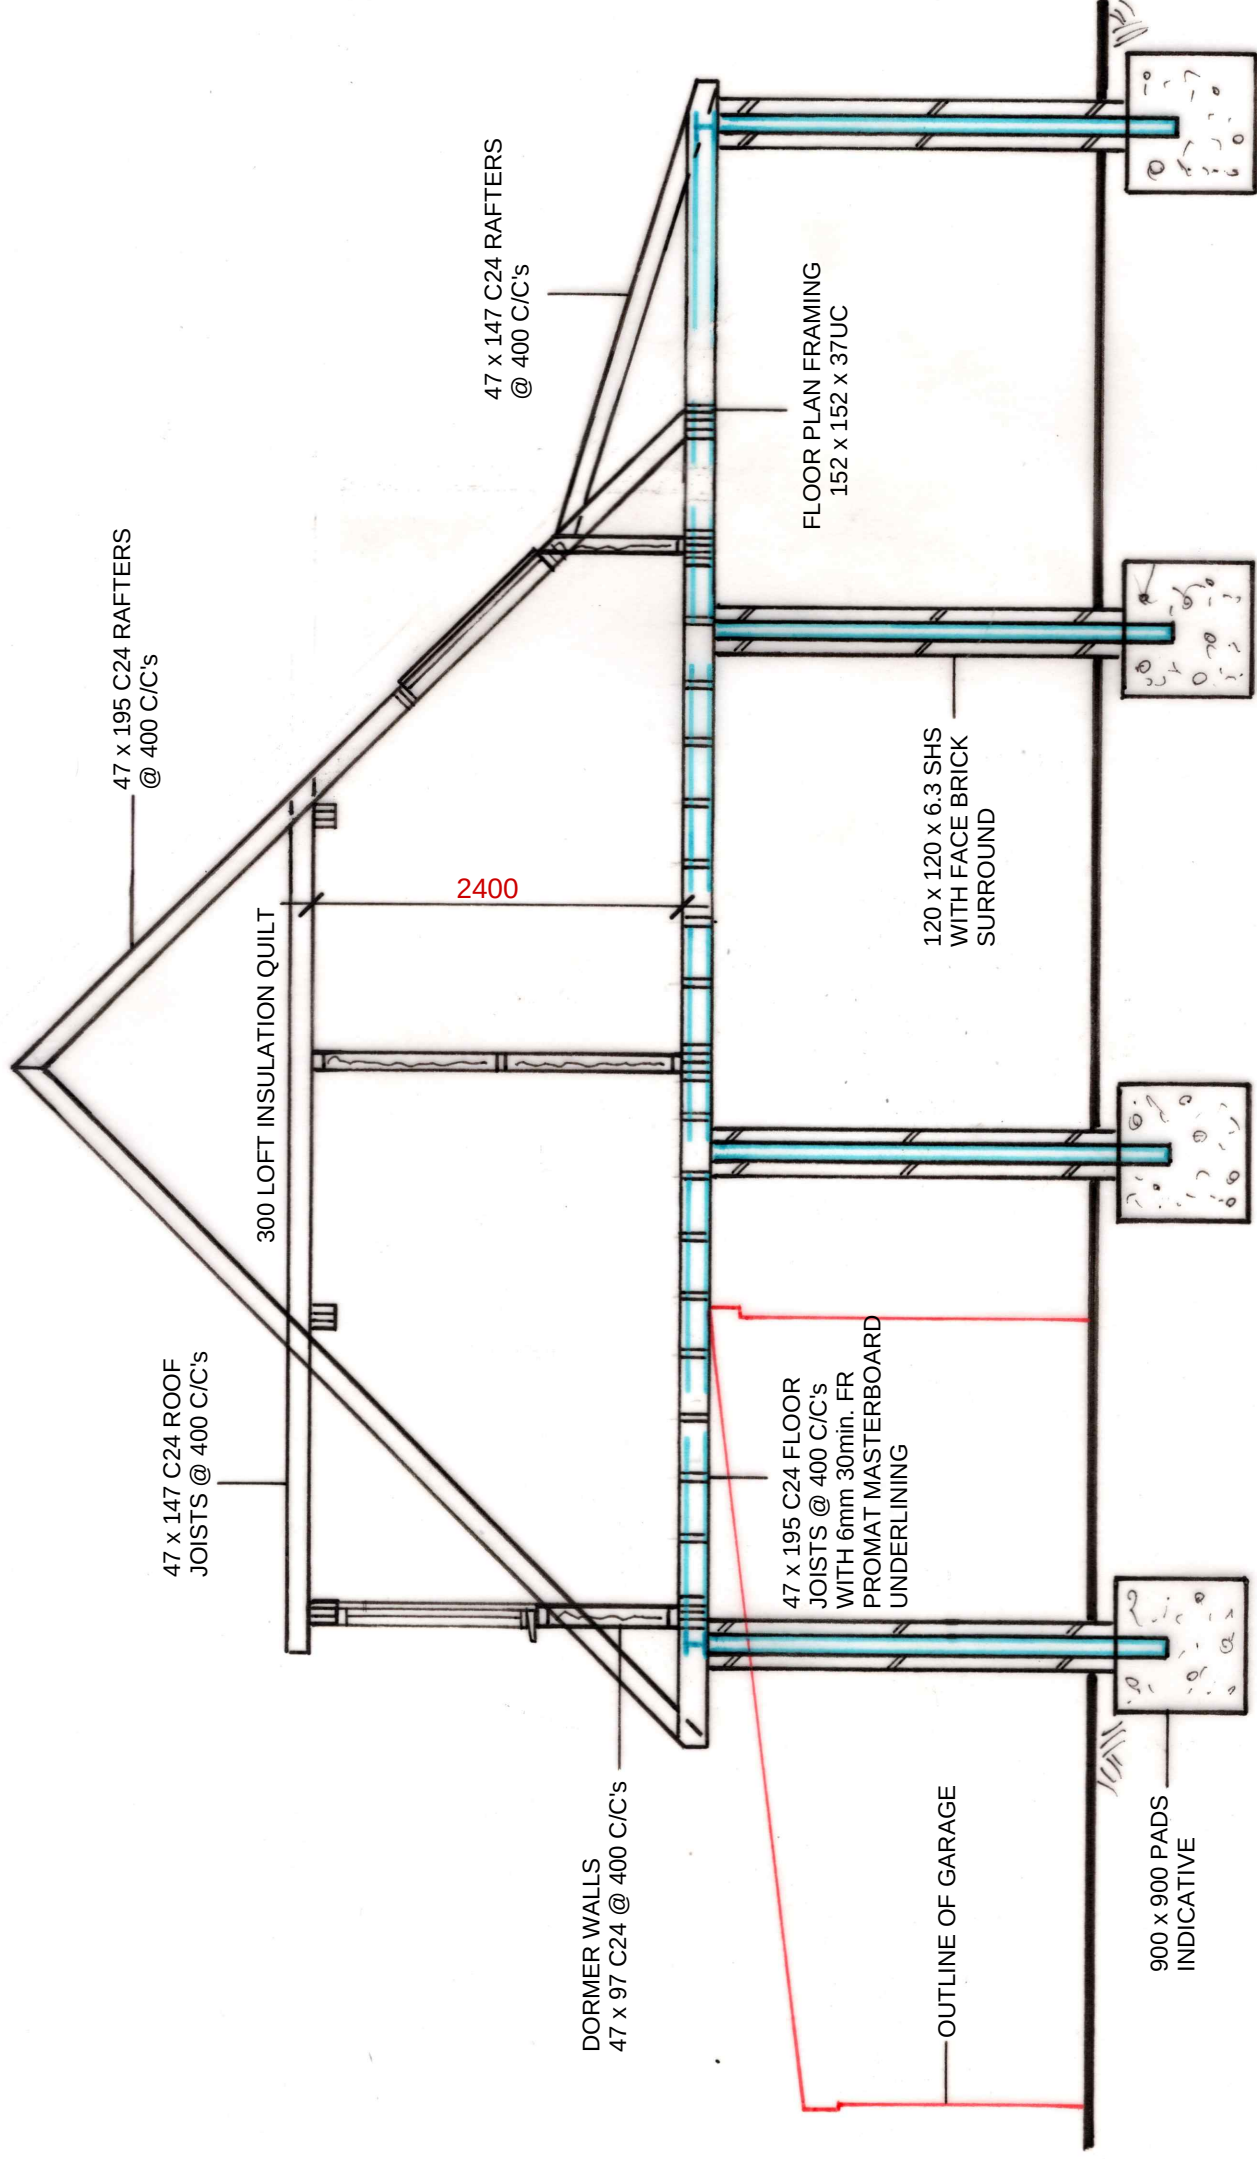

PROPOSED CROSS SECTION A-A



1:50 @ A3

PROPOSED FIRST FLOOR SIDE AND GROUND FLOOR EXTENSIONS AT:
8 FAIRVIEW DRIVE HIGHAM ROCHESTER KENT ME3 7BG

PROPOSED CROSS SECTION A-A

SCALE: 1:50 @ A3

DRG No: FD/11/01

20/06/2025

DAVID HAIME | d.haime@btinternet.com | +44 7974 156510

NOTE: ALL STRUCTURAL SIZES INDICATIVE UNTIL CONFIRMED BY
ENGINEERS CALCS AND DETAILS WHEN RELEASED



CIAT
Registered Practice

Chartered Institute of Architectural Technologists