




Proposed Front (West) Elevation
Scale 1:100 @ A3



Proposed Side (North) Elevation
Scale 1:100 @ A3

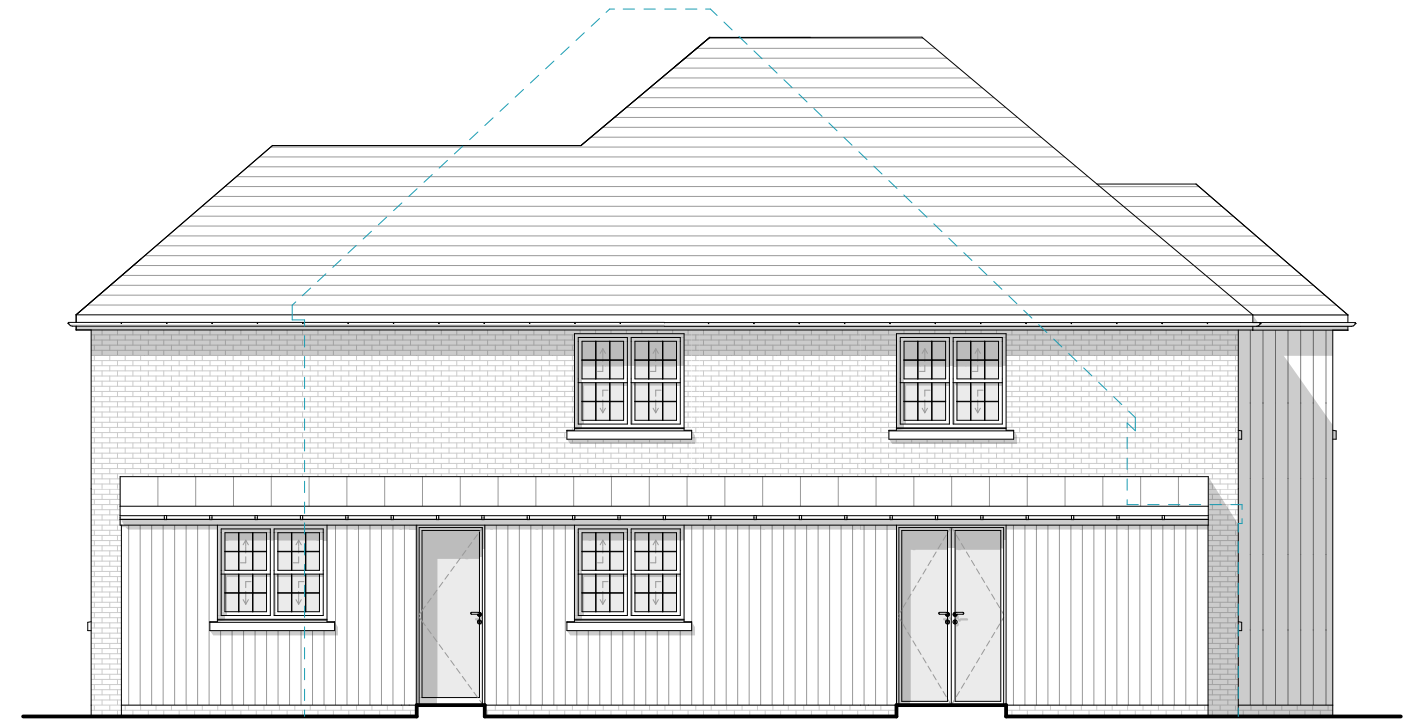

Proposed Rear (East) Elevation
Scale 1:100 @ A3



Proposed Side (South) Elevation
Scale 1:100 @ A3

PMR
ARCHITECTURE

Sheridan House
112 - 116 Western Road
Hove, BN3 1DD

01273 980820
brighton@pmr-architecture.co.uk
www.pmr-architecture.co.uk

Client: Randhir & Inderpreet Sidhu
Project: Clinton House, Pondfield Lane, Gravesend, DA12 3LD
Drawing Title: Proposed Elevations
Drawing No: 23.98_PL_103
Revision: D
Date: March 2025
Status: **PLANNING**
Scale: 1:100 @ A3

