


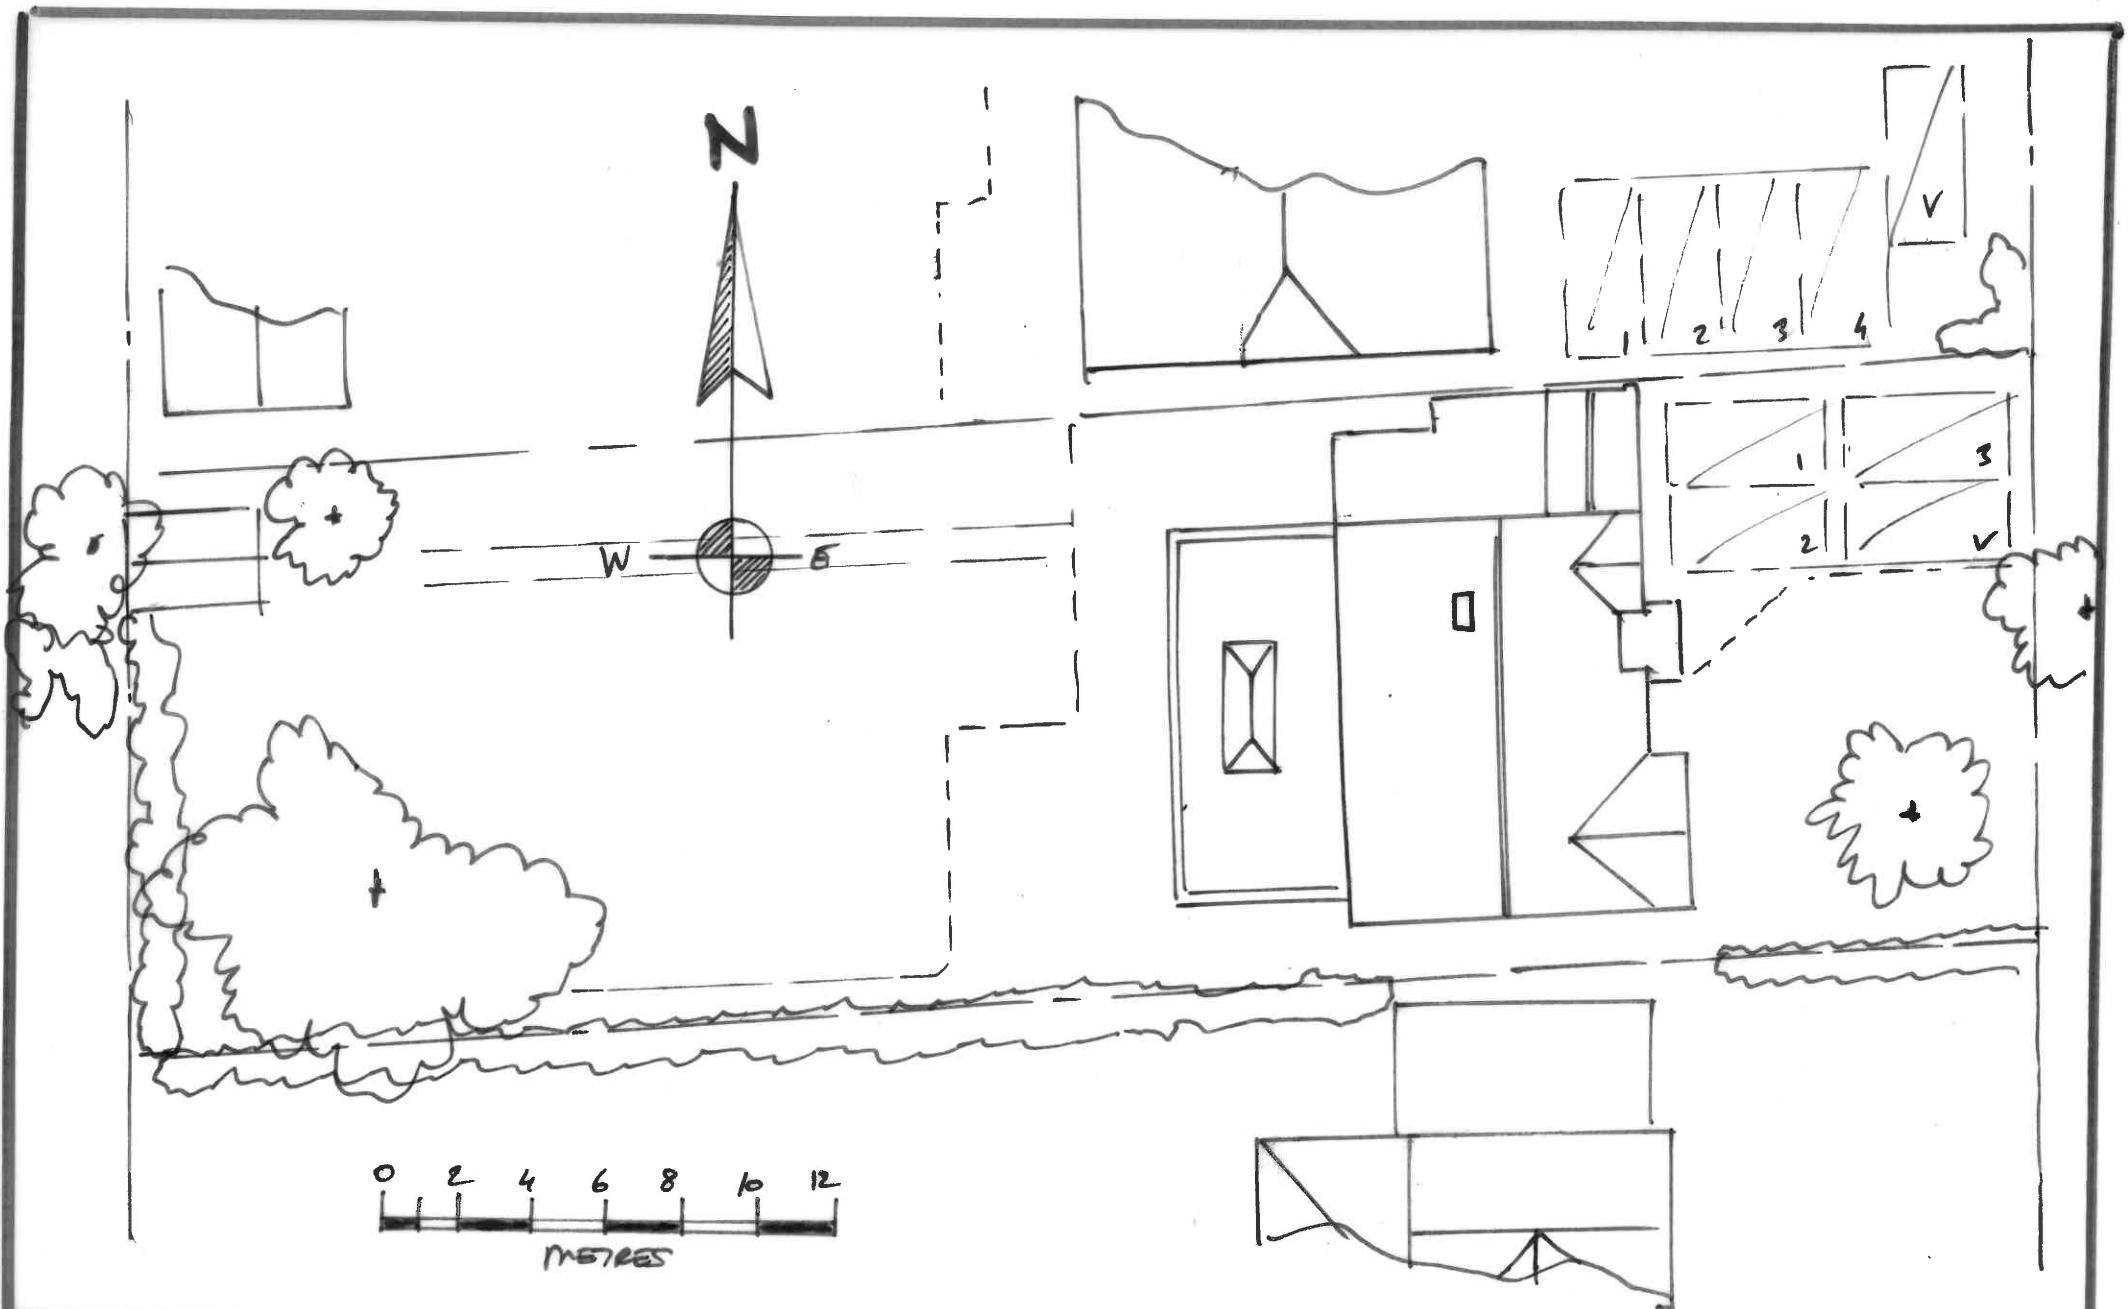

PROJECT	TITLE	DATE	SCALE	DRAWING	REV
30 WINDSOR ROAD	EXISTING BLOCK PLAN	DEC/2005	1:200 eA4	DKM/8199/02	0