

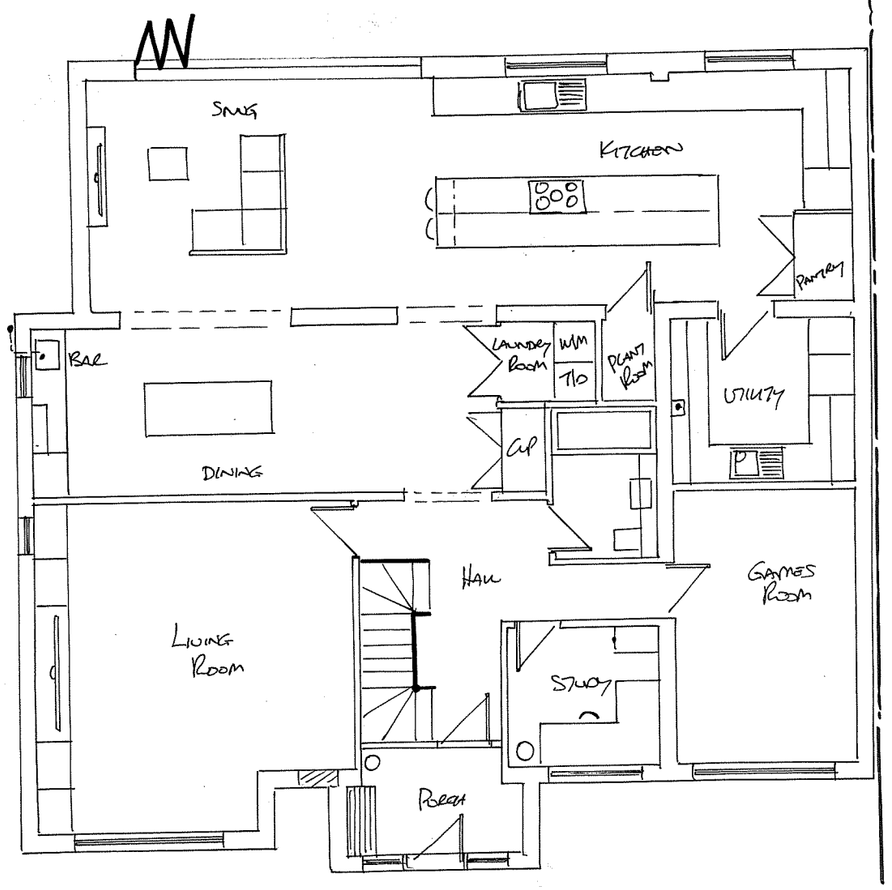


PROPOSED GROUND FLOOR GA

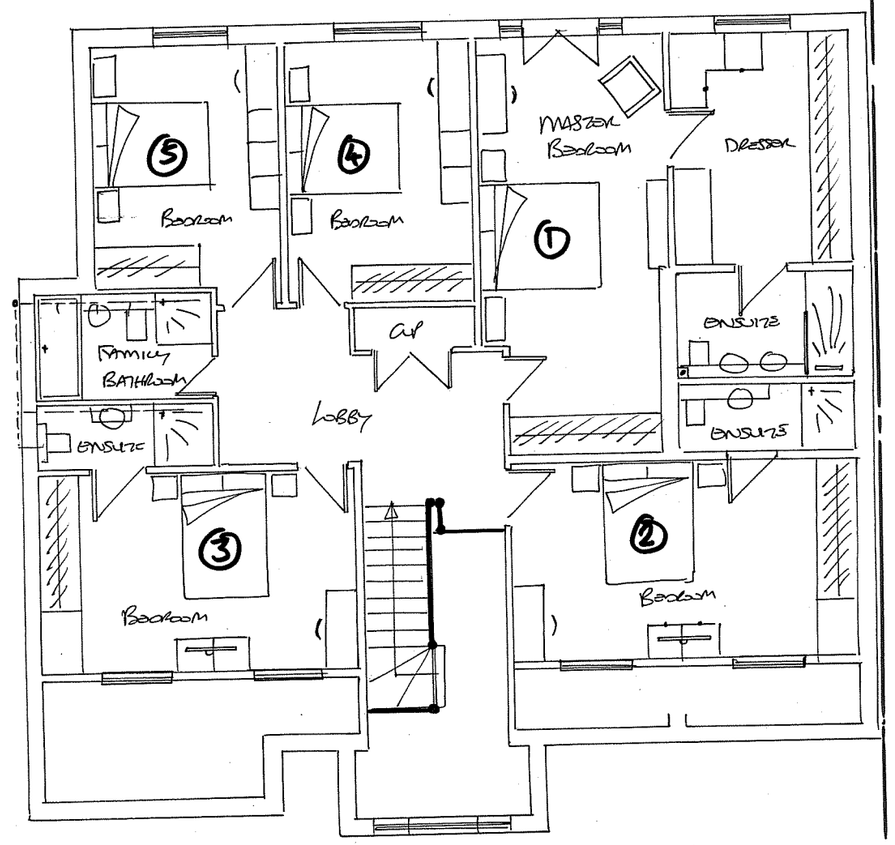


PROPOSED FIRST FLOOR GA

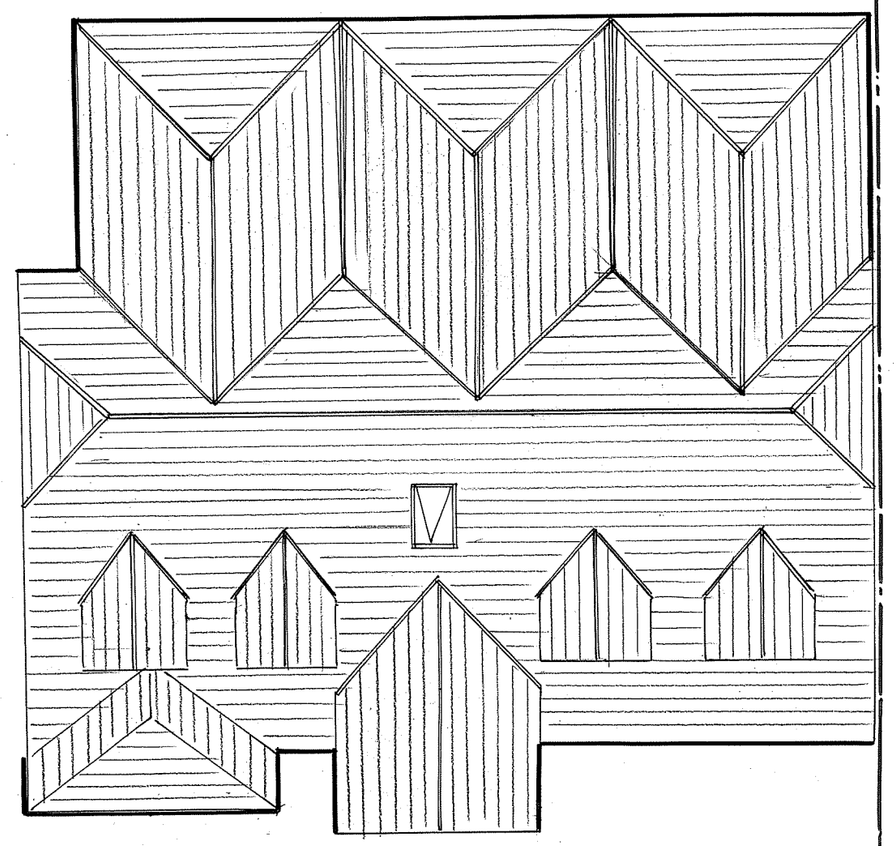

PROPOSED ROOF PLAN GA




PROPOSED FRONT ELEVATION

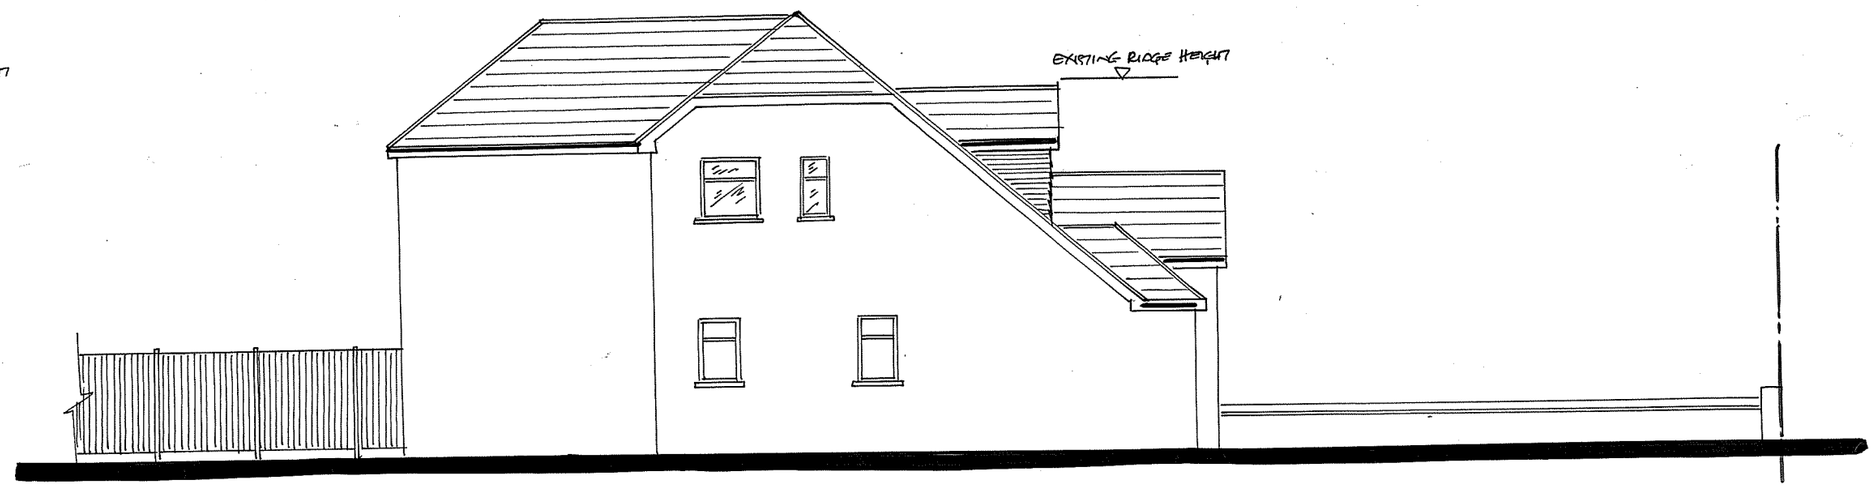

PROPOSED SIDE ELEVATION



PROPOSED REAR ELEVATION

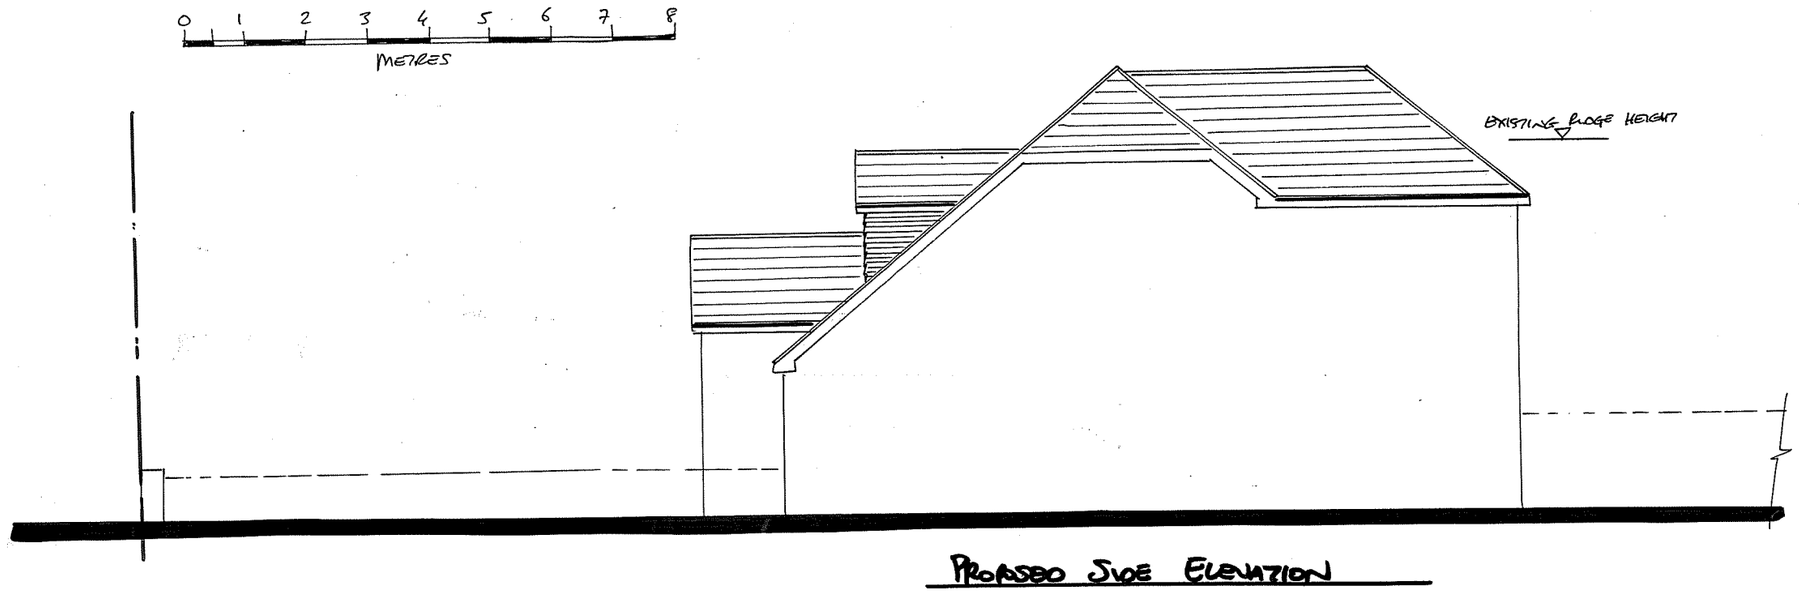

PROPOSED SIDE ELEVATION

REV 06 - CHANGES TO FIRST
REV 05 - CHANGES TO THE INTERNAL GRD
REV 04 - ROOF CHANGES
REV 03 - GRD FLOOR INFILL
REV 02 - FIRST FLOOR CHANGES
REV 01 - GRD FLOOR CHANGES
REV 0 - DRAFT

PROJECT
30 WINDSOR ROAD
GRAVESEND
KENT
DA12 5BN

DATE
DEC/2025

SCALE
1:100 @ A2

TITLE
PROPOSED ELEVATIONS AND GA's

DRAWING
DKM/8199/05

REV
06