




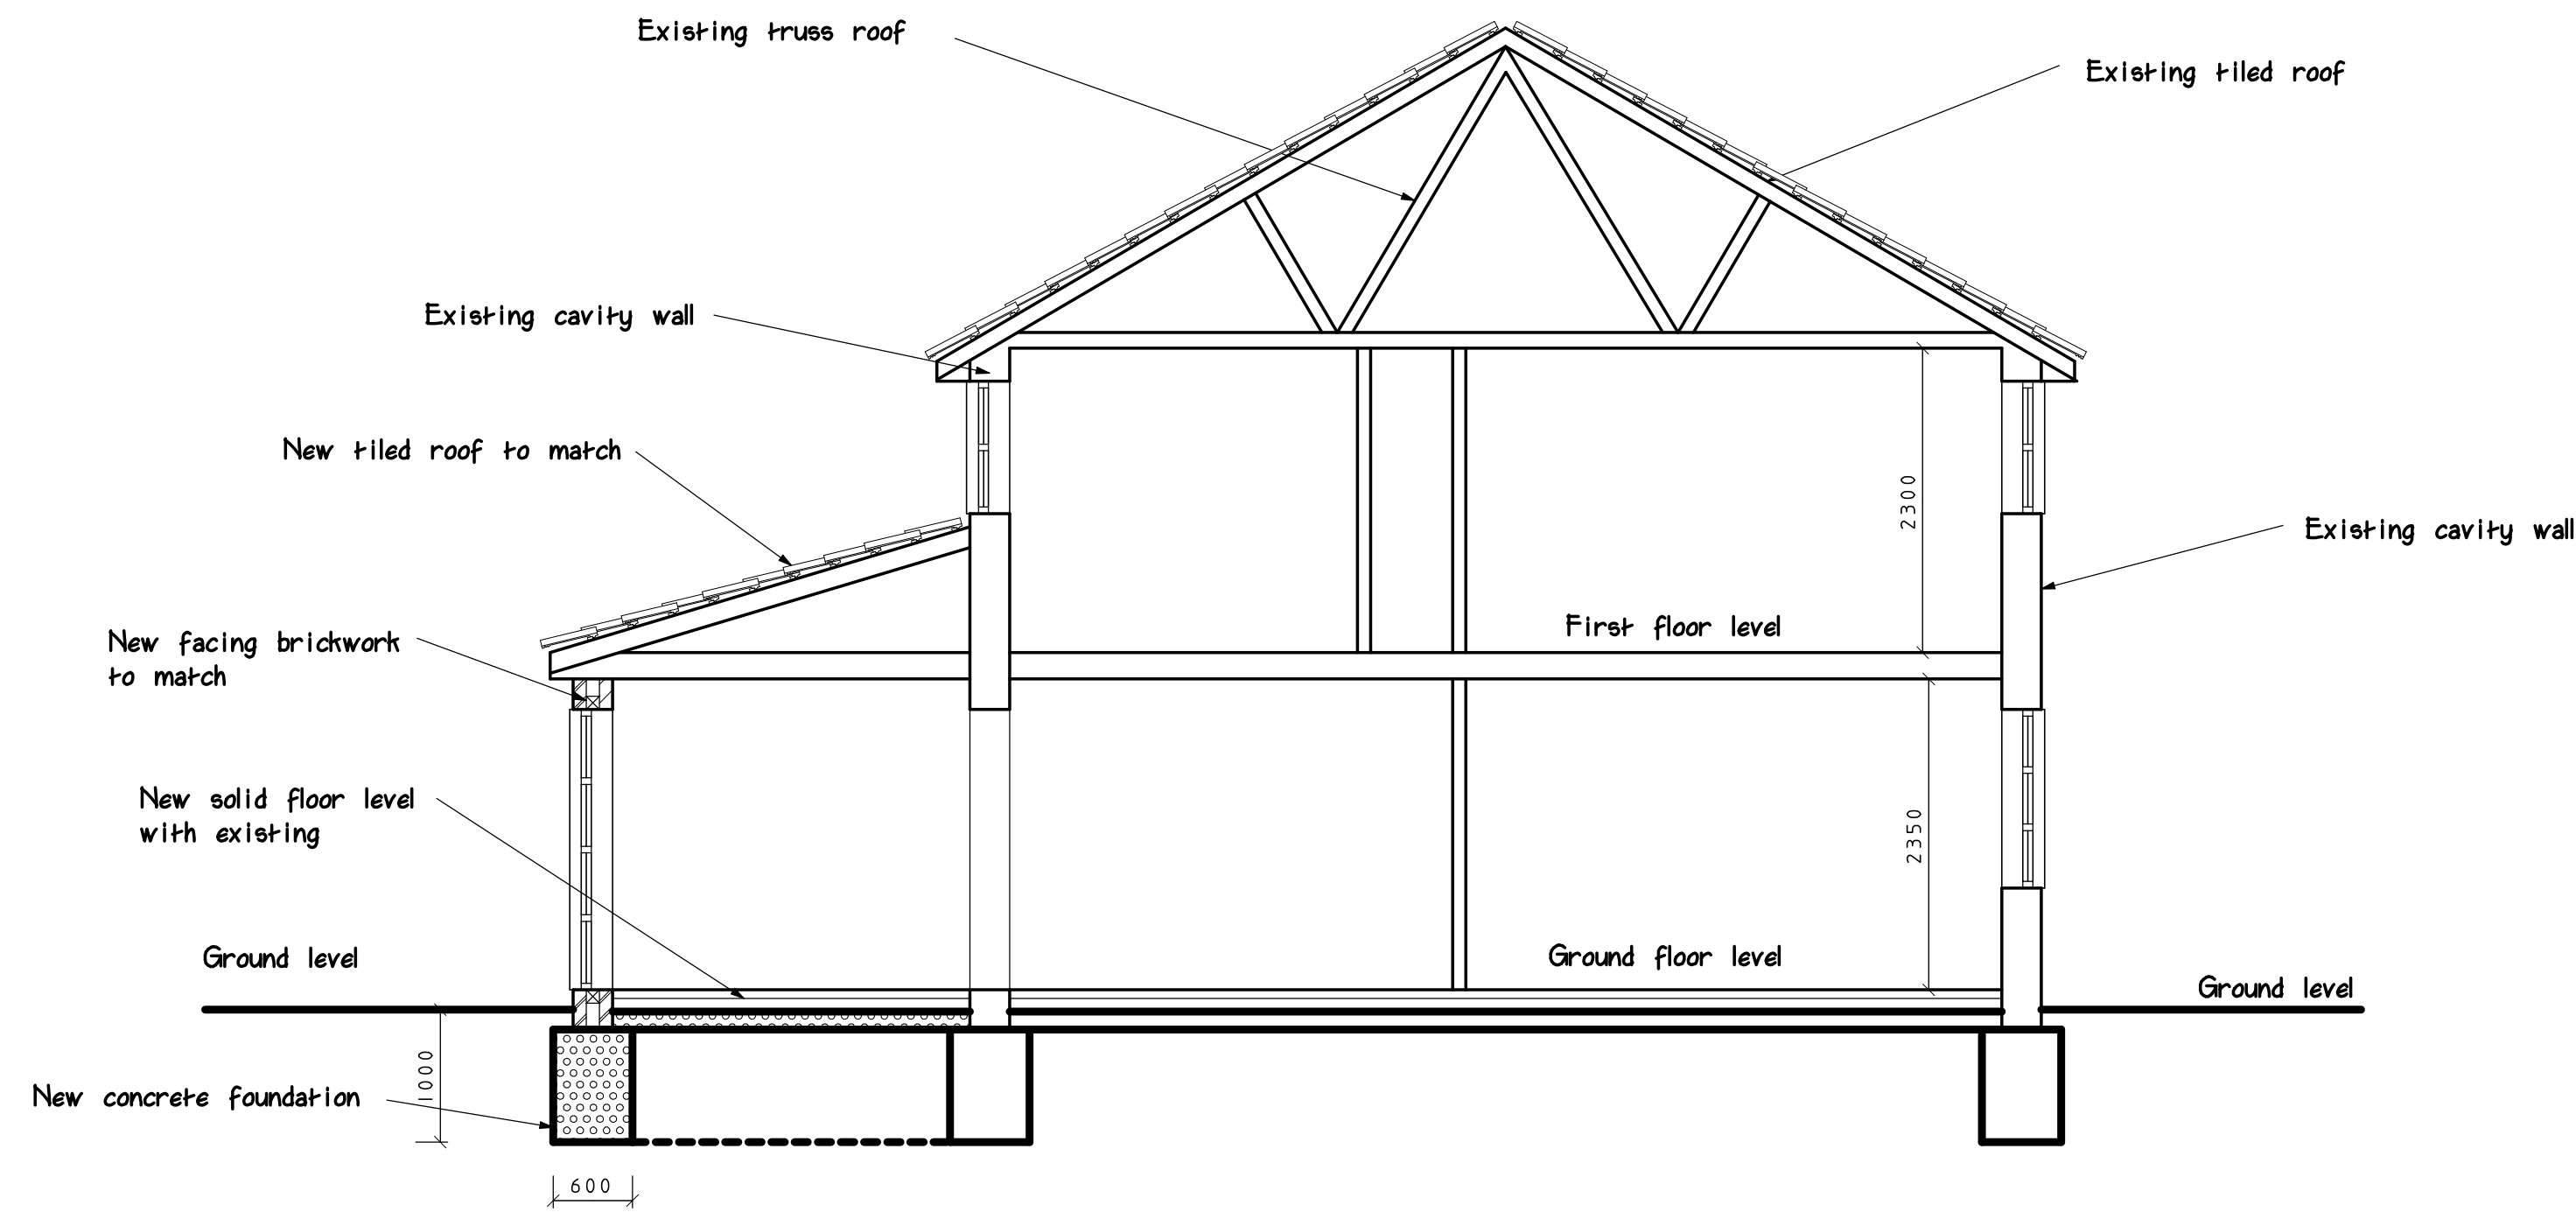

Proposed Section

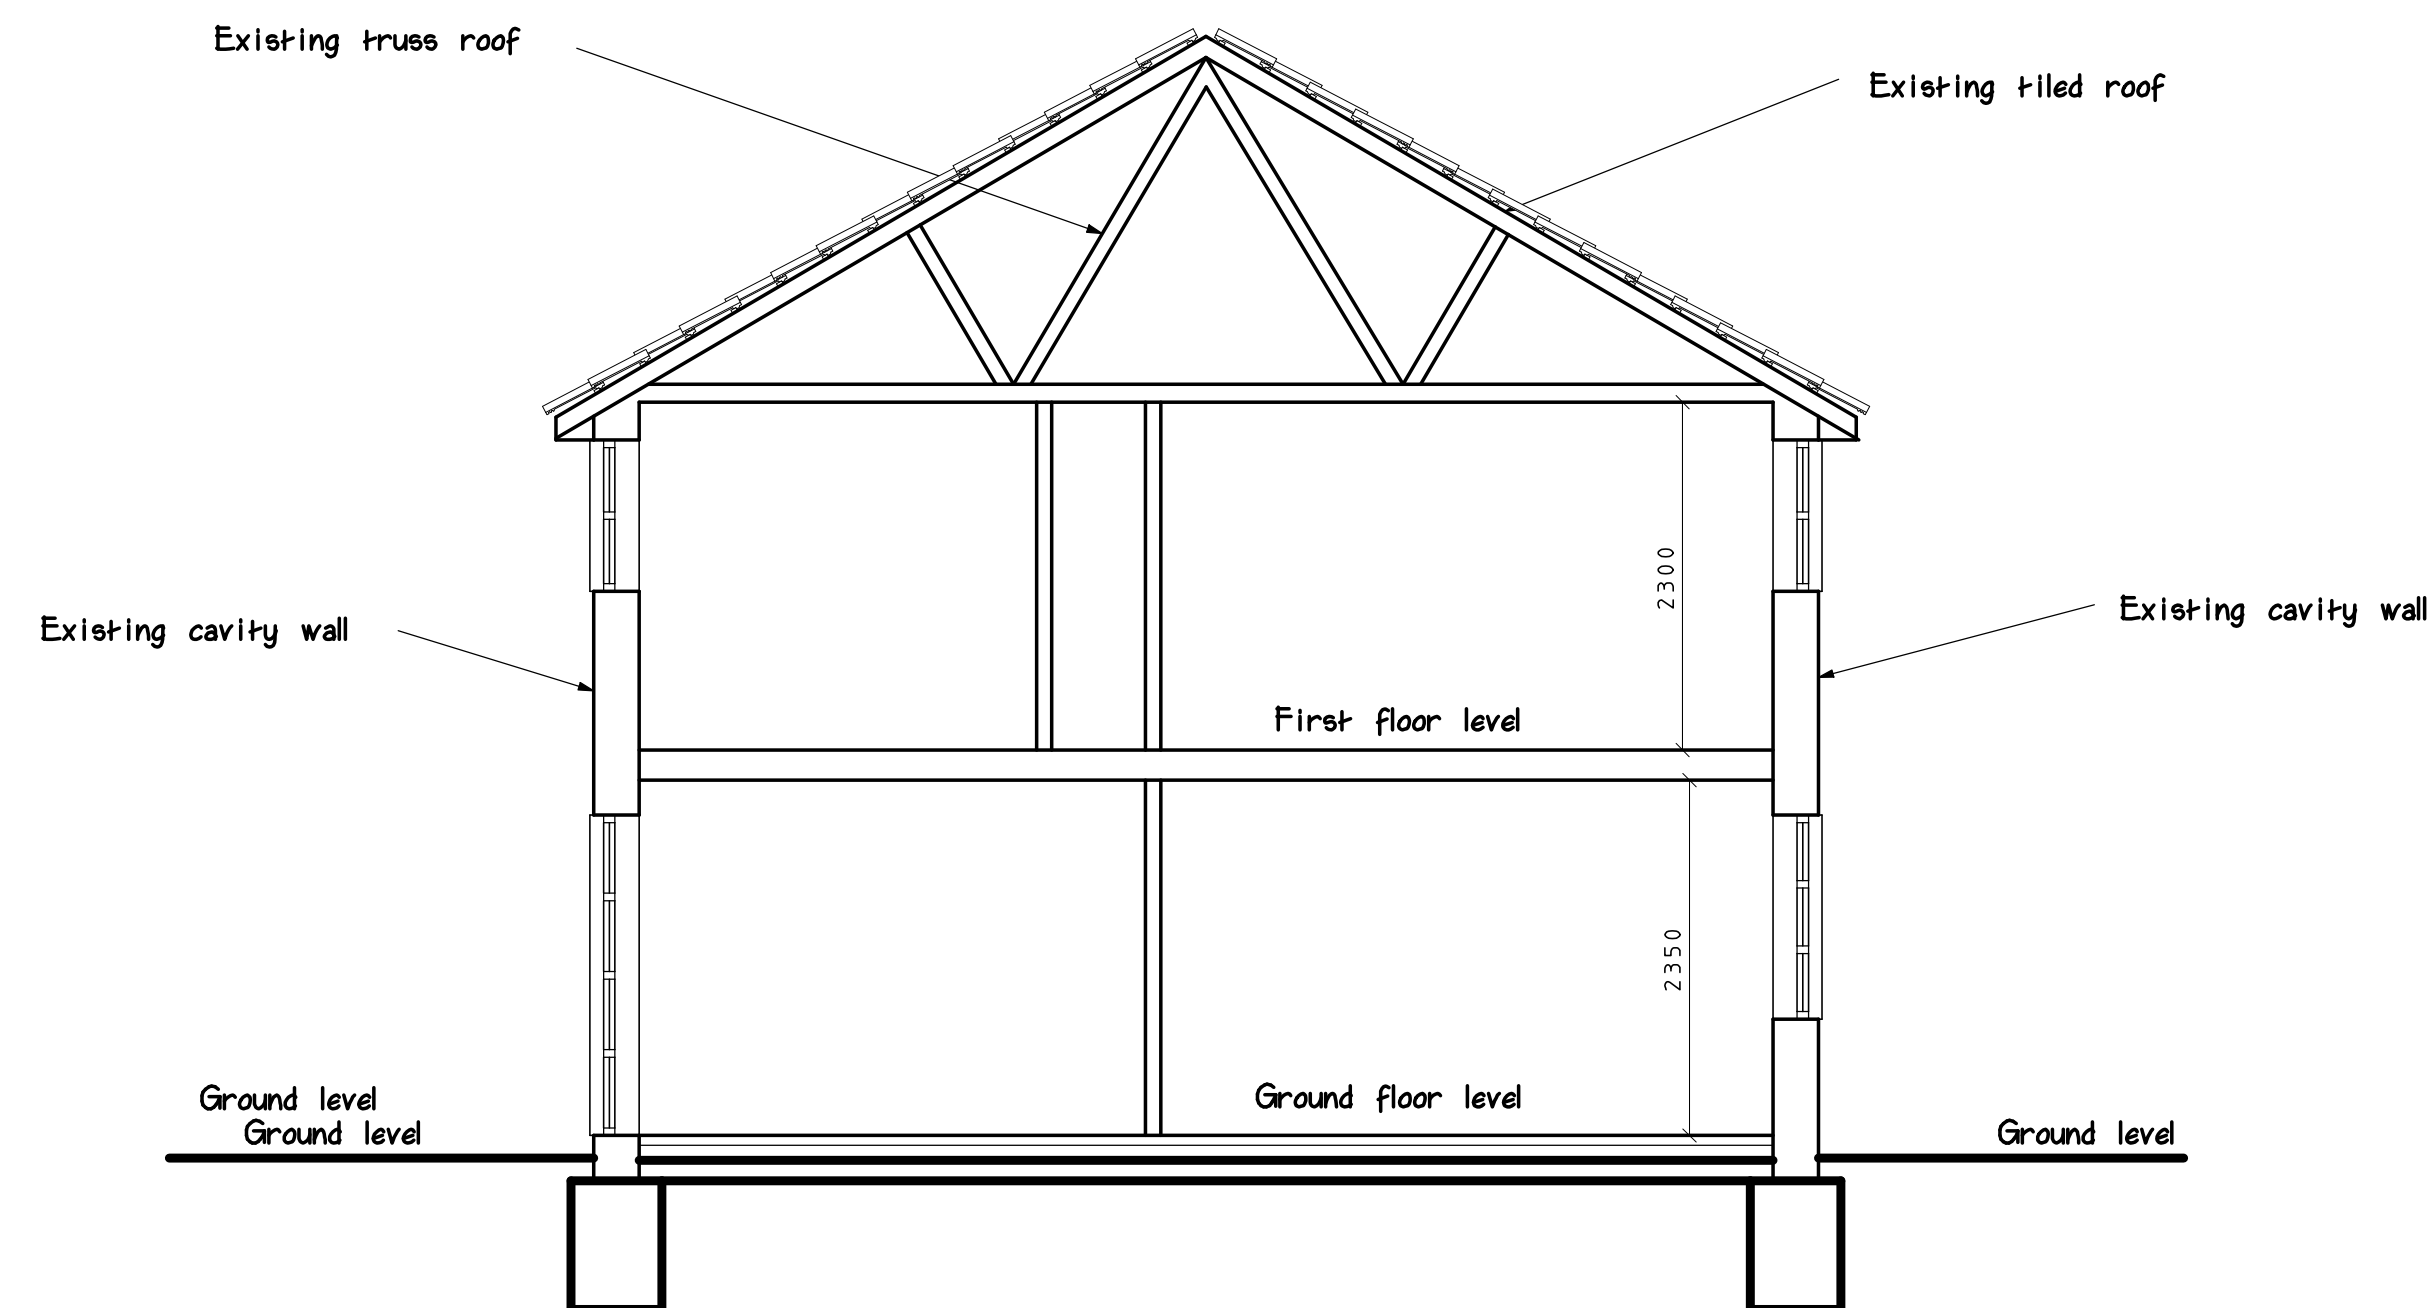

Existing Section

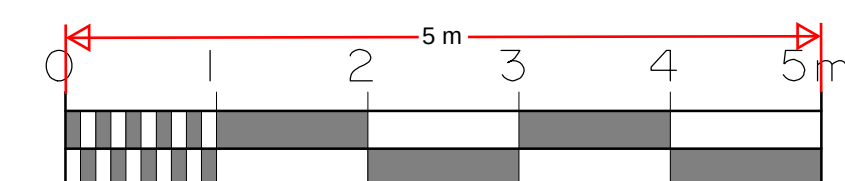

project:	Sections		
address:	23 Harrowby gardens Gravesend		
client:			
date:	May 2024		
drg. no.:	9406/3 A		
scale:	1:50		
revisions			
A	Proposed section added for planning		June 2024

Hutton Enterprises Ltd

ARCHITECTURAL & SURVEYING
CONSULTANTS
tel: 01277 - 233041
07836 - 277167