


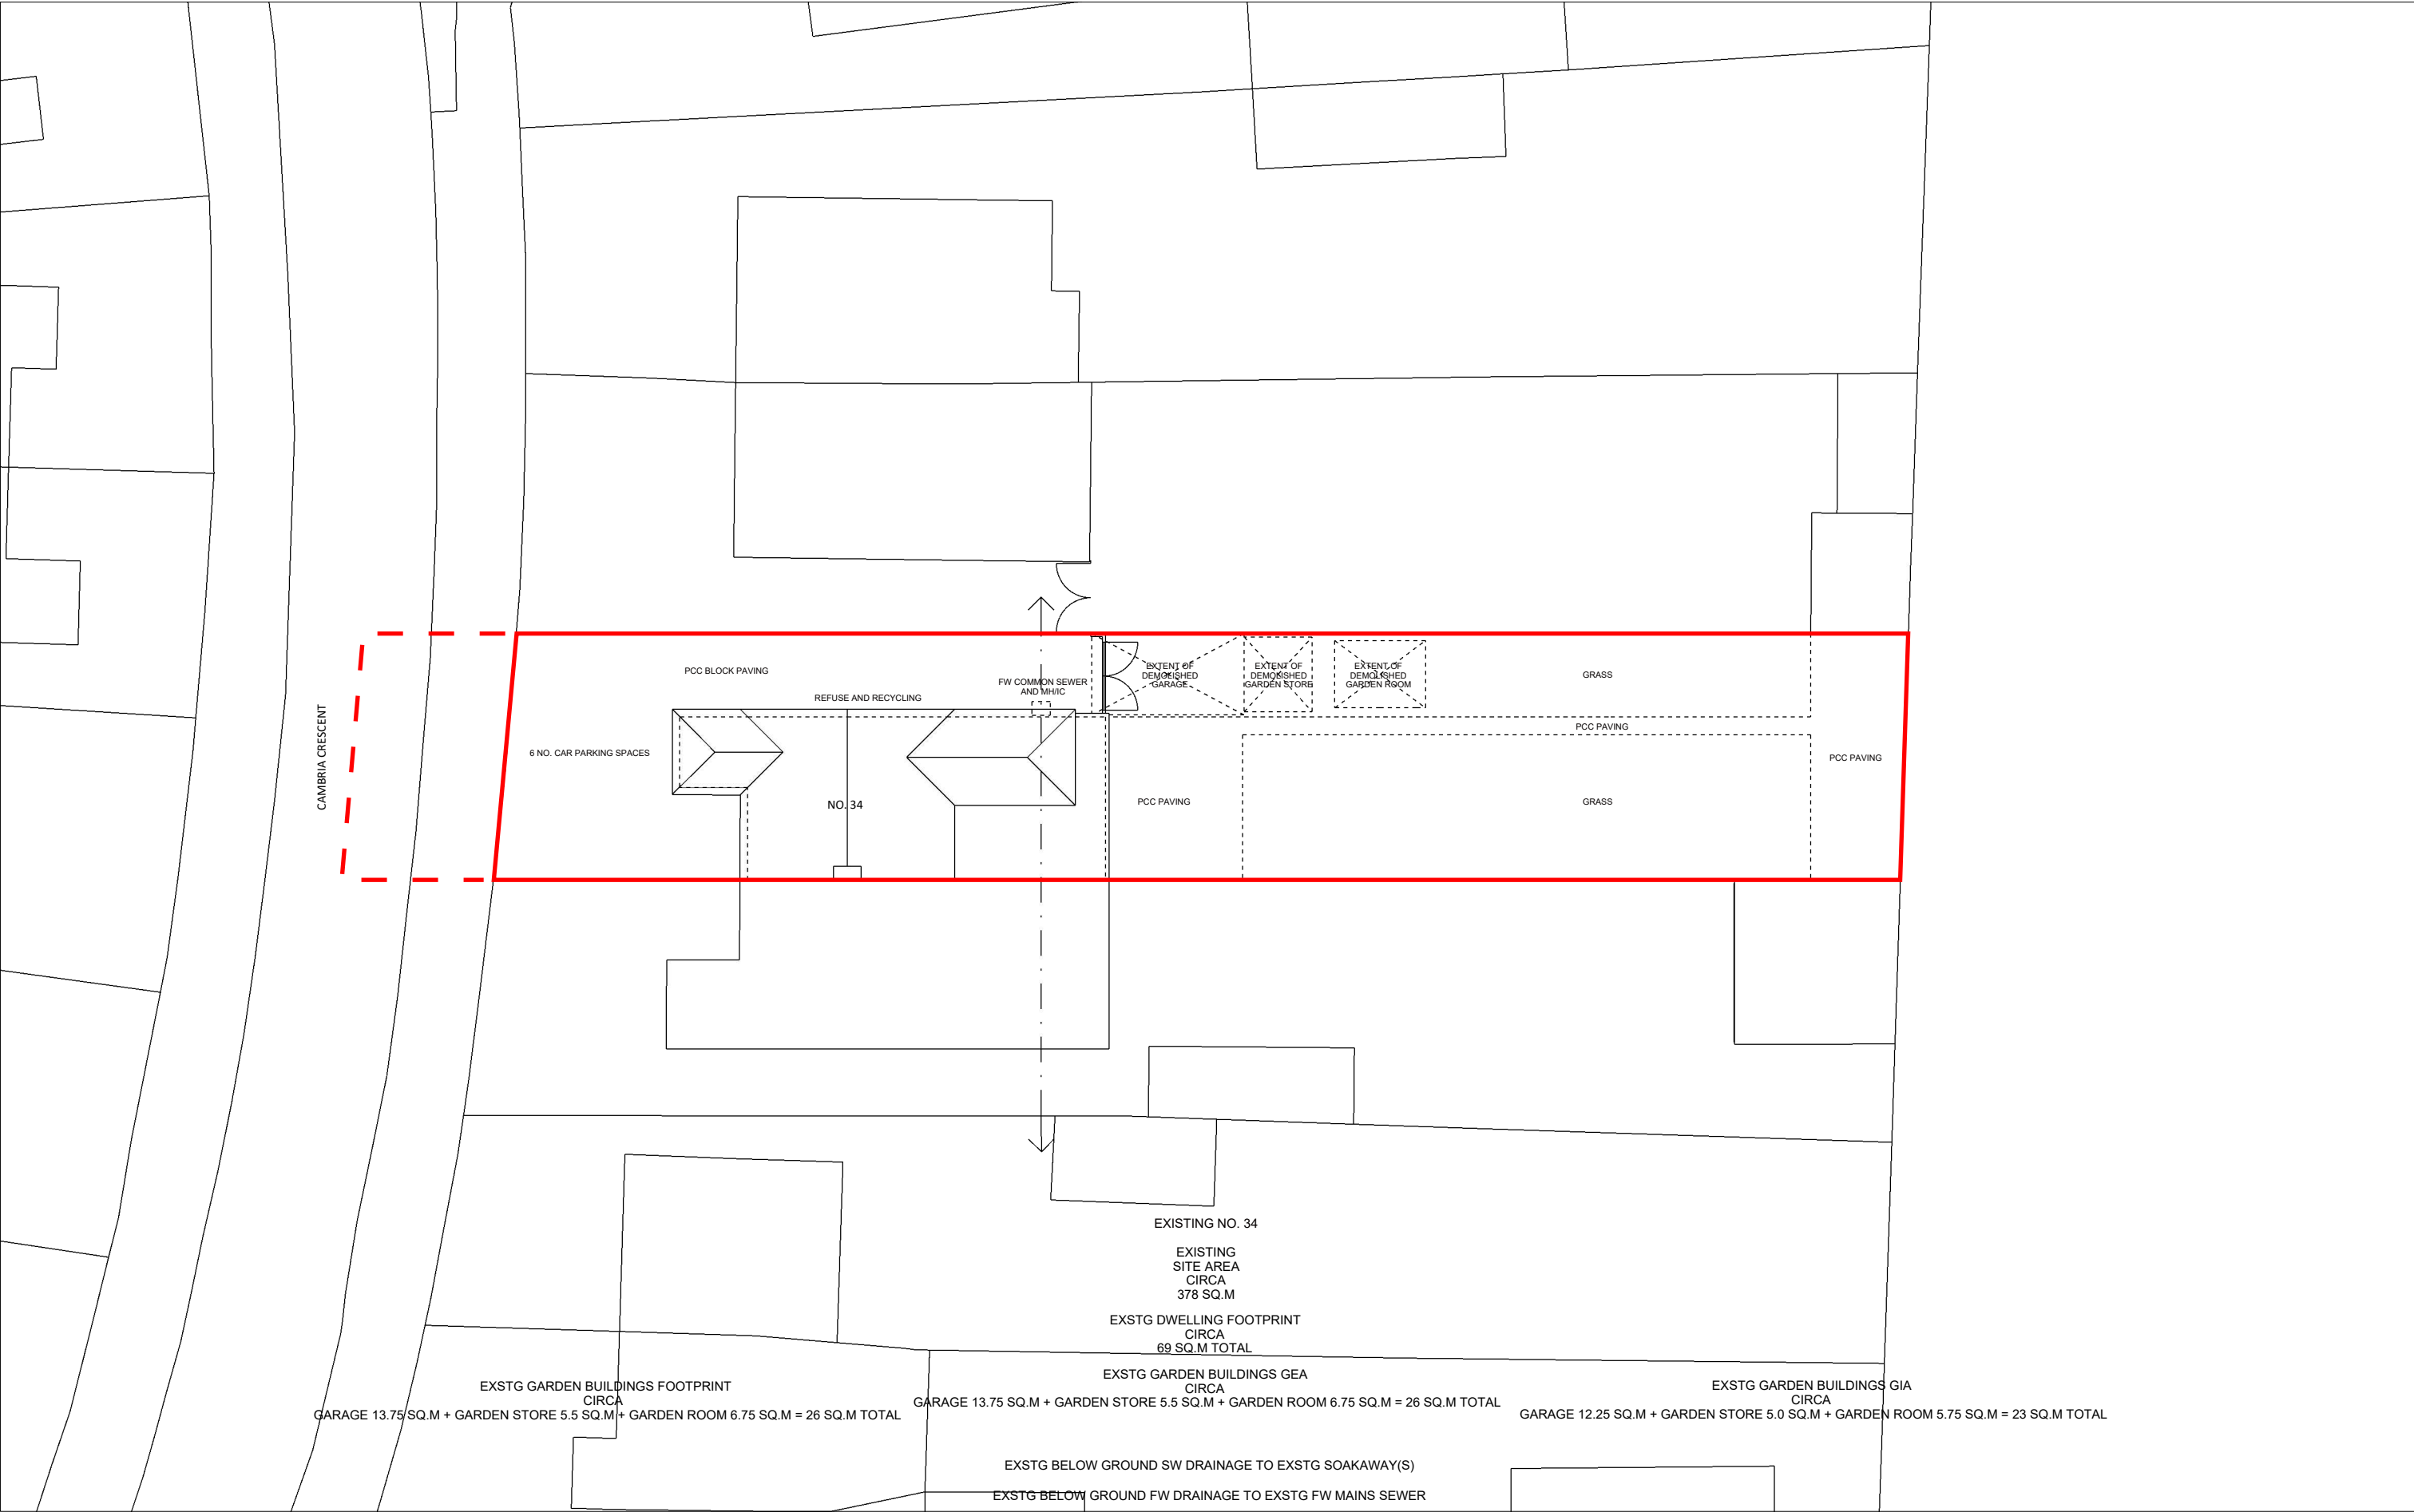


Steve Baker Architect  
78 Pound Road East Peckham Tonbridge Kent TN12 5BJ  
18 Hatton Place London EC1M 8RU  
T: +44 (0)1622 870275  
E: contact@stevebakerarchitect.com  
W: www.stevebakerarchitect.com

| S   | R | Date | Description |
|---|---|------|-------------|
| Note - Do not scale from this drawing except for planning application purposes.<br>All dimensions must be checked on site by the contractor and any discrepancies reported immediately. |   |      |             |
| © COPYRIGHT 2023 STEVE BAKER ARCHITECT<br>Ordnance Survey. © Crown Copyright 2023. All rights reserved.<br>Supplied by UK Map Centre Licence number 100049557.                          |   |      |             |



MR and MRS K. MITTEN

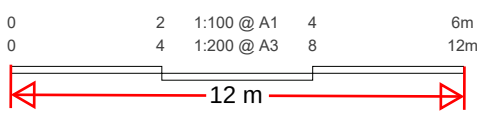

Client: MR and MRS K. MITTEN  
Project Title: CAMBRIA CRESCENT, GRAVESEND  
Status: PLANNING  
Stage: P  
Scale: 1:100/200  
Sheet: A1/A3

Drawing Title: EXISTING SITE BLOCK PLAN  
Project No: A23310  
Disc: A  
Building: -  
Package: -  
Drawing No: 1001  
Revision: B