


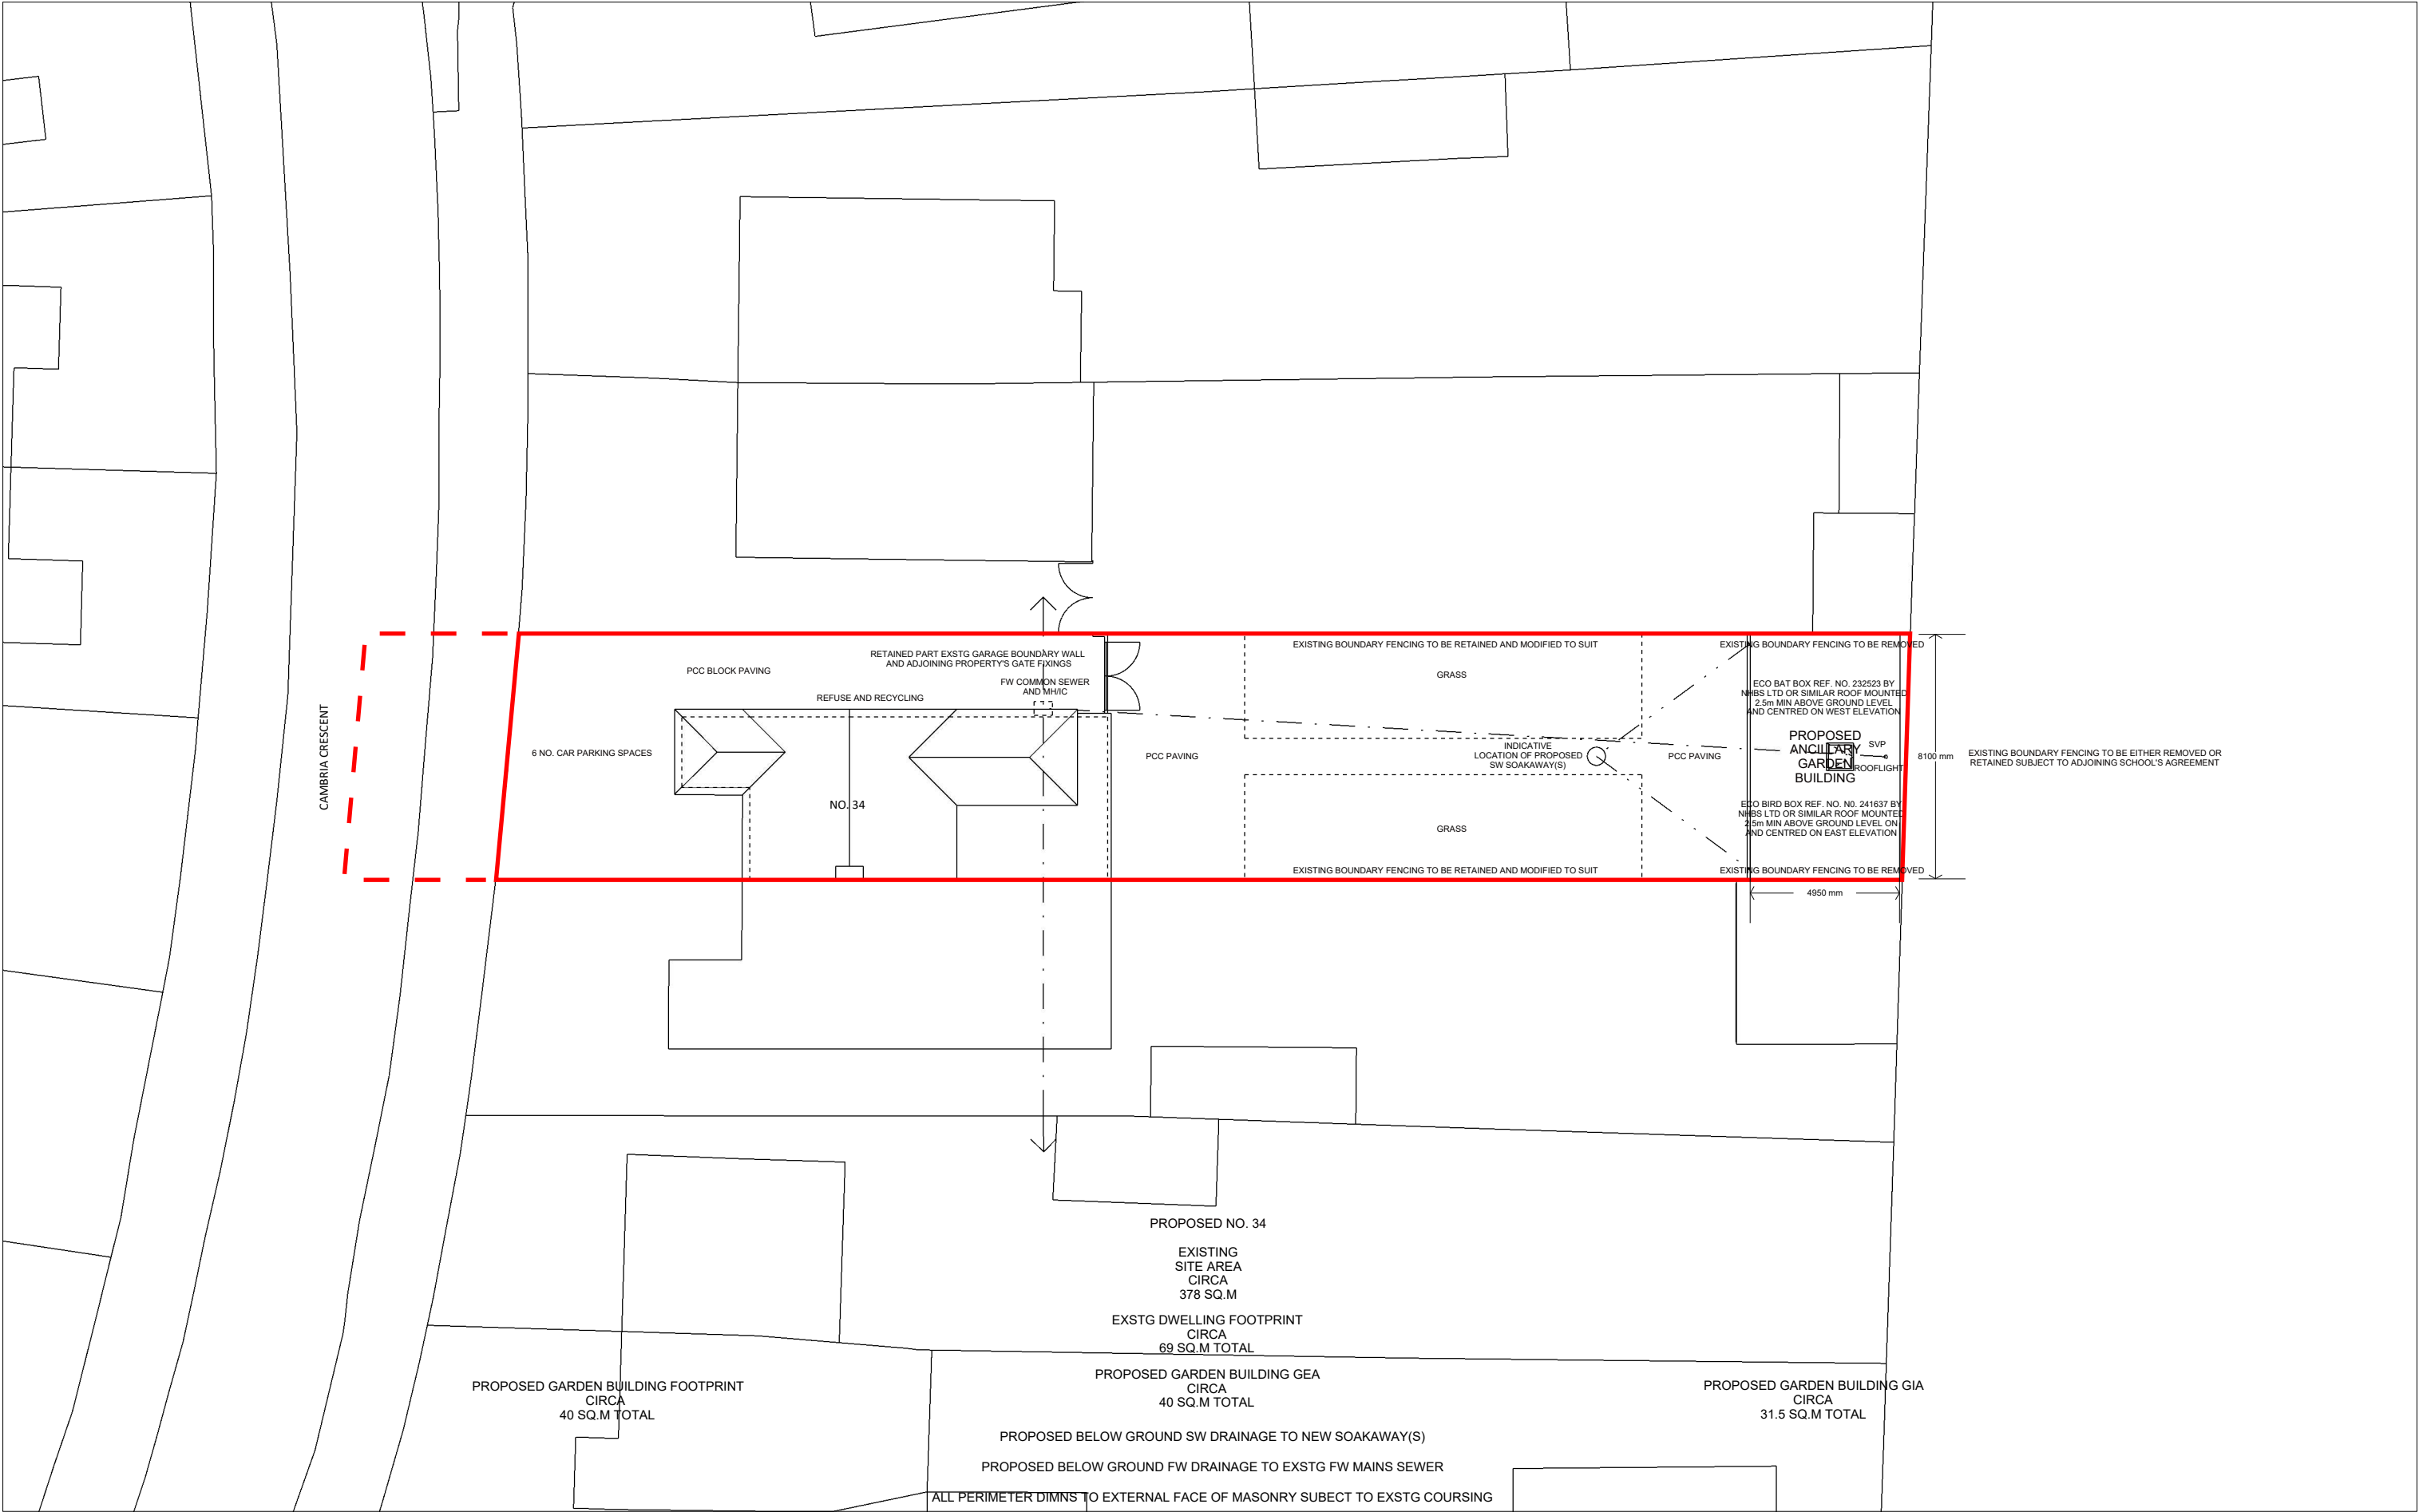


Steve Baker Architect
78 Pound Road East Peckham Tonbridge Kent TN12 5BJ
18 Hatton Place London EC1M 8RU
T: +44 (0)1622 870275
E: contact@stevebakerarchitect.com
W: www.stevebakerarchitect.com

S	R	Date	Description
Note - Do not scale from this drawing except for planning application purposes. All dimensions must be checked on site by the contractor and any discrepancies reported immediately.			
© COPYRIGHT 2023 STEVE BAKER ARCHITECT Ordnance Survey. © Crown Copyright 2023. All rights reserved. Supplied by UK Map Centre Licence number 100046957.			



MR and MRS K. MITTEN

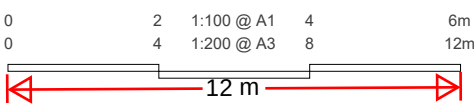

Client: MR and MRS K. MITTEN
Project Title: CAMBRIA CRESCENT, GRAVESEND
Status: PLANNING
Stage: P
Scale: 1:100/200
Sheet: A1/A3

Drawing Title: PROPOSED SITE BLOCK PLAN
Project No: A23310
Disc: A
Building: -
Package: -
Drawing No: 1101
Revision: B