
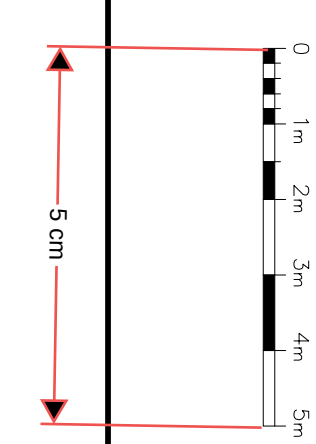
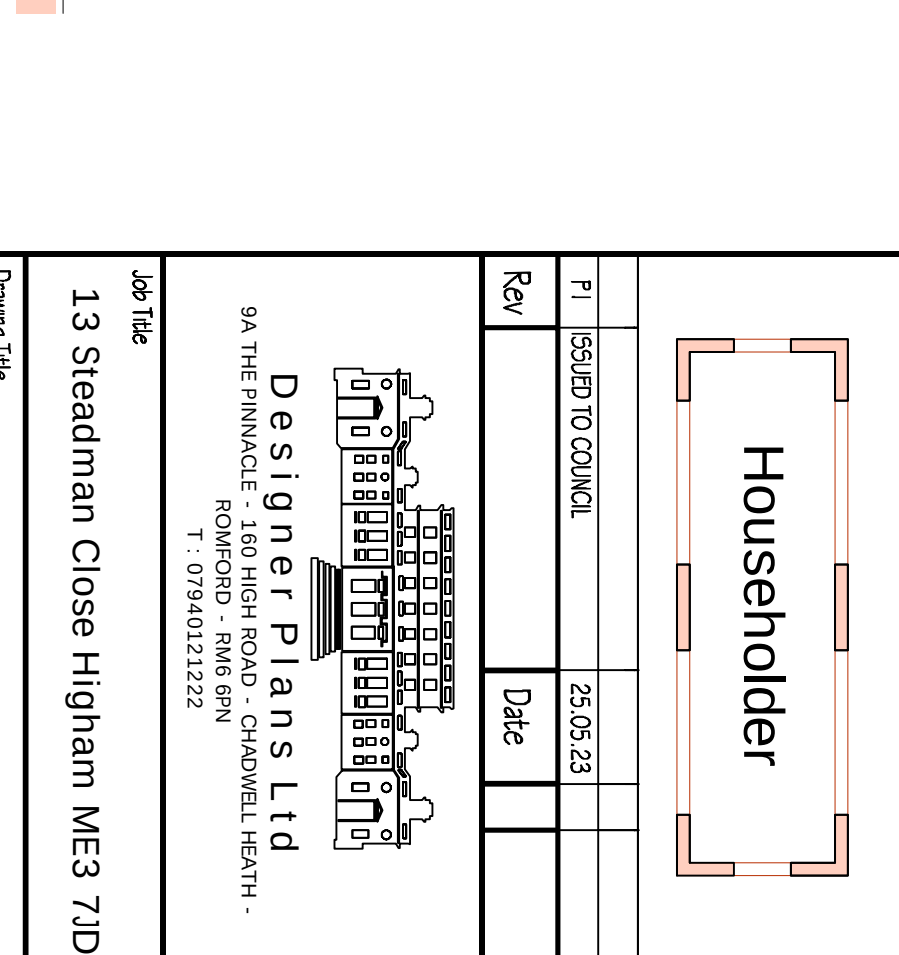
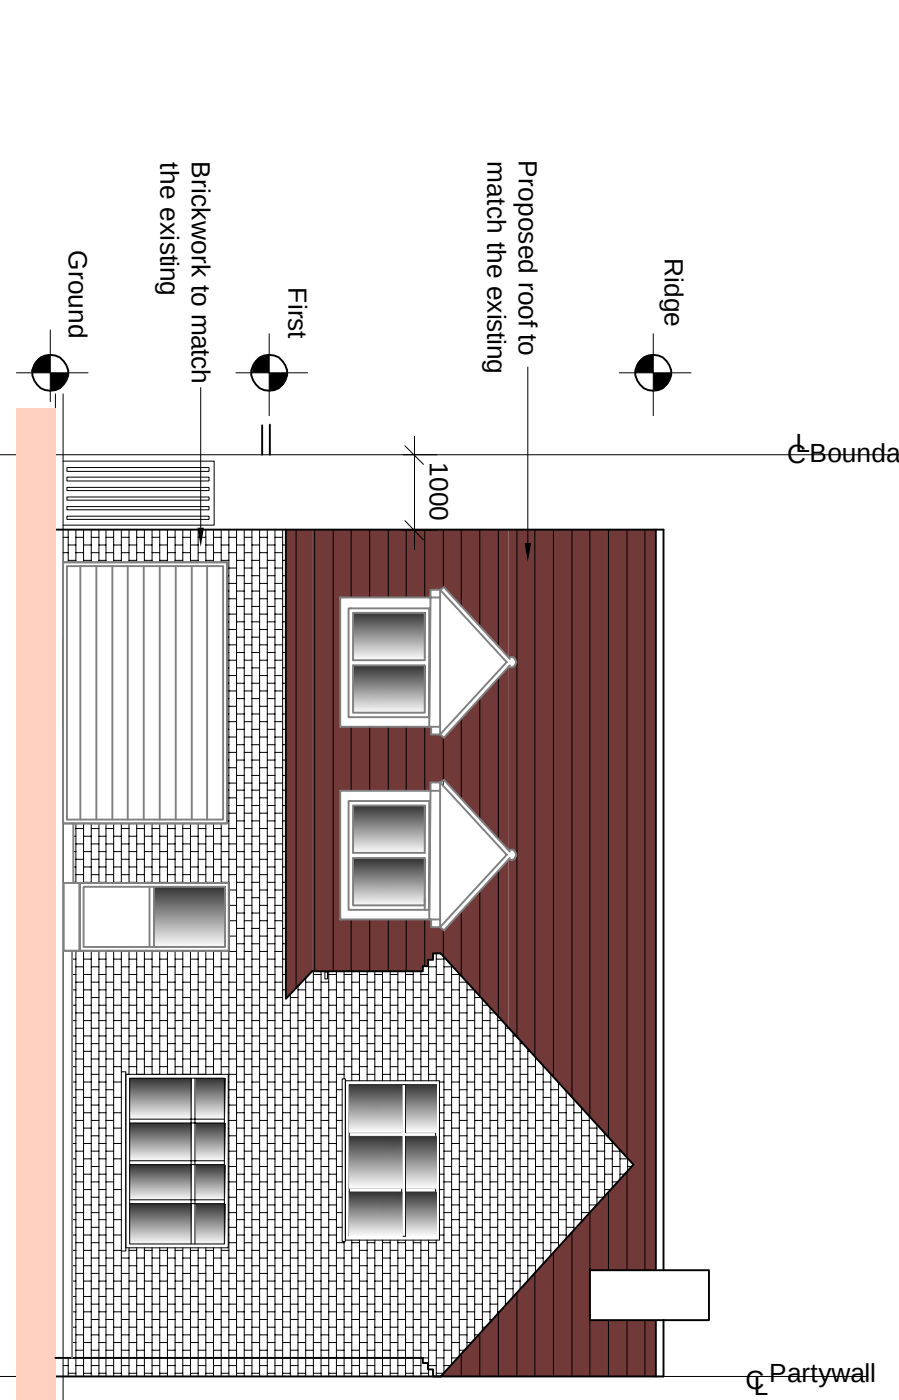
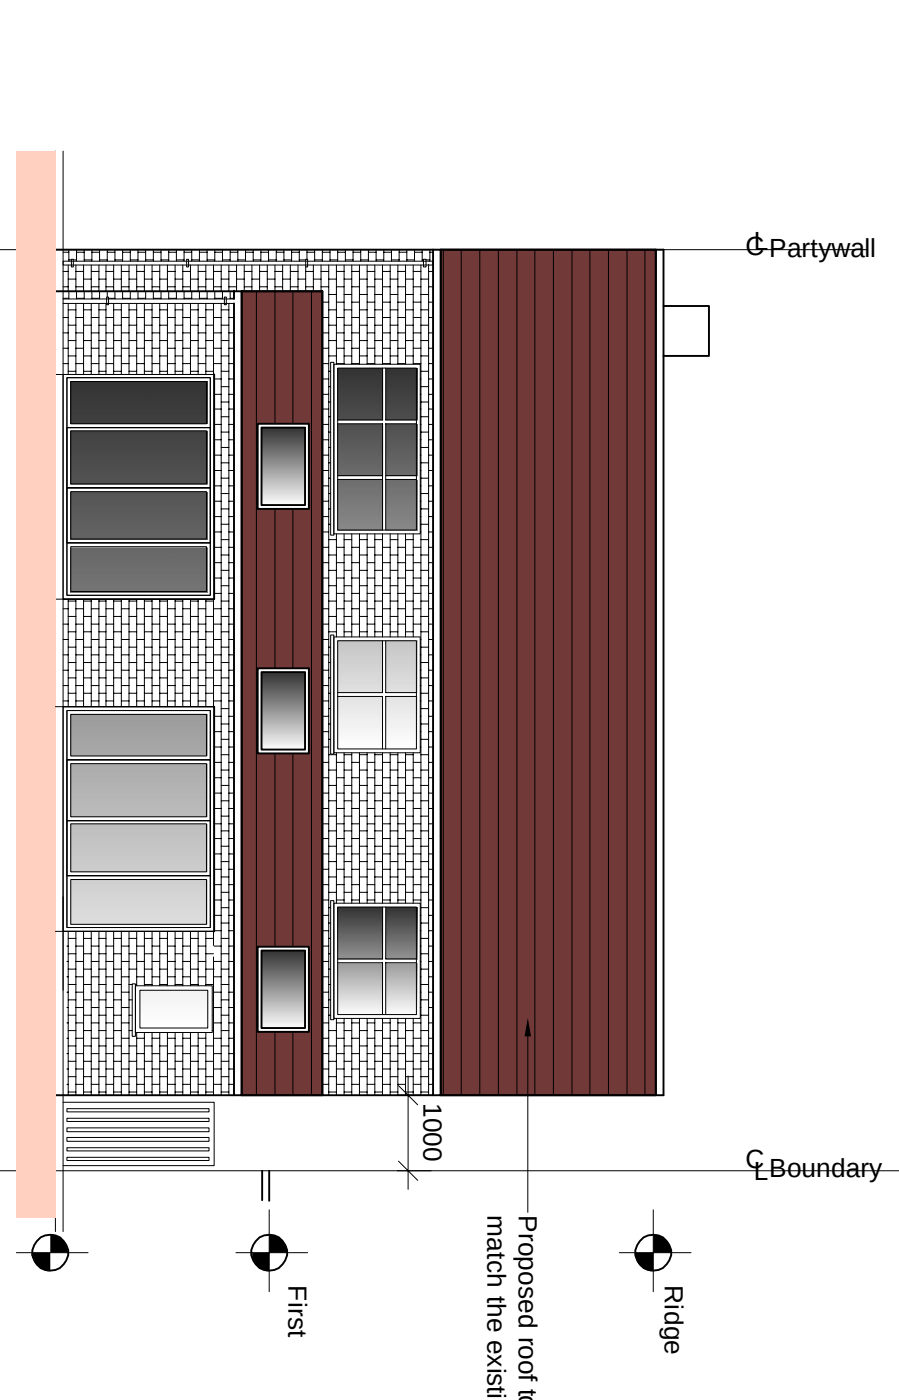
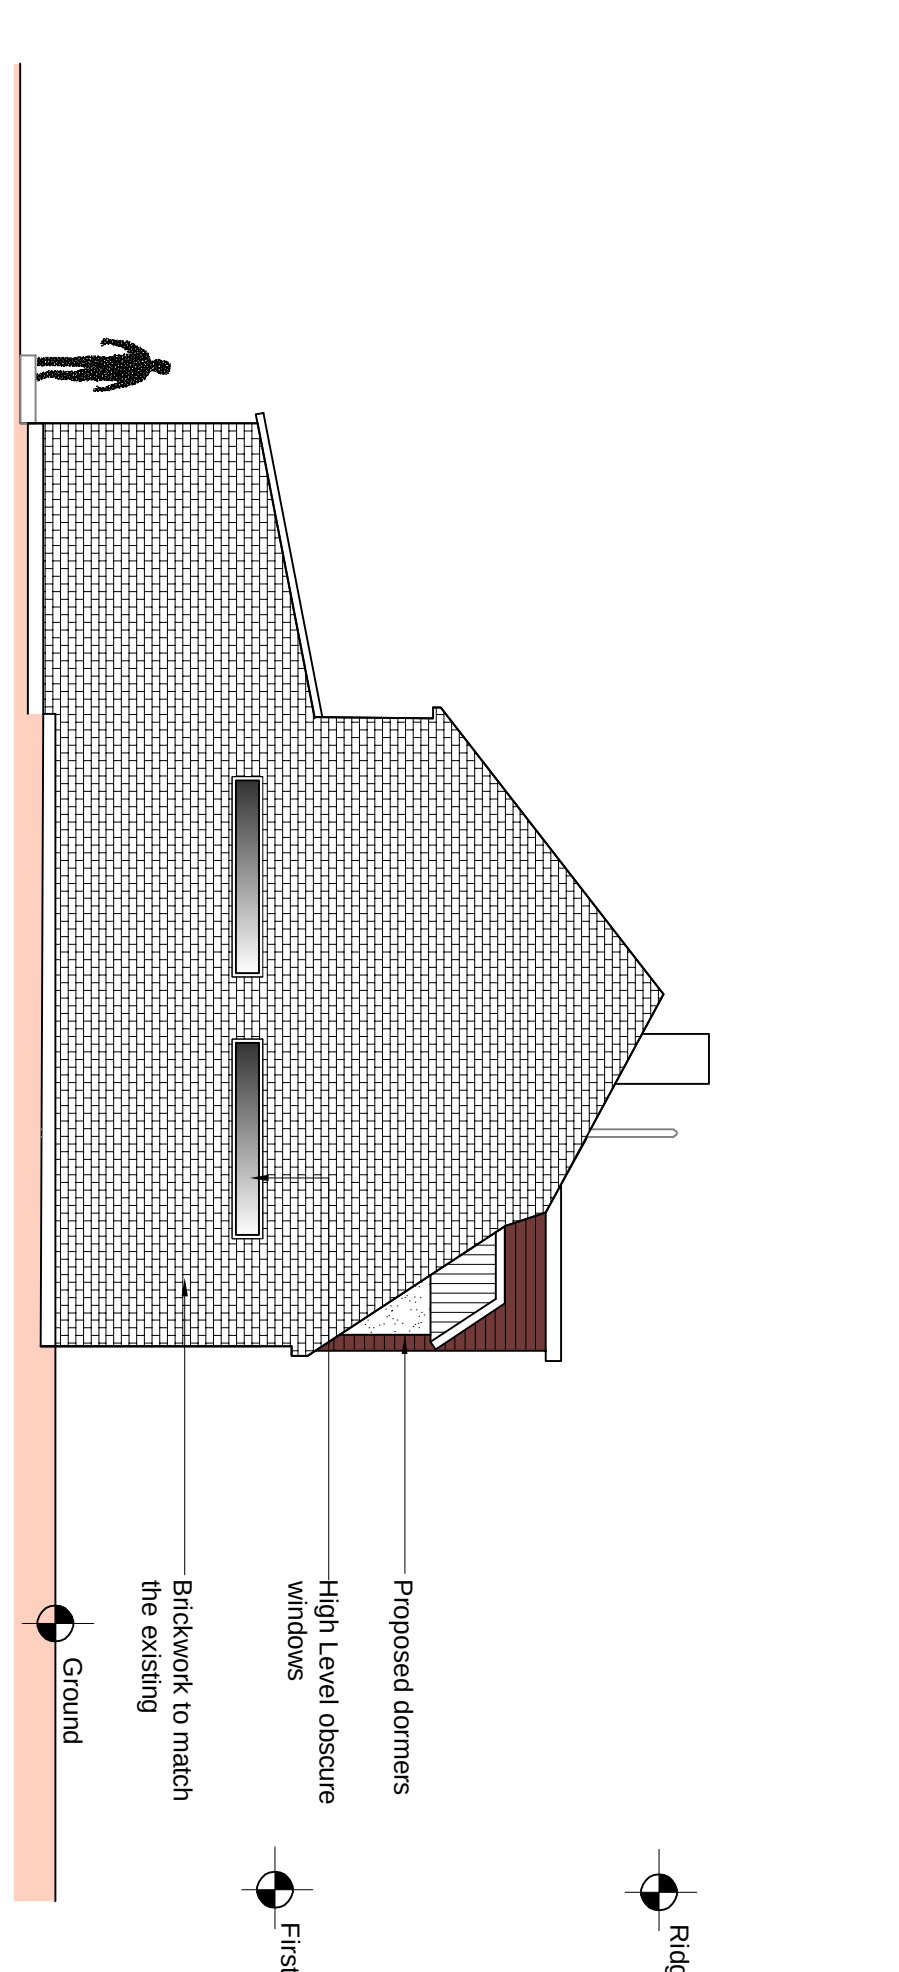
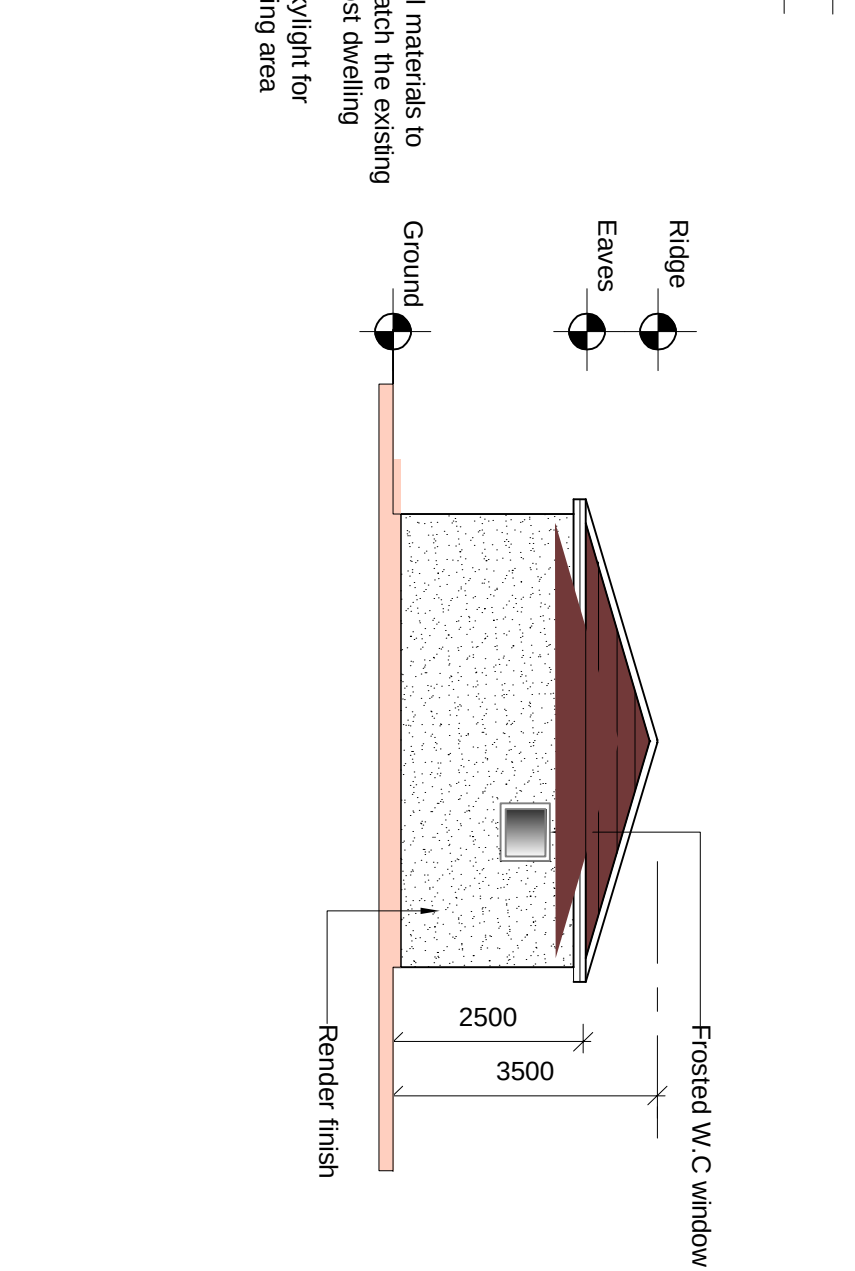
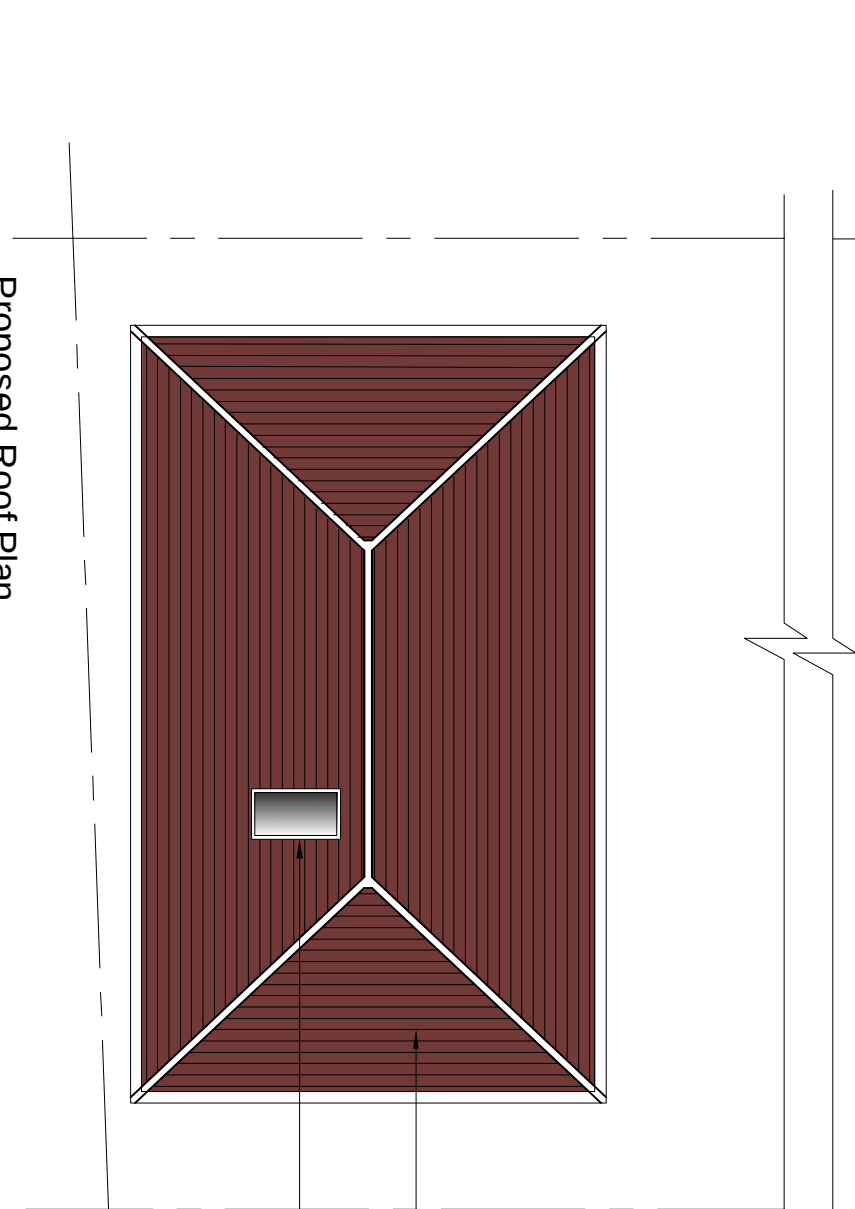
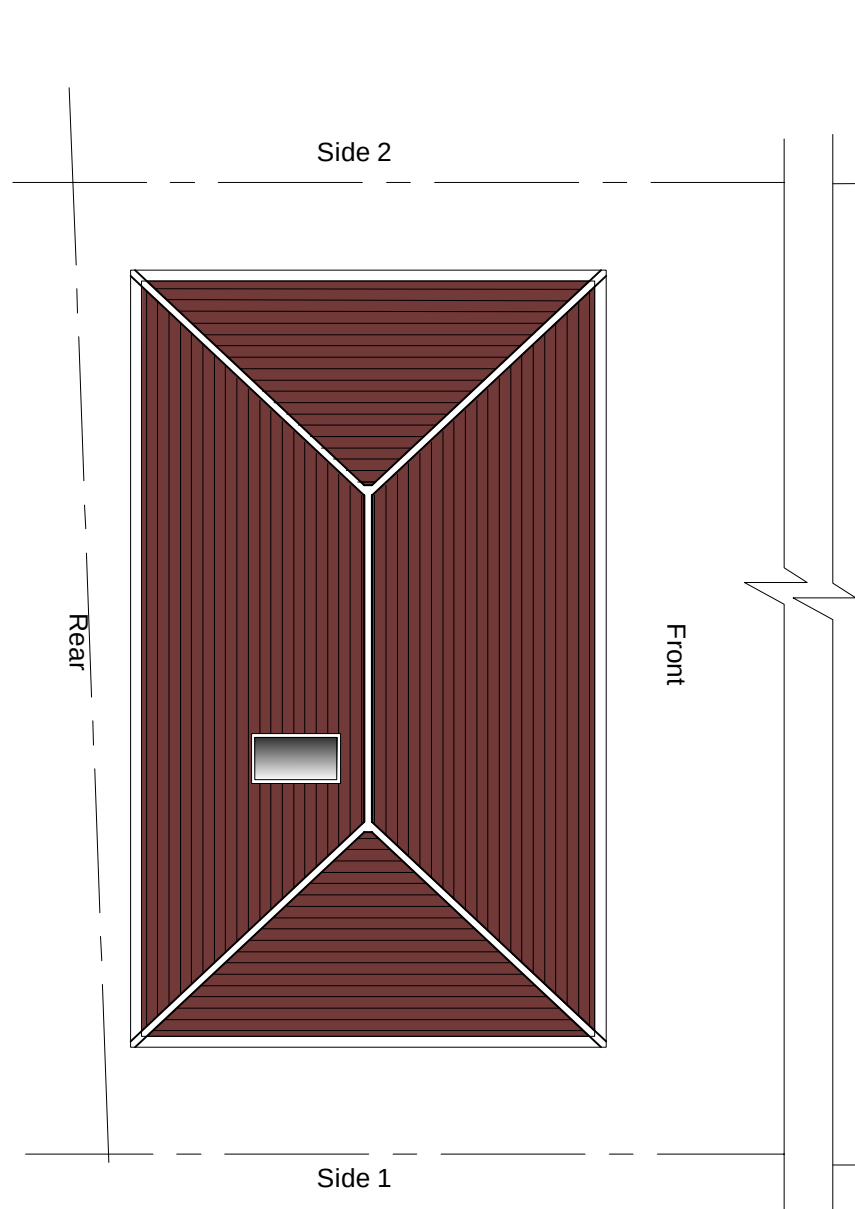
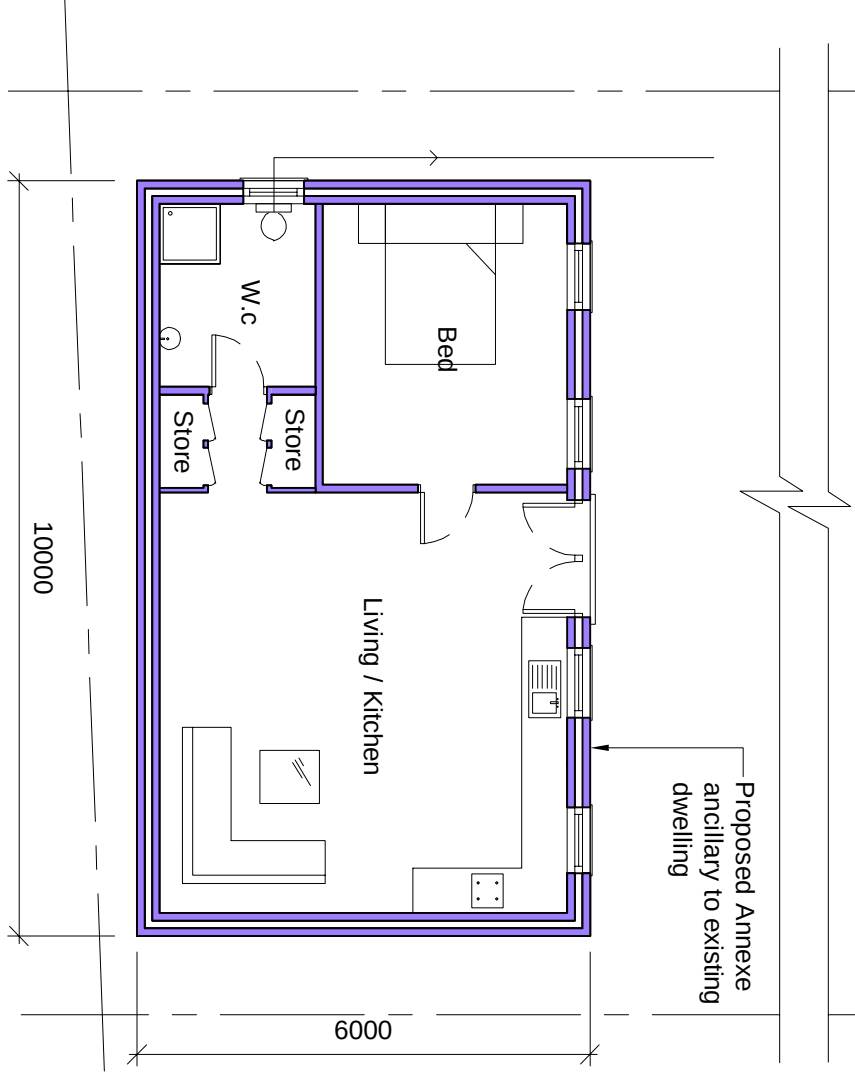
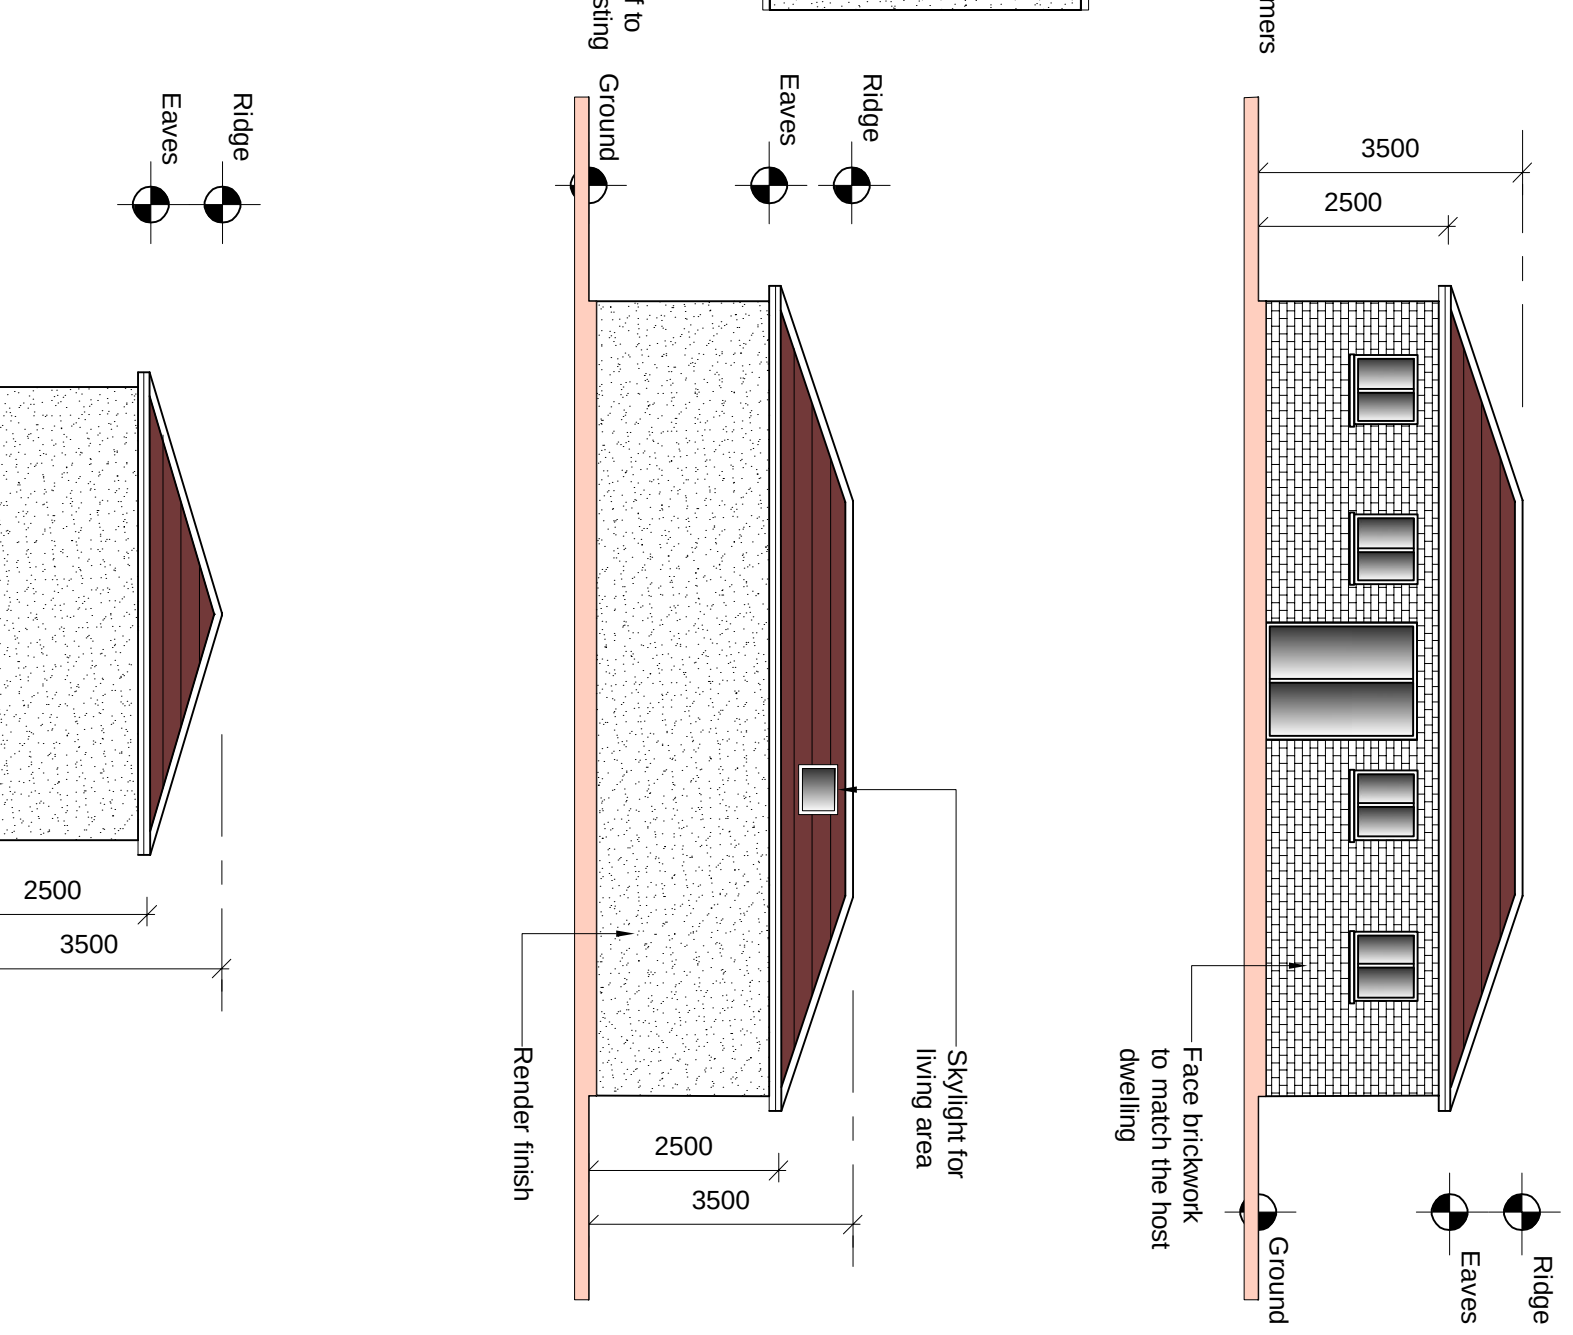
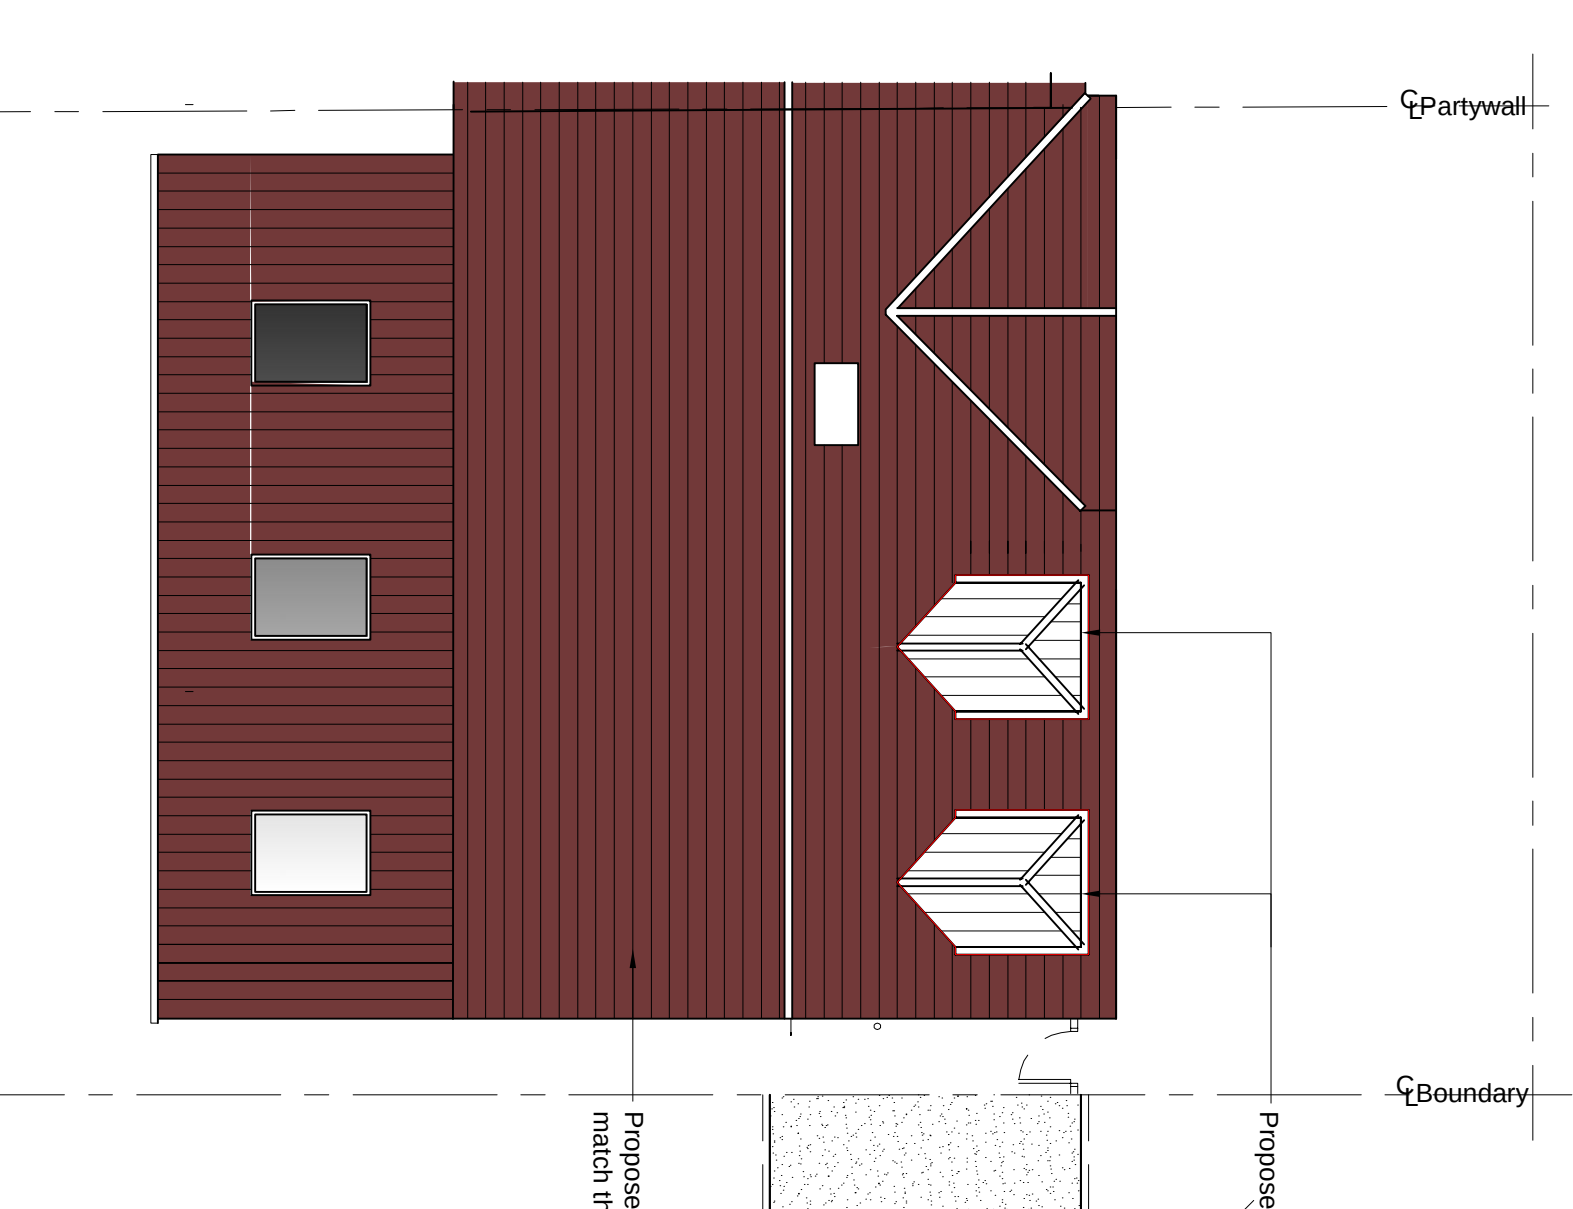
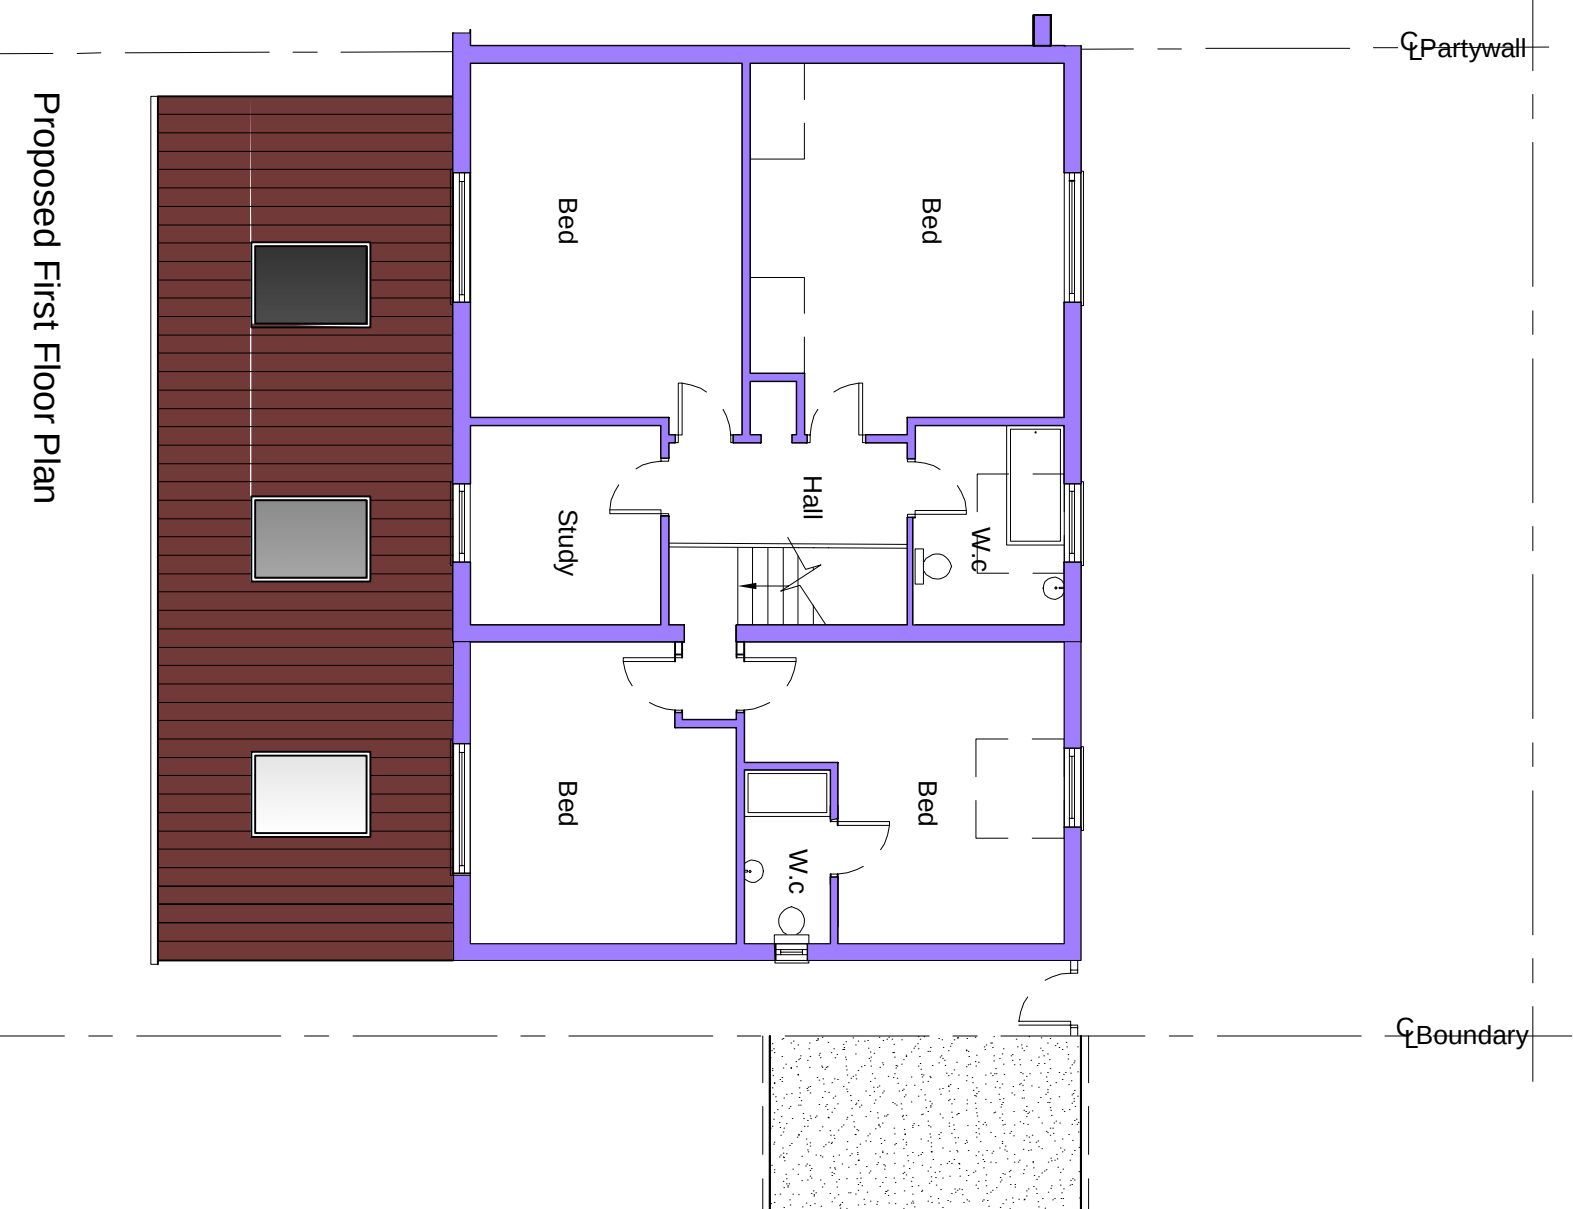


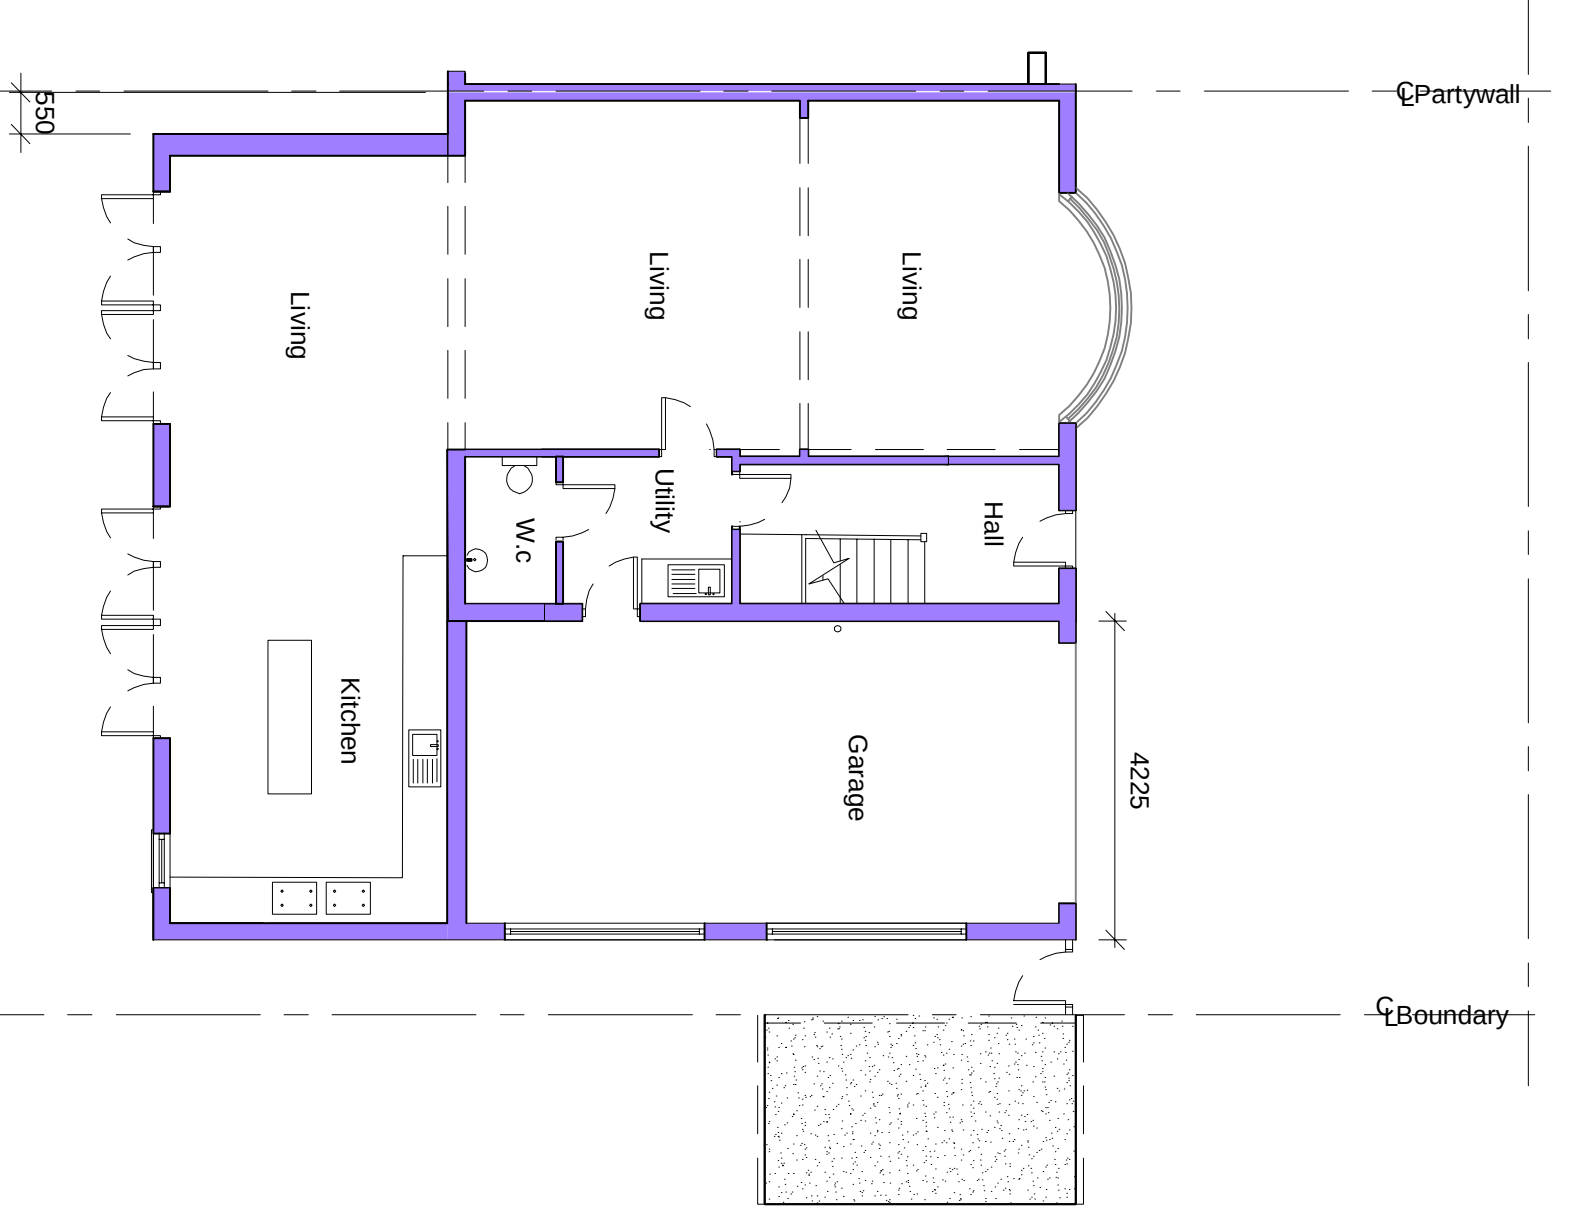

Householder

PI	ISSUED TO COUNCIL	25.05.23	
Rev		Date	

Designer Plans Ltd
9A THE PINNACLE - 160 HIGH ROAD - CHADWELL HEATH -
ROUFCOBD - RM4 6PN
T: 07940121222

Job Title
13 Steadman Close Higham ME3 7JD

Drawing Title
Proposed Annex & side extension

Scale	1:100 @ A1	Date	SEP` 23	Dwg No.	P04	Rev	P1
-------	------------	------	---------	---------	-----	-----	----