



NOTES  
• DO NOT SCALE FROM THIS DRAWING.

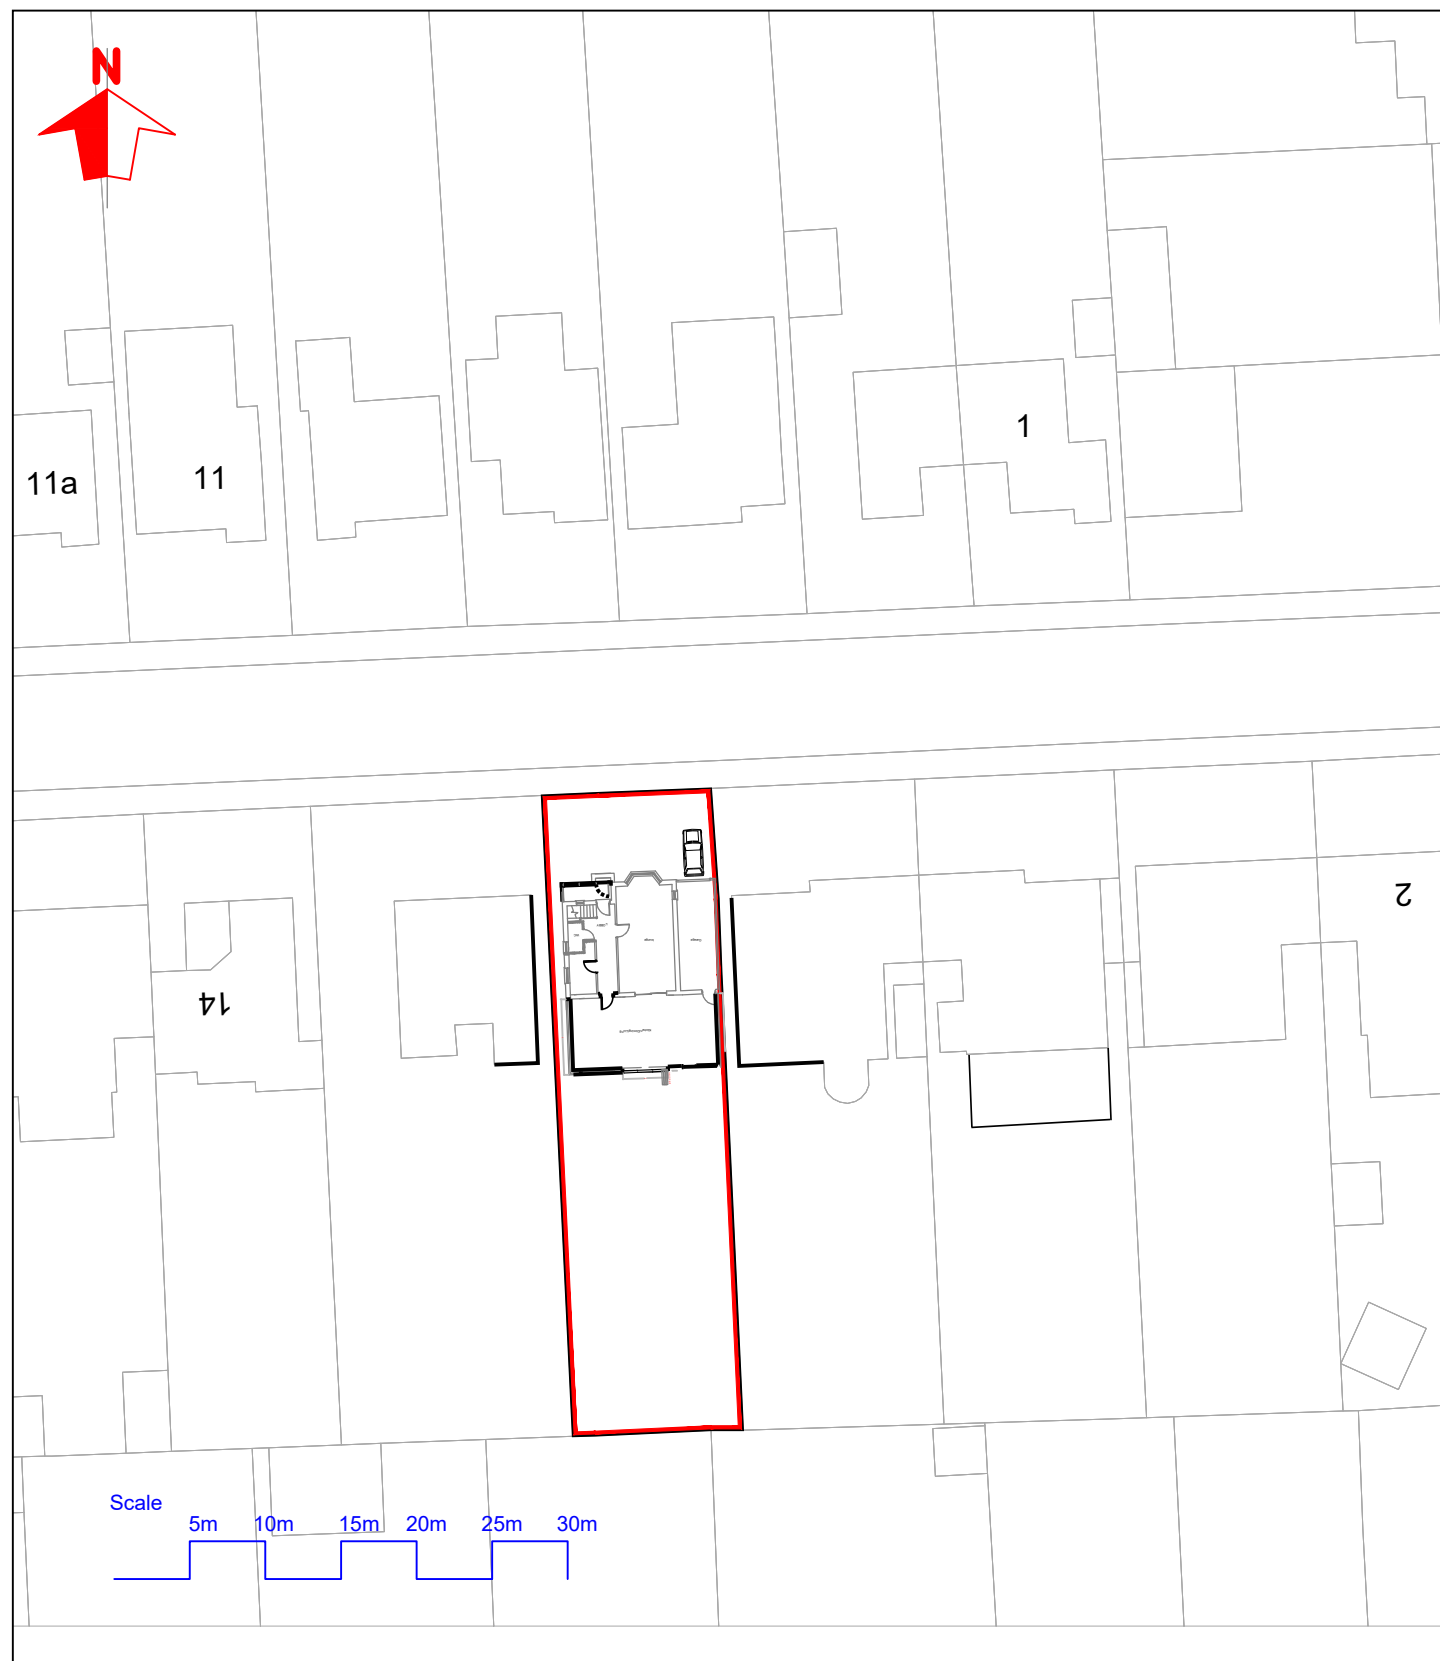

EXISTING SITE BLOCK PLAN

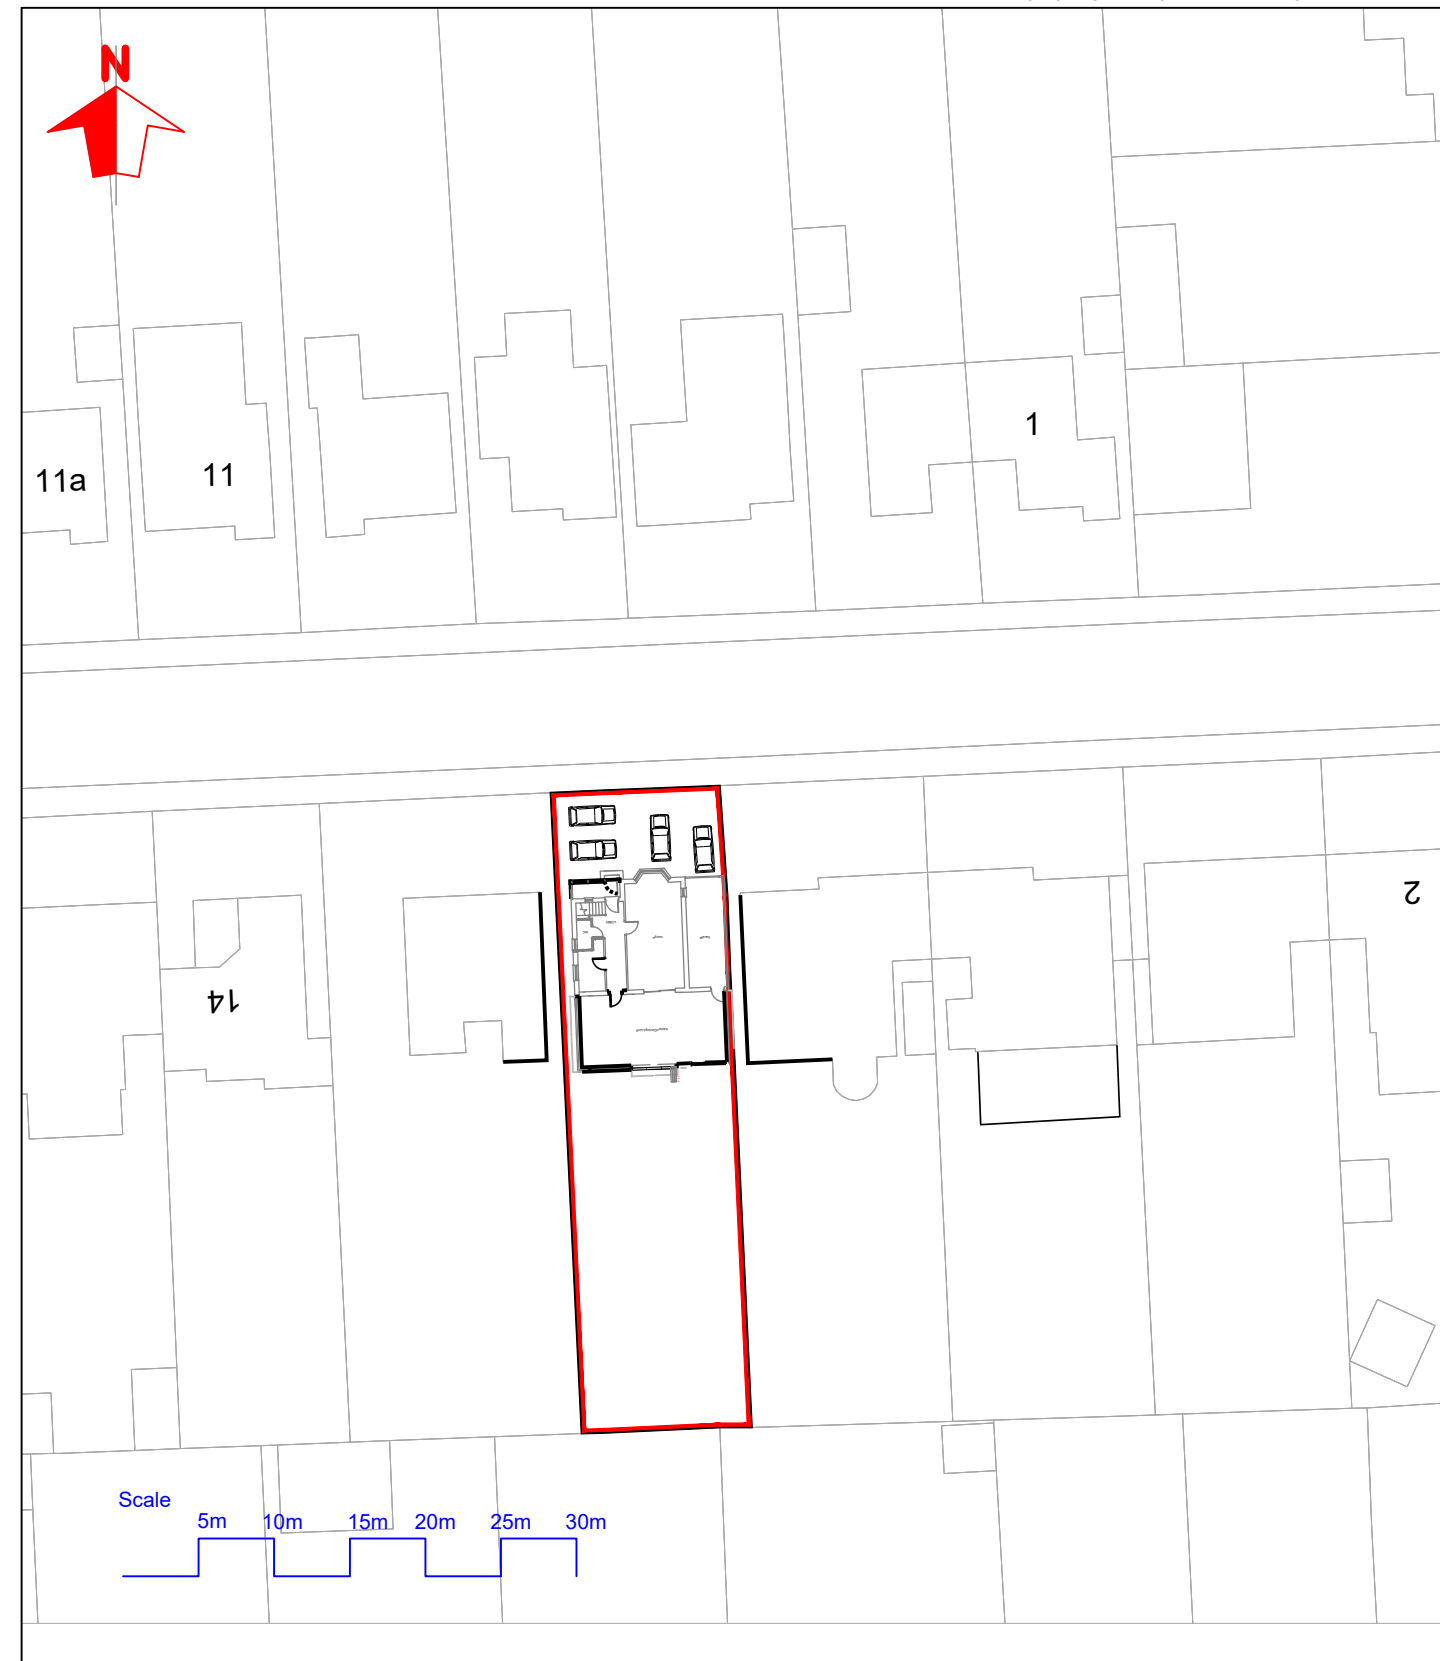

PROPOSED SITE BLOCK PLAN

|           |            |
|-----------|------------|
|           |            |
| scales    | source dwg |
| 1:500 @A3 |            |

4 St Paul's Churchyard, London,  
EC4M 8AY  
TEL: 020 7029 3888  
FAX: 020 7029 3889  
[www.thisismhbc.com](http://www.thisismhbc.com)



|                                                |  |
|------------------------------------------------|--|
| title                                          |  |
| EXISTING & PROPOSED<br>SITE BLOCK PLANS        |  |
| project                                        |  |
| 10 BRENCHLEY AVENUE, GRAVESEND, KENT, DA11 7RQ |  |

