
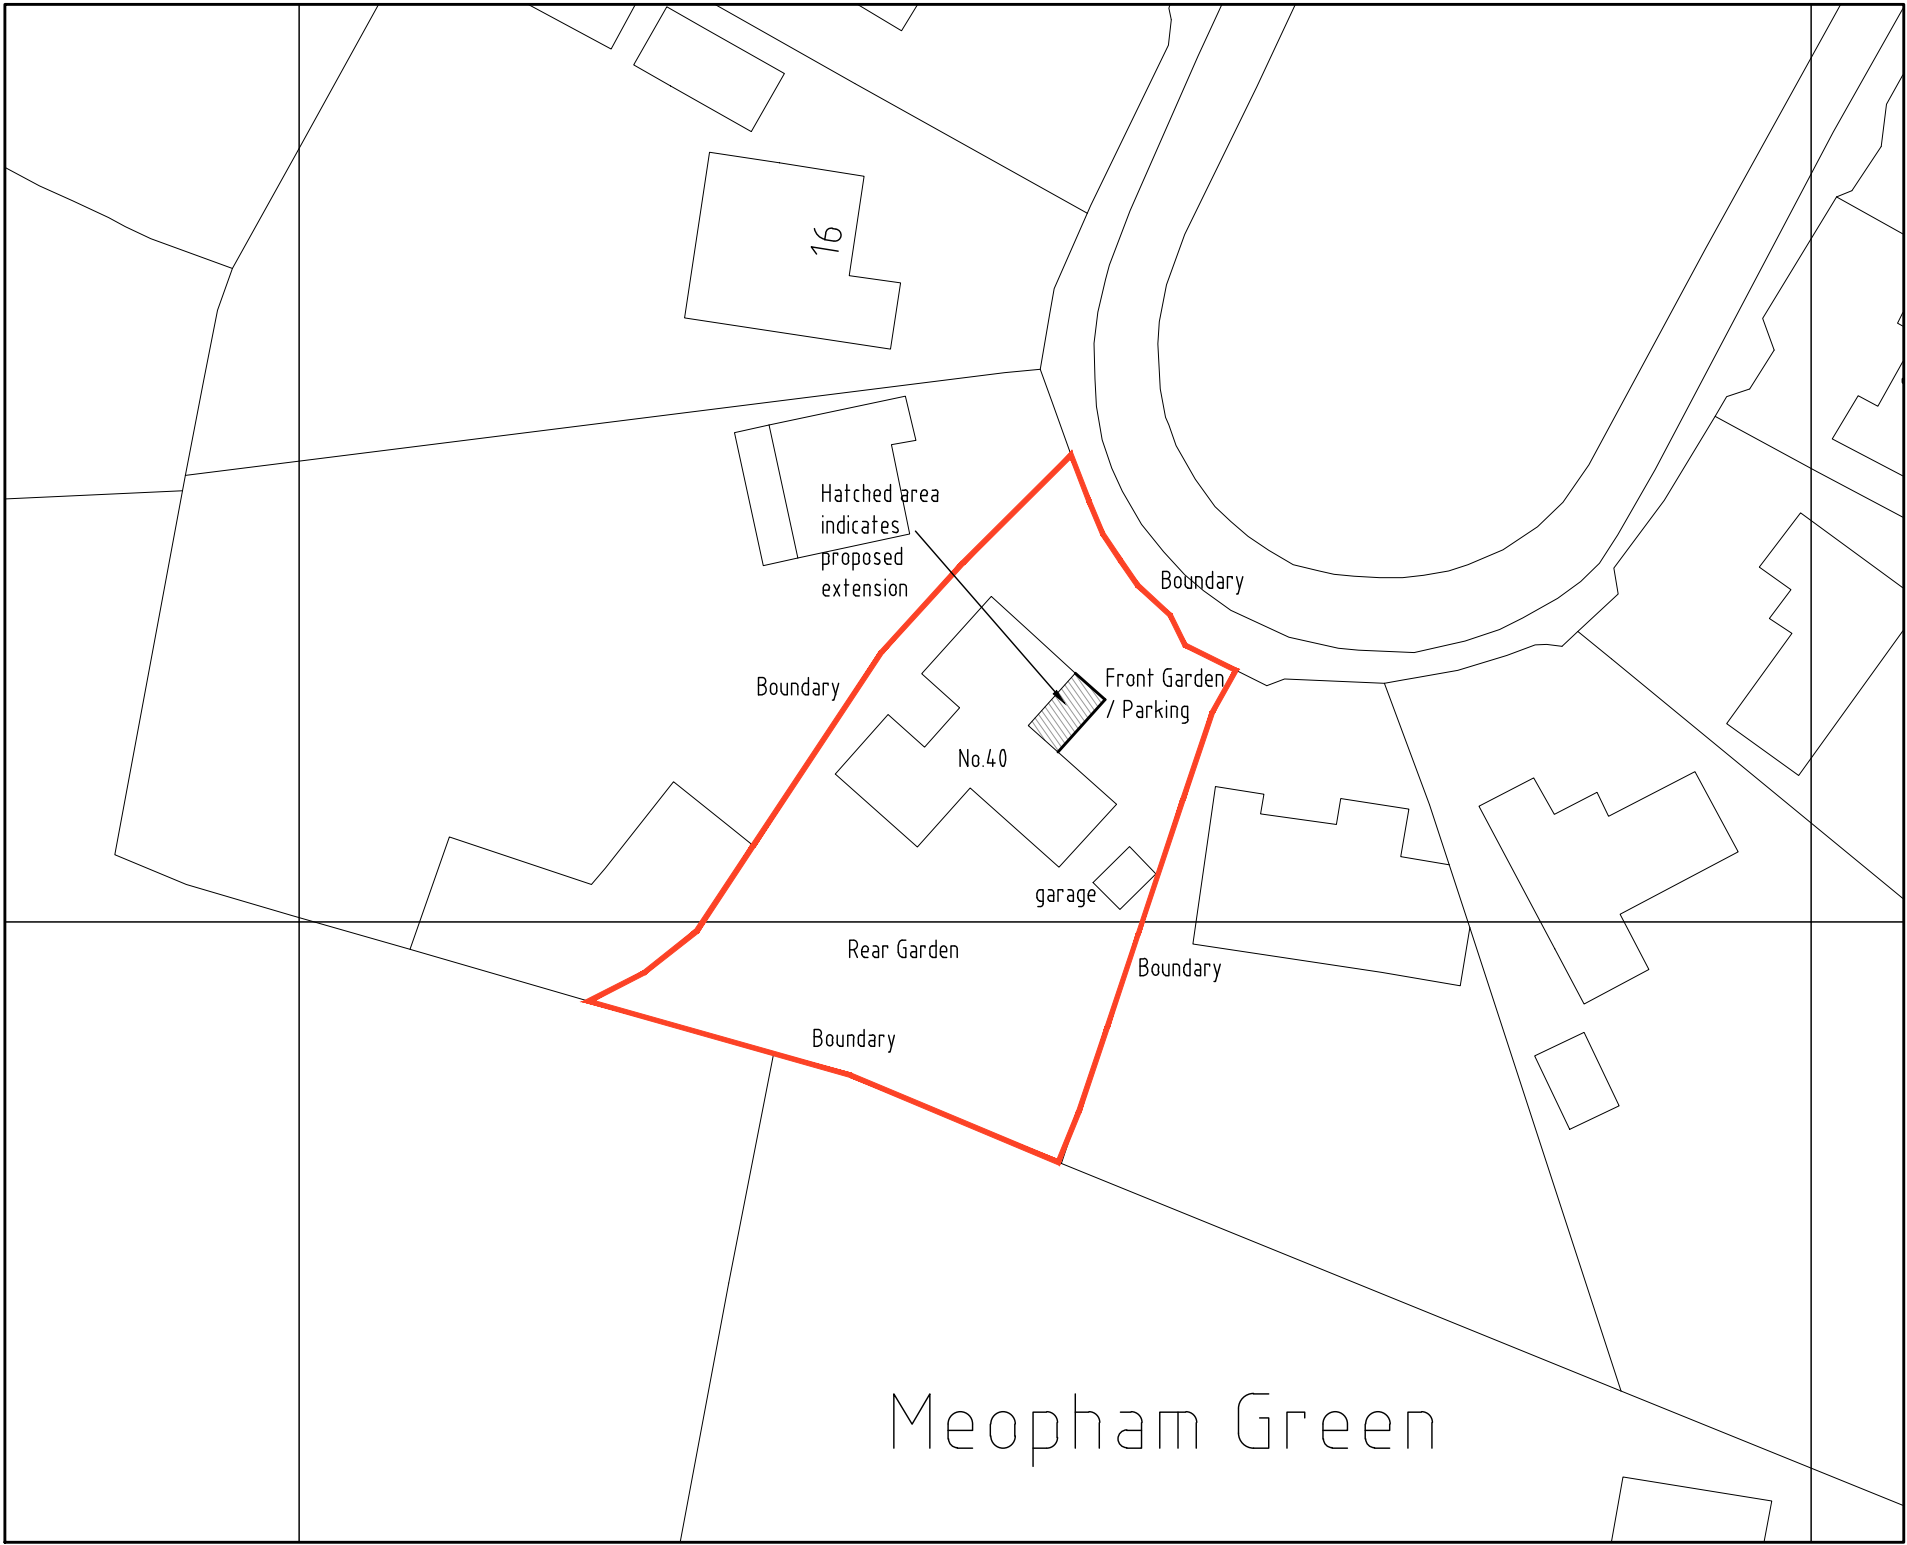


DO NOT SCALE FROM THIS DRAWING
ALL DIMENSIONS TO BE VERIFIED BY THE CONTRACTOR ON SITE

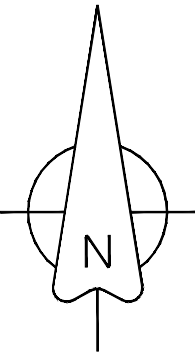

REV	DESCRIPTION	DATE	INIT	CHKD
STATUS		FOR INFORMATION		

Client
Mr & Mrs Pengilly

Project
14 Pitfield Drive, Meopham,
Kent. DA13 0AY

Title
Proposed Block Plan

Scale	Date	Drawn	Checked
1:500@A3	02.03.23	N/A	N/A
Project No:	Drawing No.	Revision	
2023-004	009	~	