




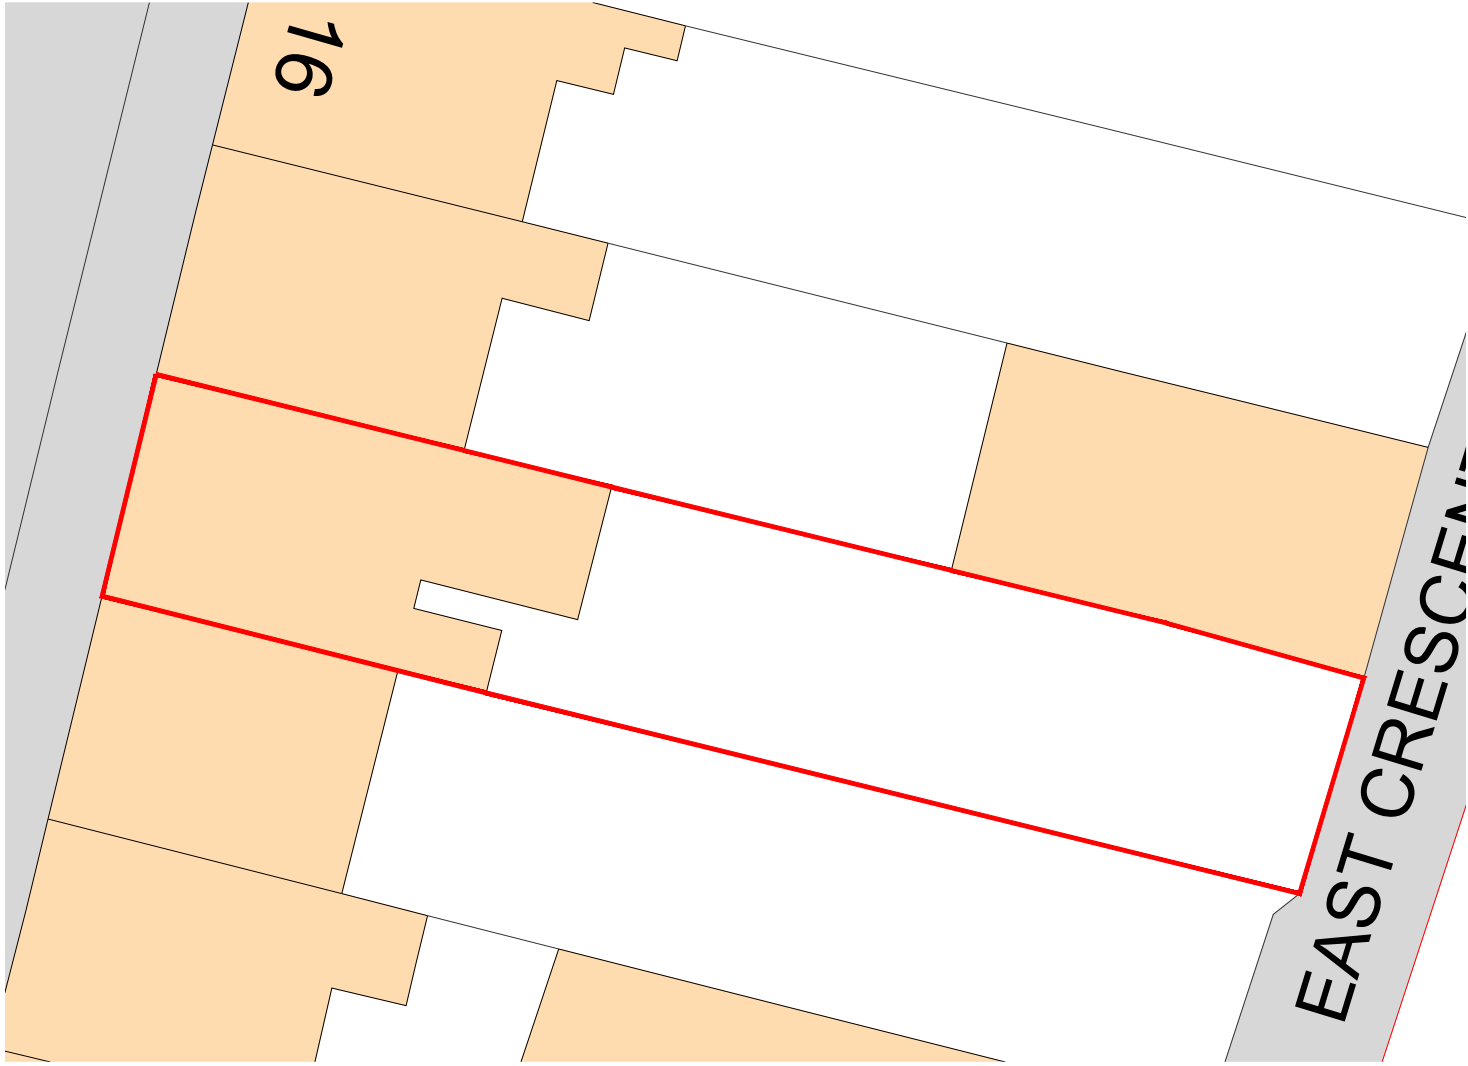

Existing Block Plan
1:200

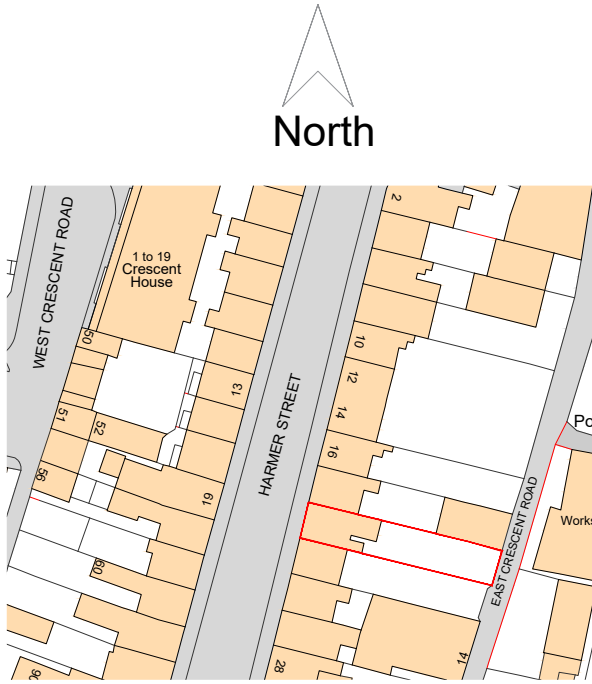

Site Location Plan
1:1250

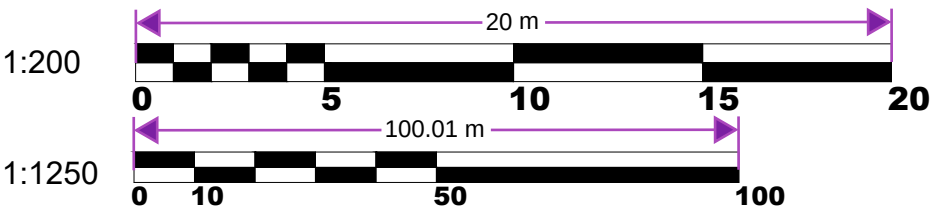

 e - info@dreamdesigndevelop.co.uk m - 07500444330	Site: 20 Harmer Street Gravesend Kent DA12 2AX	Title: Location Plan Existing Block Plan	Scale at A3: 1:1250, 1:500	Date: 14/08/2025
			Drawing no.: 001	Revision: A