




NOTES:

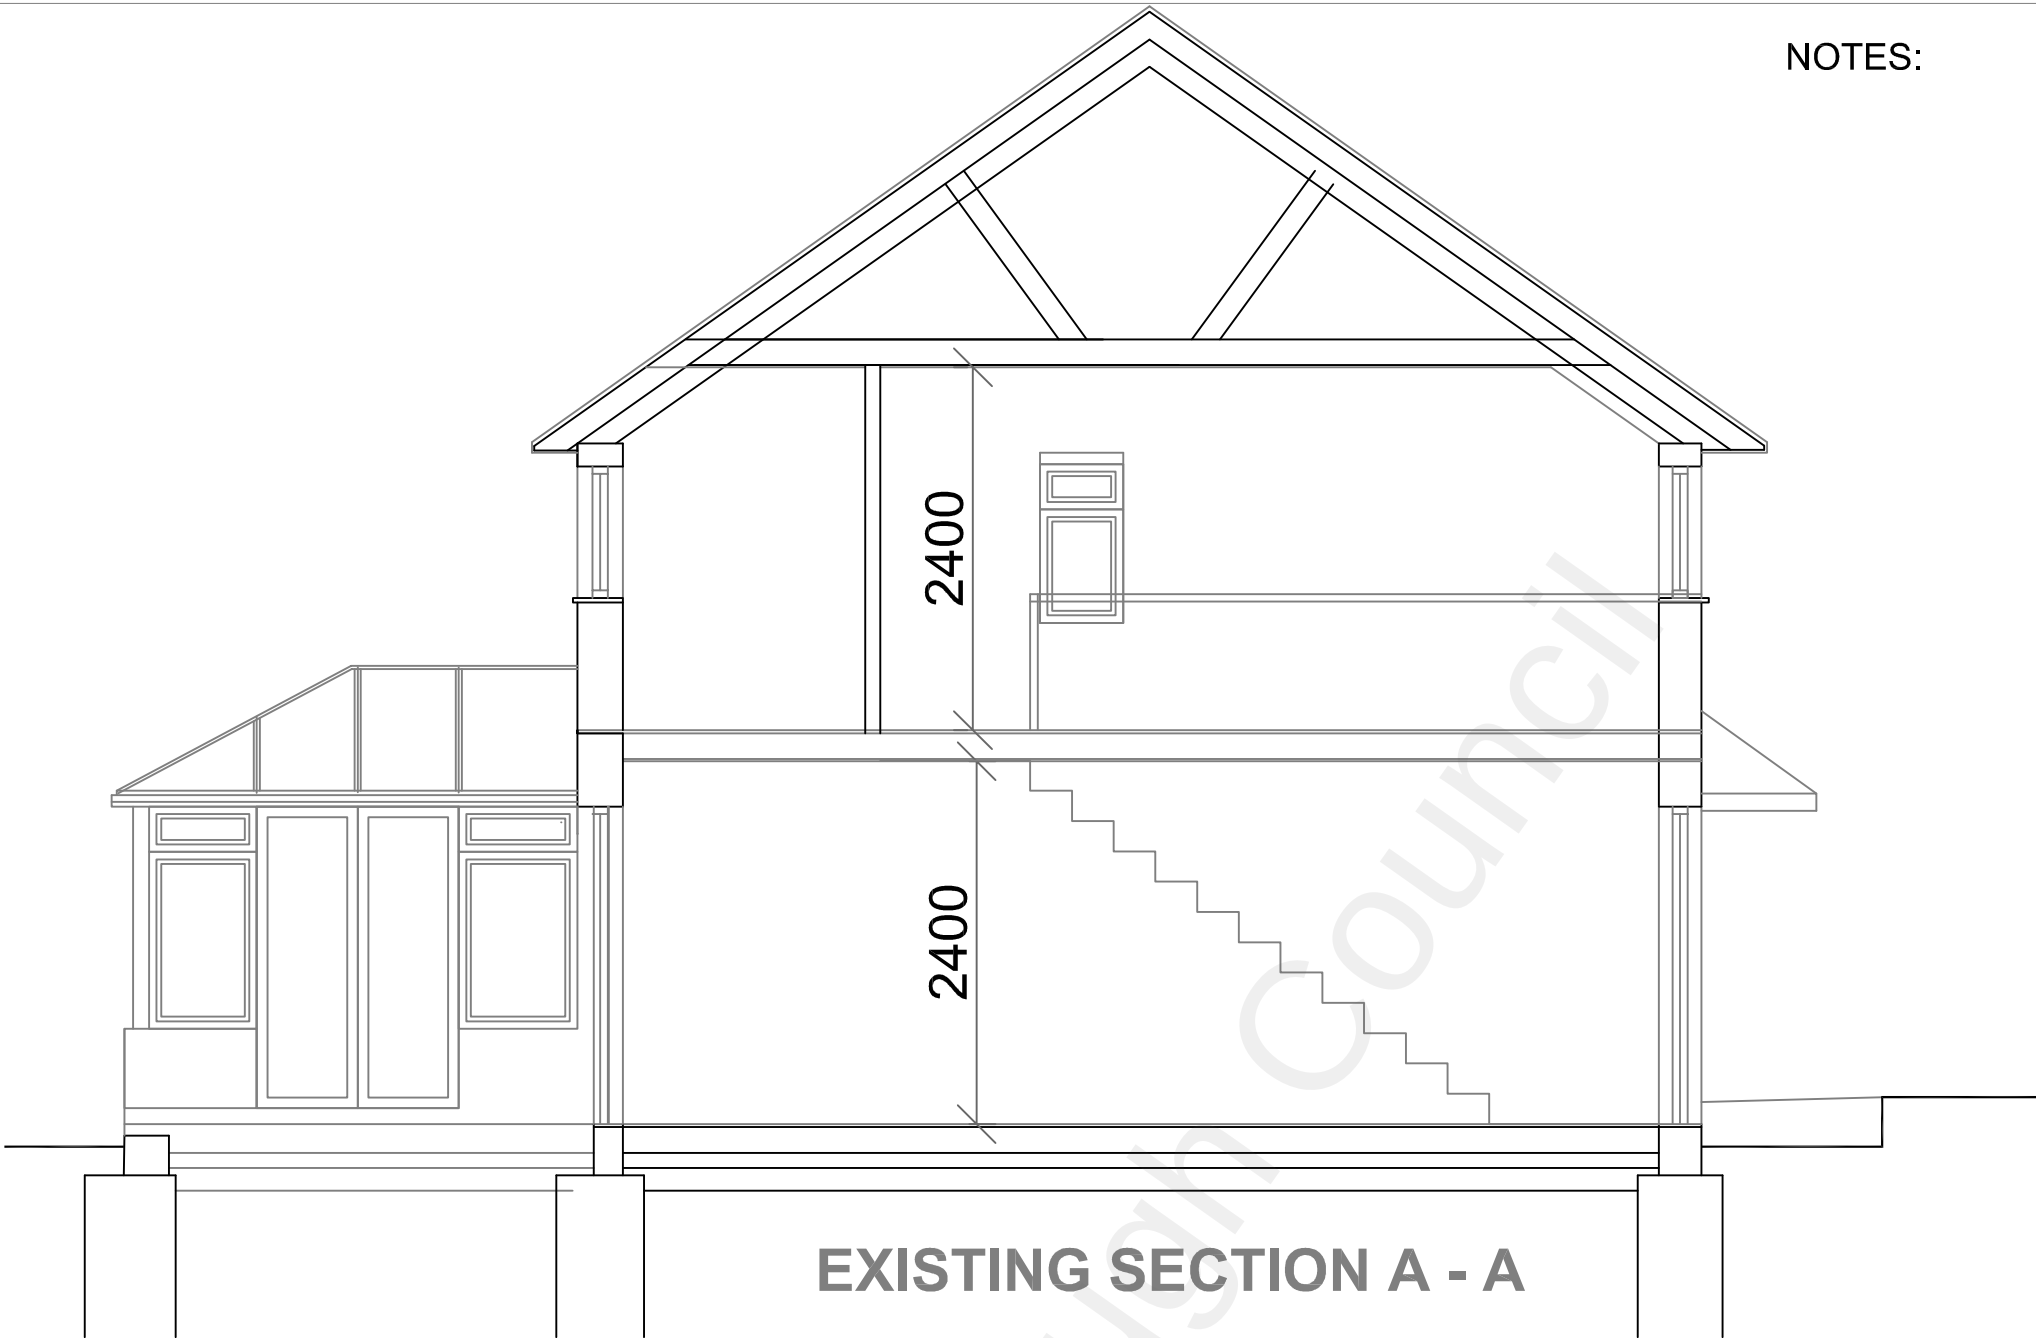

EXISTING SECTION A - A

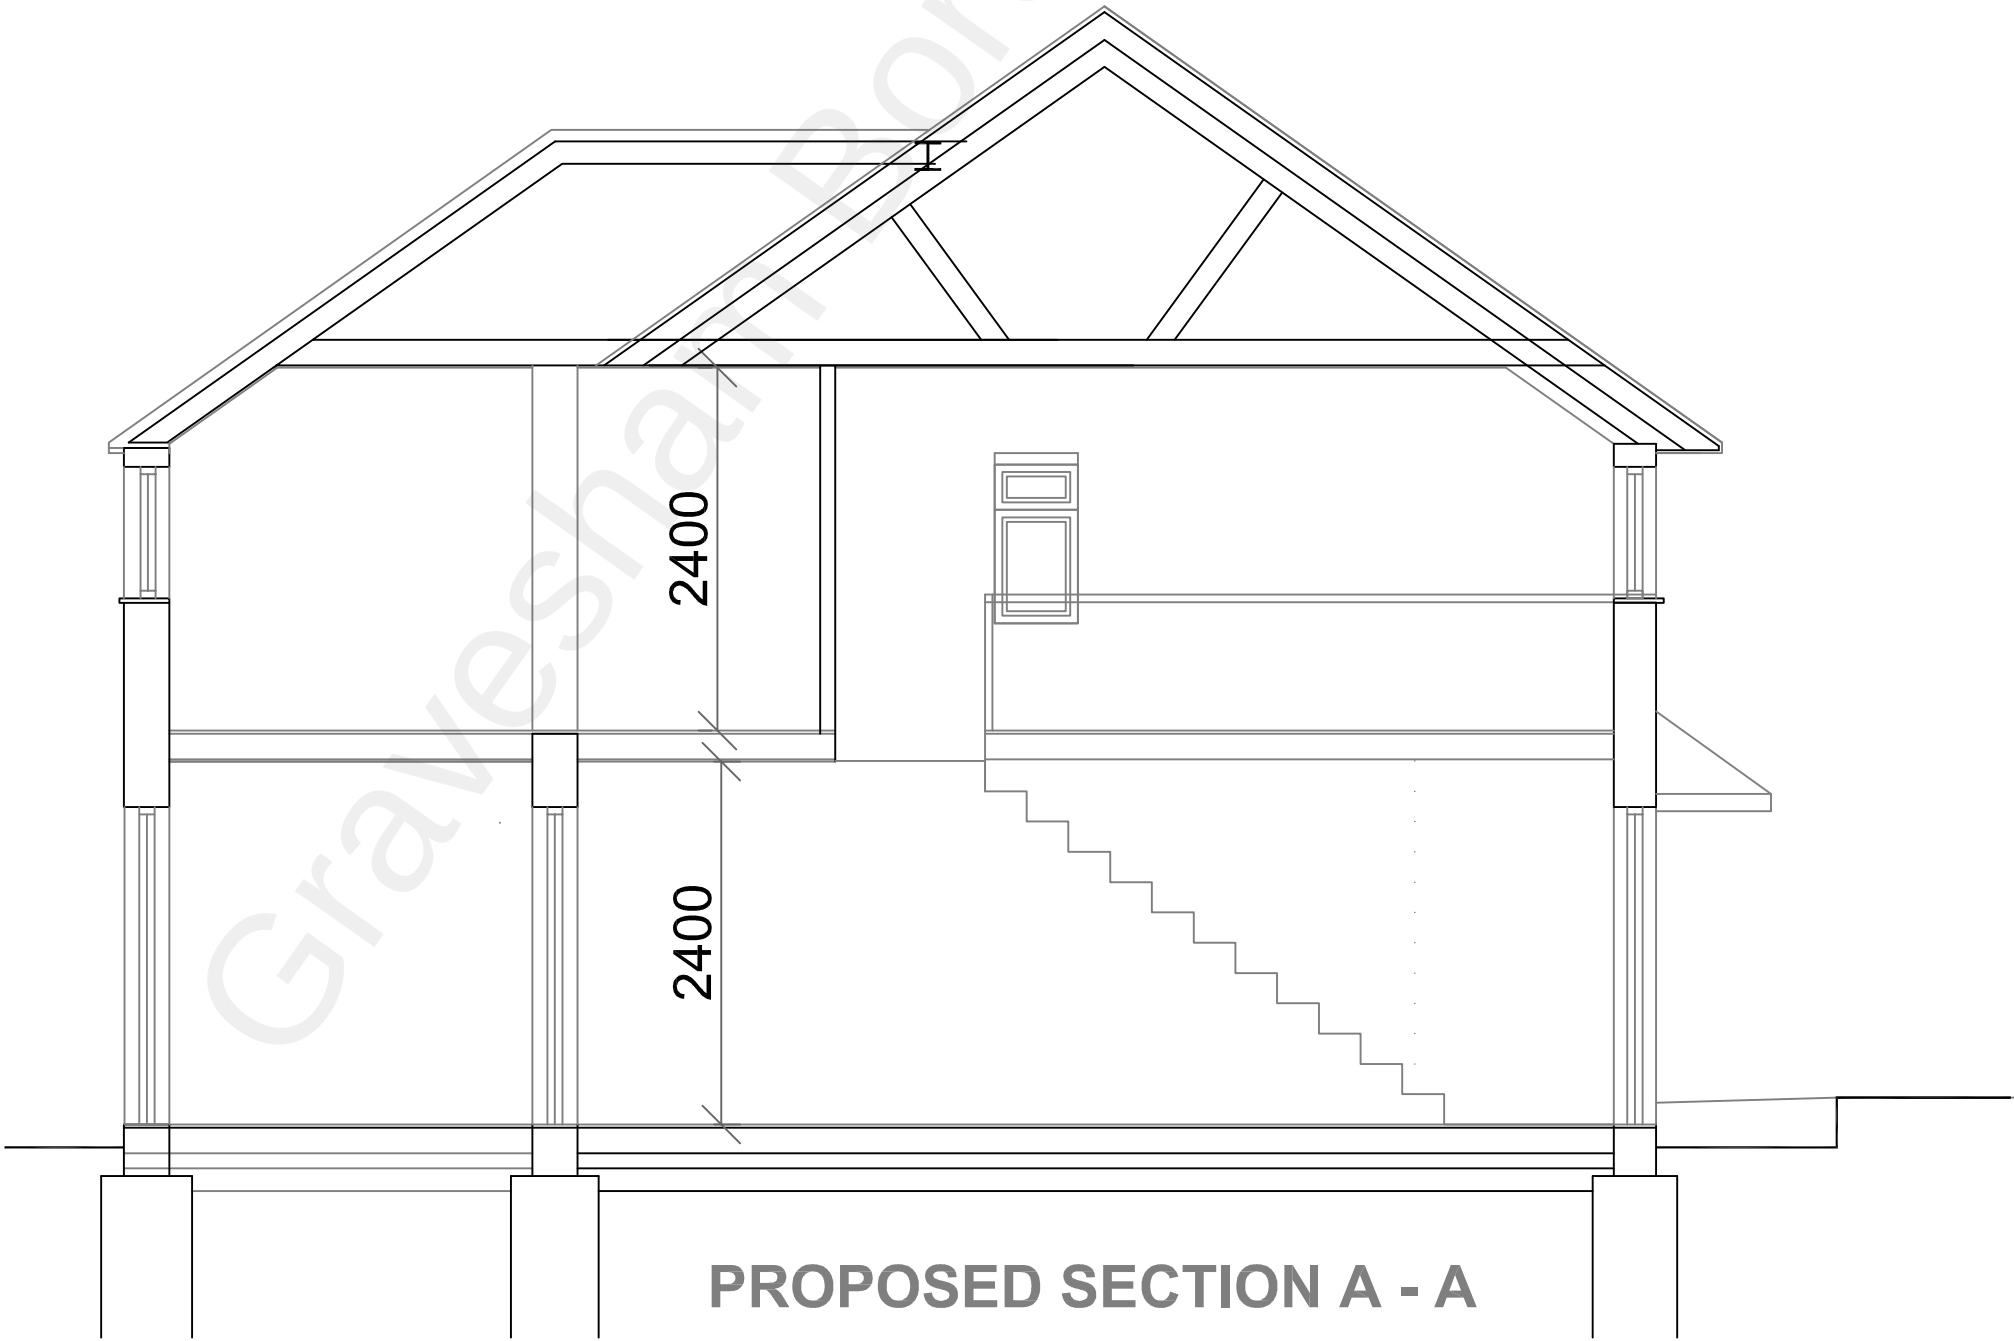

PROPOSED SECTION A - A

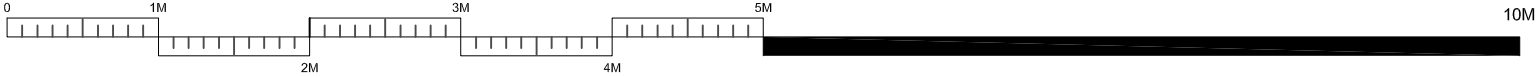

PROJECT 2 STOREY REAR EXTENSION	CLIENT: KAJENDRAN KANDASAMY 56 CAMBRIA CRESCENT GRAVESEND DA12 4NH	DWG. TITLE:	SECTIONS	SCALE:	1:50 @ A3	DE_wale Consulting Ltd 1 ANGLESEA ROAD LONDON SE18 6EG TEL: 020 8305 7438 FAX: 020 8305 7438 MOBILE: 07949 526 155/ 07593 220978 Email: wale@dewaleconsulting.co.uk
		JOB No.	02127	DRAWN:	WA	
		DWG. No.	03	DATE:	23/09/2021	
		REVISION:	Rev A Size Reduced	COMMENT:	PLANNING	
		DATE REVISED:	.	FILE NAME	2127-03	