




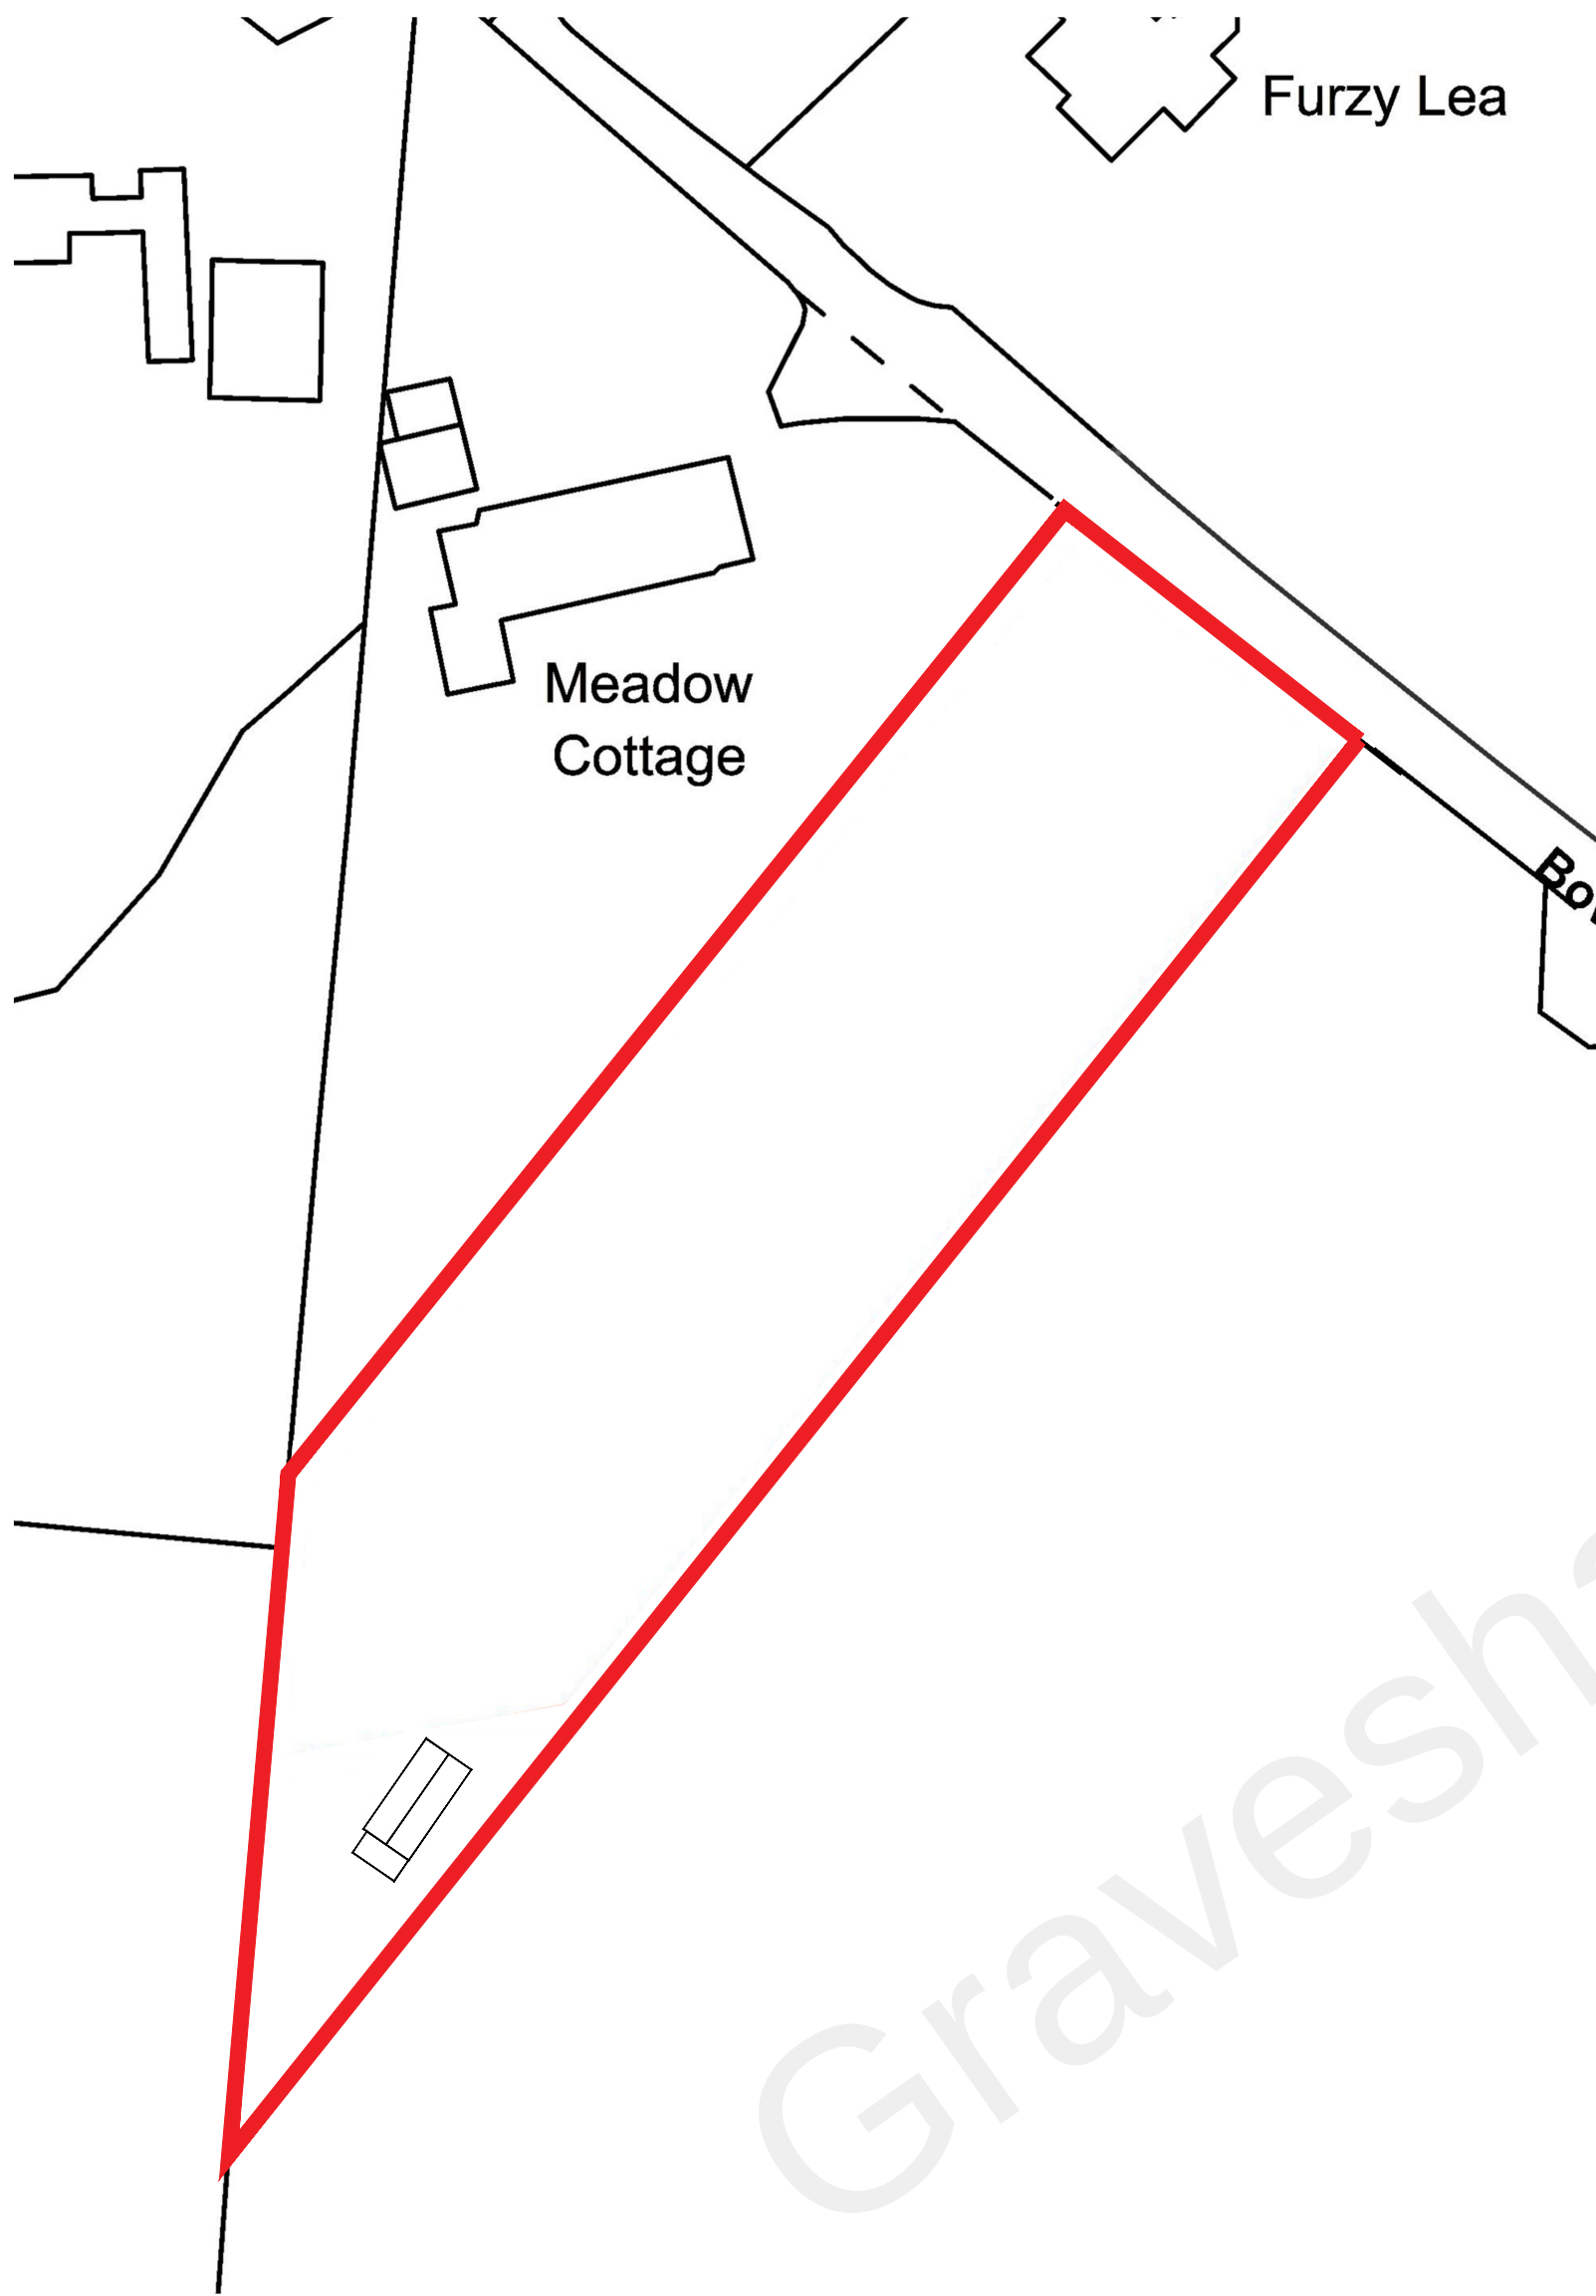

Existing Block Plan 1:500

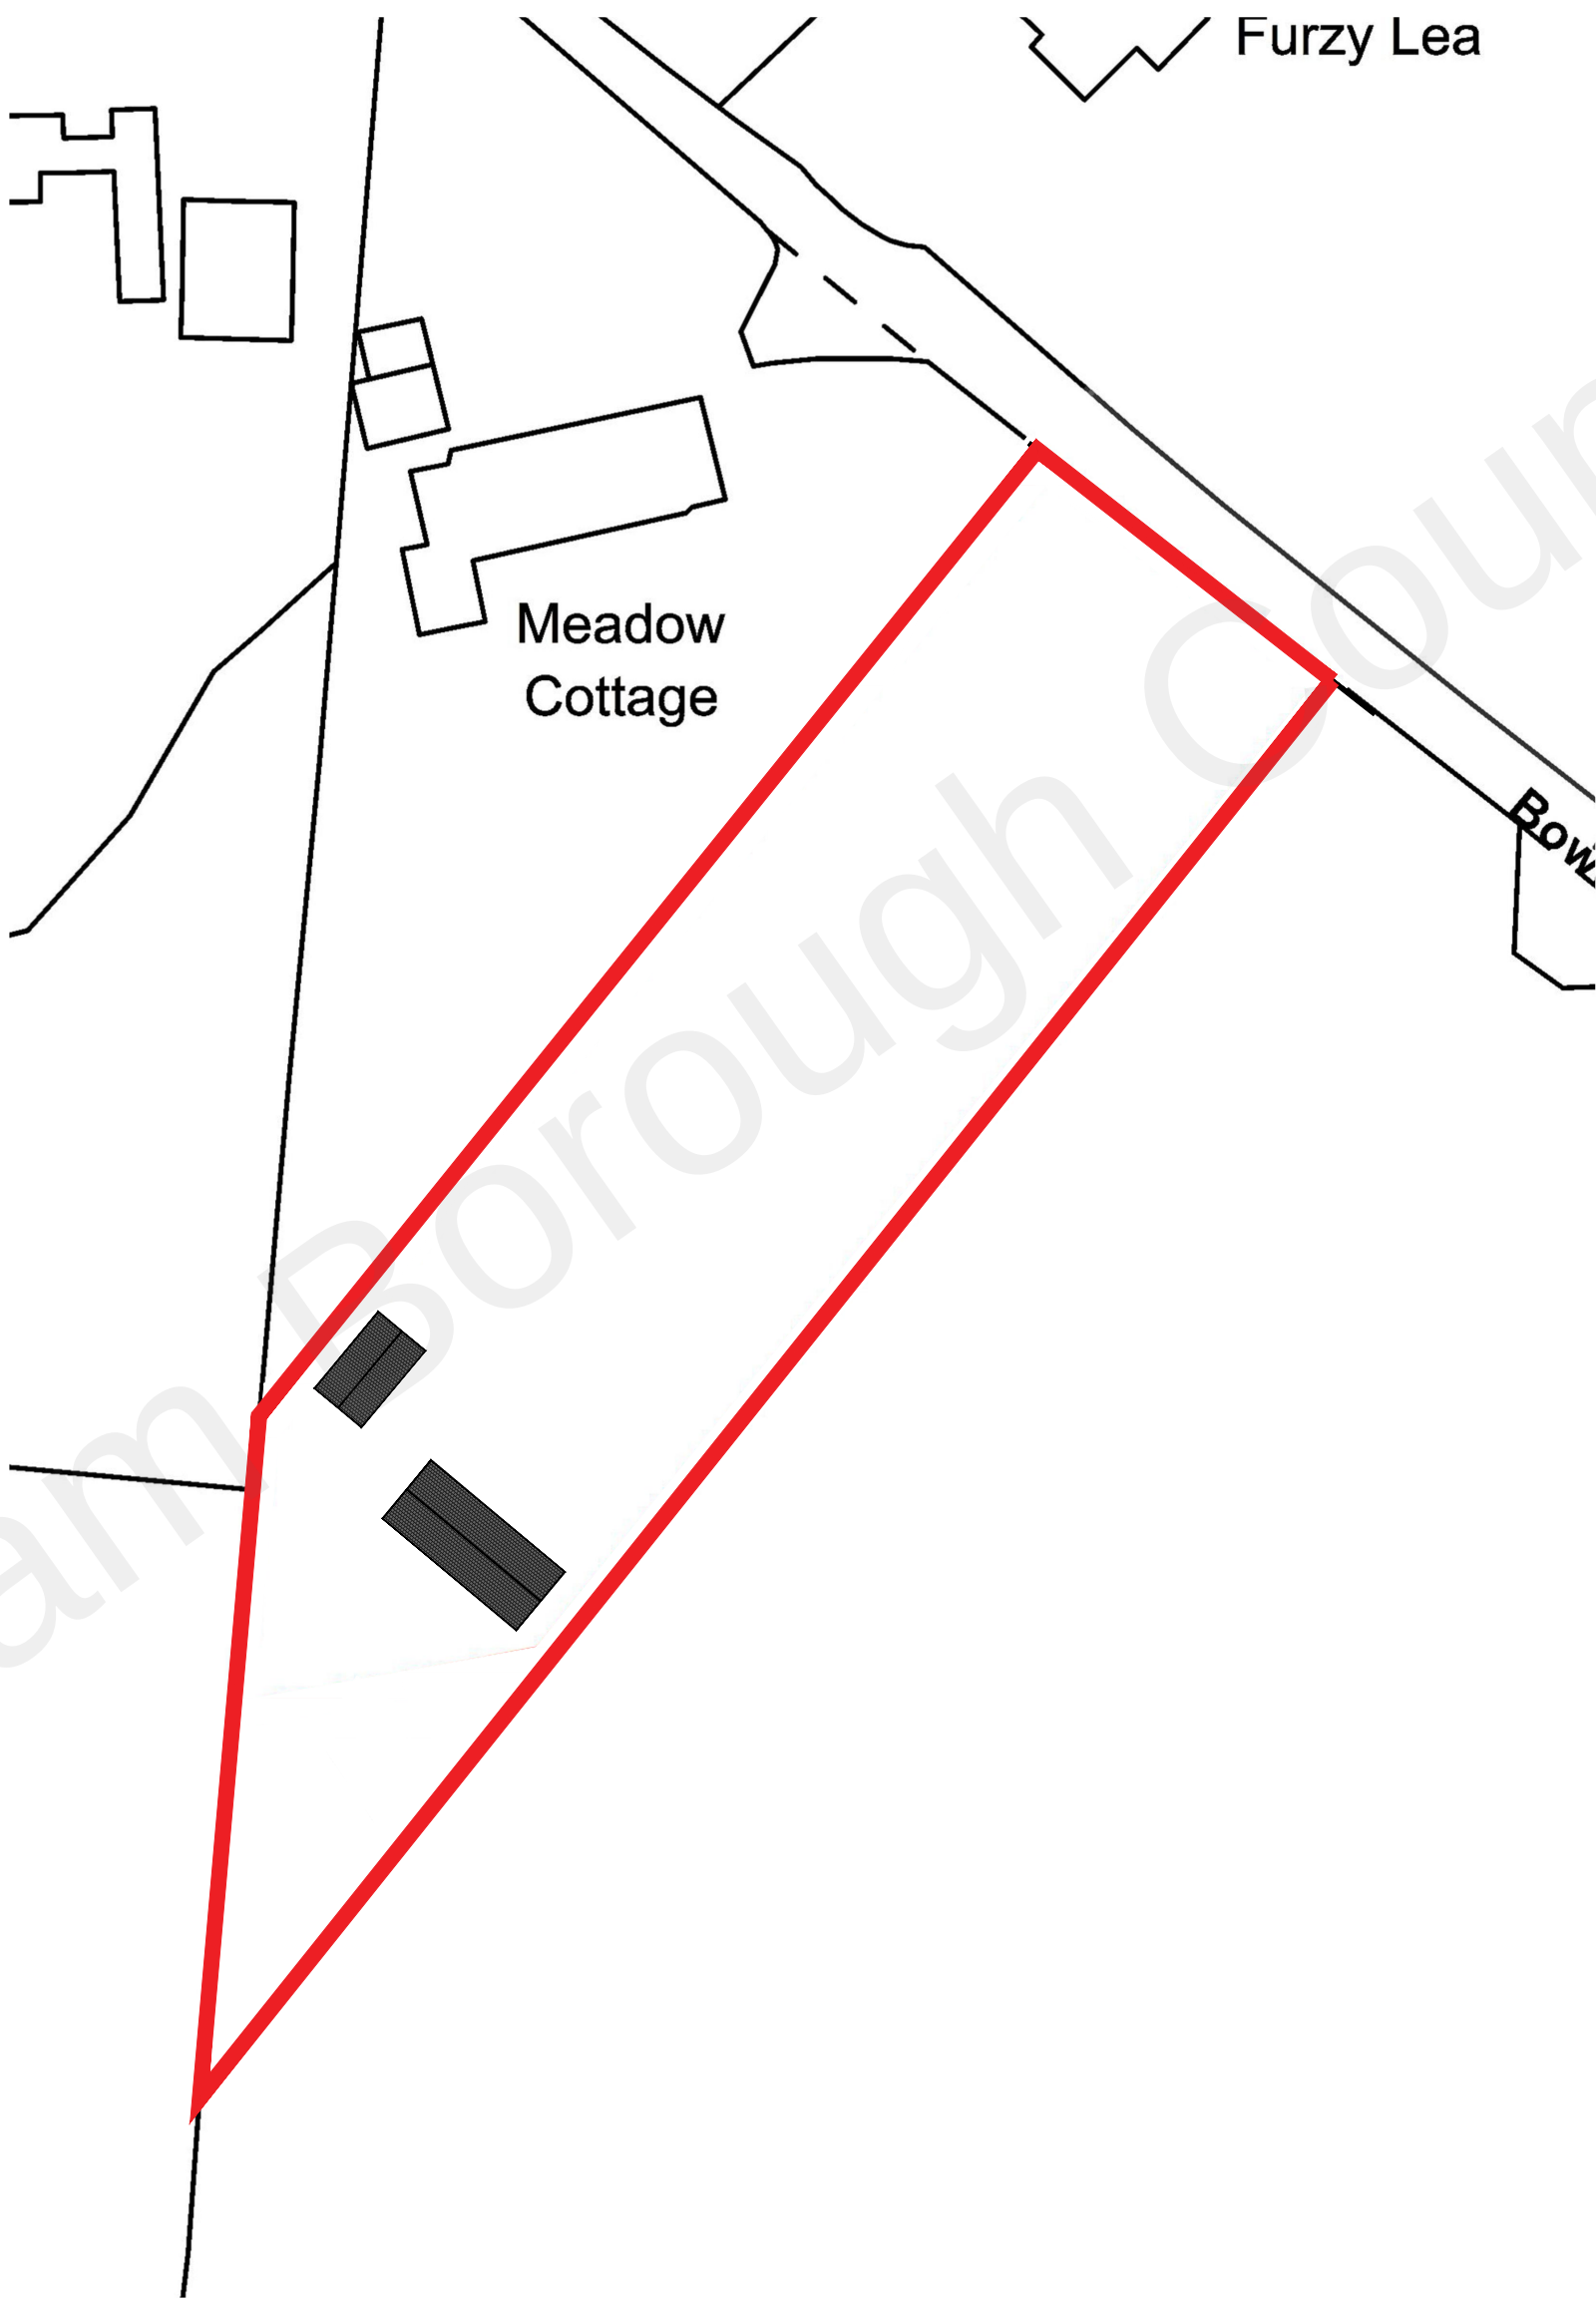

Proposed Block Plan 1:500

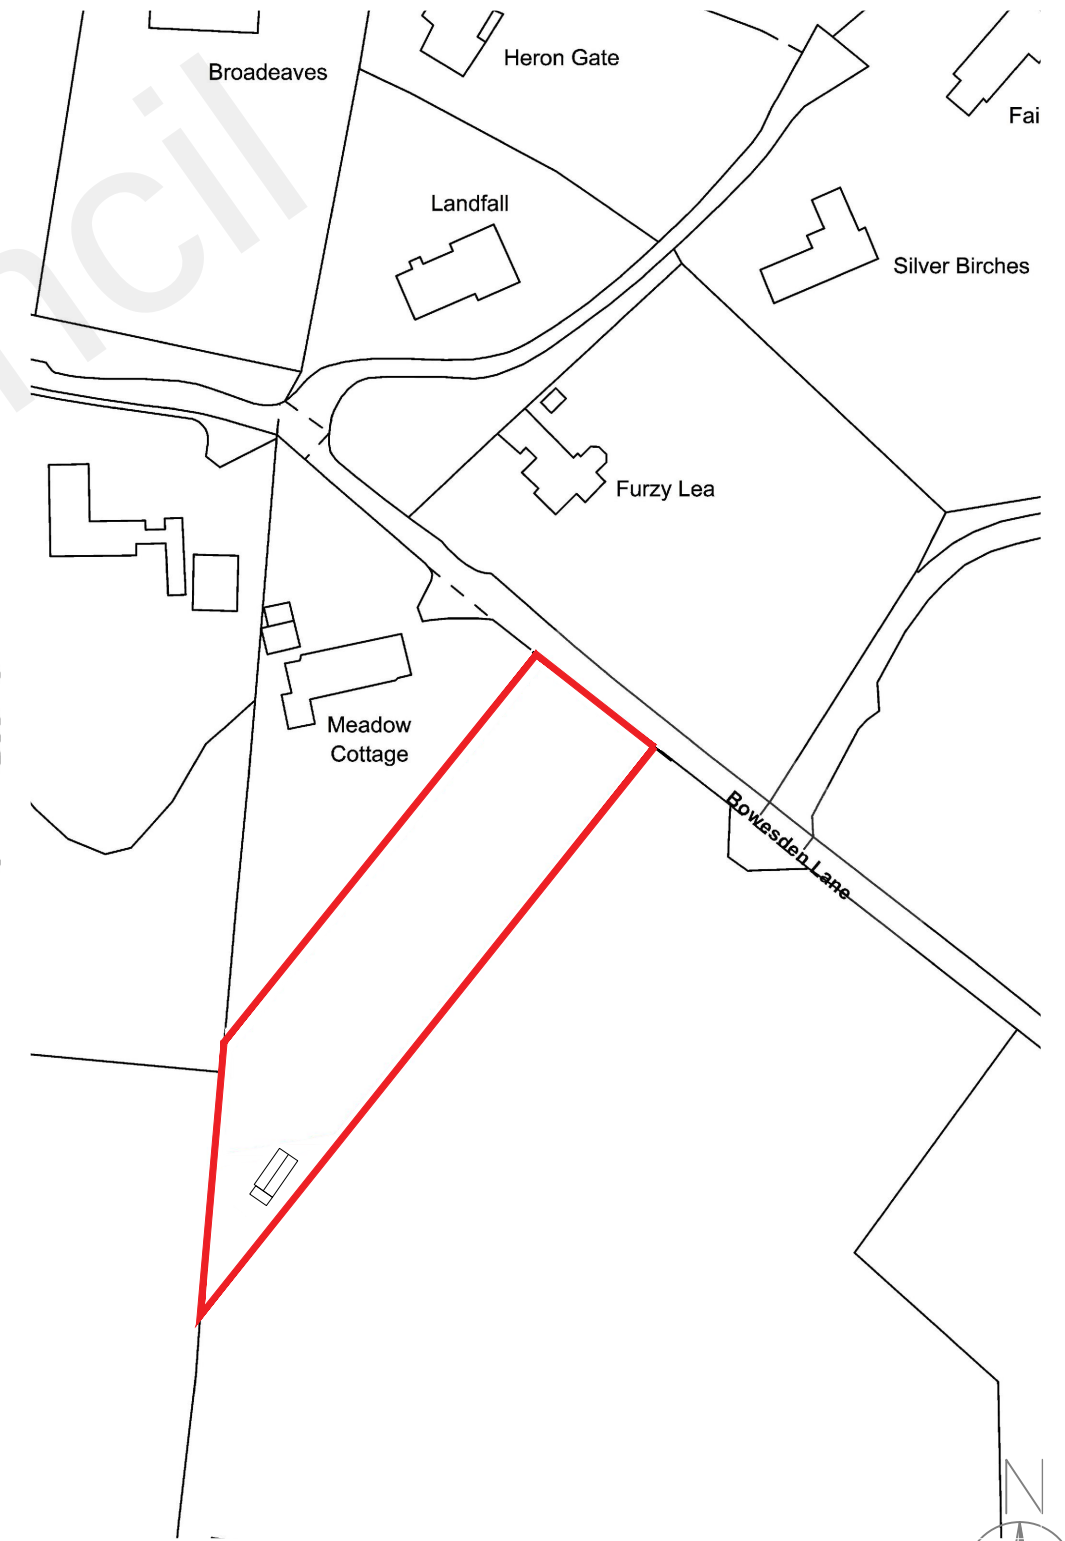

Location Plan 1:1250

Notes:

- Do not scale from this drawing.
- All dimensions to be verified on site and is in mm.
- Builder to verify all dimensions, heights and levels prior to commencing work.
- All documents shall be checked to ensure that they are complete and correct before construction commences. In the event of any discrepancy, the contractor shall visit the site and consult the local Authority.
- The contractor in preparing his estimate shall visit the site and consult the local Authority.
- The contractor shall issue all statutory notices to the local Authority.

A	—	—	—	—	—
REV:	DESCRIPTION:	BY:	DATE:		

STATUS:

PLANNING



Whitehall Place
47 The Terrace,
Gravesend, Kent
DA12 2DL
01474 247 787
info@barronedwards.co.uk
www.barronedwards.co.uk

SITE:	The Orchard Bowden Lane Shore DA12 3LA
TITLE:	Location Plan Existing Block Plan Proposed Block Plan

SCALE AT A2:	DATE:	DRAWN:
1:1250, 1:500	13.07.22	SA
PROJECT NO:	DRAWING NO:	REVISION:
220705	001	A

Scale 1:500



Scale 1:1250

