




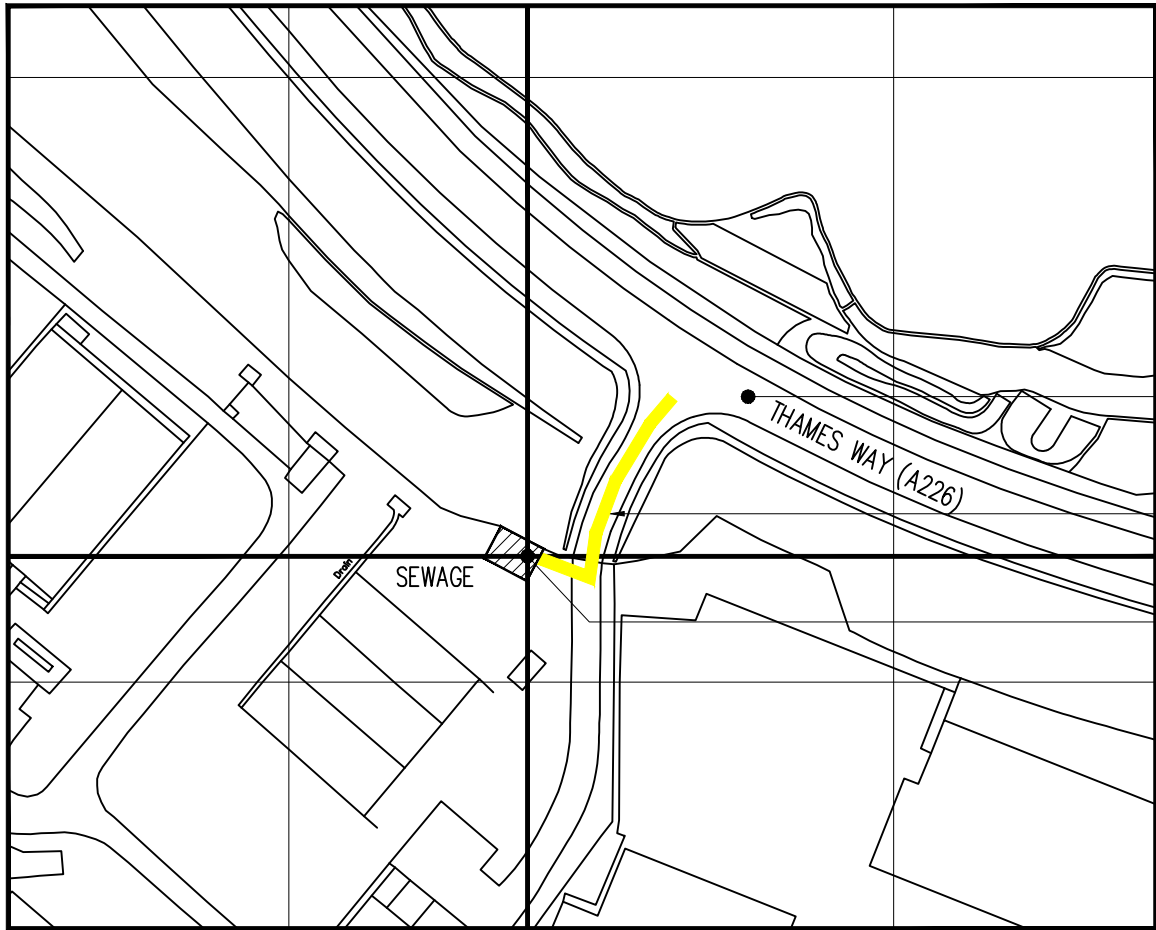

BLOCK PLAN

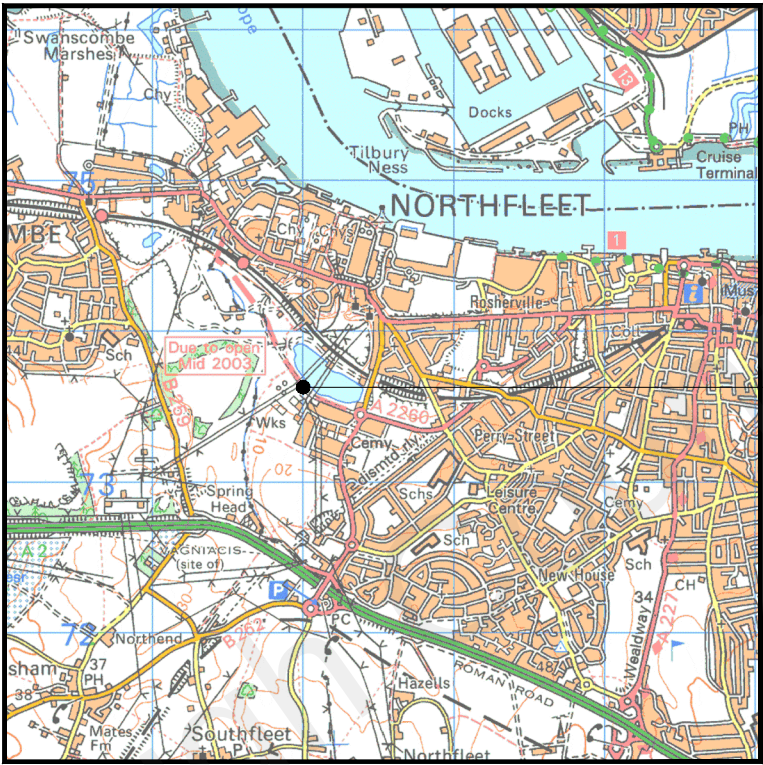

LOCATION PLAN

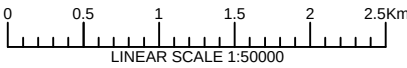

EXISTING SITE PHOTO

ALL DIMENSIONS ARE IN mm UNLESS NOTED OTHERWISE

N.G.R	E 562040	N 173520
-------	----------	----------

NOMINATION REFERENCE: N/A

CONCESSION/FIXIT REQUIRED?

YES

NO

REASON FOR CONCESSION/FIXIT:

ICNIRP DETAILS

IN ACCORDANCE WITH OPERATOR SPECIFIC ICNIRP GUIDELINES

SITE DESIGN CATEGORY	PUBLIC ACCESS
----------------------	---------------

ICNIRP CONTROL MEASURE (IF REQUIRED): NO CONTROL MEASURES REQUIRED

DEPENDENCIES FOR DETAILED DESIGN/BUILD

ASBESTOS SURVEY		NO
CHERRY PICKER SURVEY		NO
COMMS SERVICE ALTERATION		NO
GDC/STRUCTURAL CALCULATIONS	YES	
GEOTECH AND/OR TRIAL DIG	YES	
ICNIRP CONTROL MEASURES		NO
INTRUSIVE SURVEY		NO
MEWP/SCAFFOLD REQUIREMENTS		NO
REC SERVICE ALTERATION	YES	
STAT SEARCHES	YES	
GPRS REQUIREMENT		NO
TENSILE PROOF TESTS		NO
TOWER CLIMB		NO

COLOUR CHART

BLACK

TEXT, EXISTING BUILDINGS, TOWERS, STRUCTURES, TREES, ETC.

BLUE

PROPOSED INSTALLATION

YELLOW

ACCESS ROUTE

C	TEF DISH + FIBRE DUCTS ADDED	RN	DP	12.03.2021
B	VF DISH ADDED	RN	DP	26.01.2021
A	FIRST ISSUE	RN	DP	03.12.2020
REV	DESCRIPTION OF REVISION	BY	CH	DATE

DESIGN CONSULTANT	WIG PROJECT NUMBER
HARLEQUIN GROUP	CTIL-C-SWS0063-3-UPGRADE

Wireless Infrastructure Group

TEF	CTIL	VF
067713	137769	37177

SITE NAME AND ADDRESS

NORTHFLEET WTW
SPRINGFIELD GROVE
THAMES WAY
GRAVESEND - KENT
DA11 8HN

DRAWING TITLE:

LOCATION AND BLOCK PLANS

PURPOSE OF ISSUE:

PLANNING

DRAWING NUMBER:

100

SCALE: AS SHOWN @ A3	DRAWN: RN	DATE: 03.12.2020	REV:
CHECKED: DP	DATE: 03.12.2020	APPROVED: DP	DATE: 03.12.2020

C