



Scaled 1:100 when printed on A4 paper

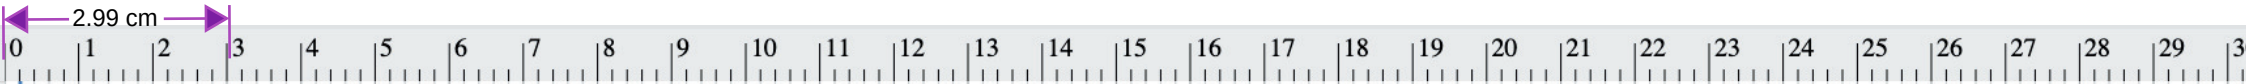

Notes:
Side elevation of Pergola when viewed from Western side (view from 33 Essex Road)

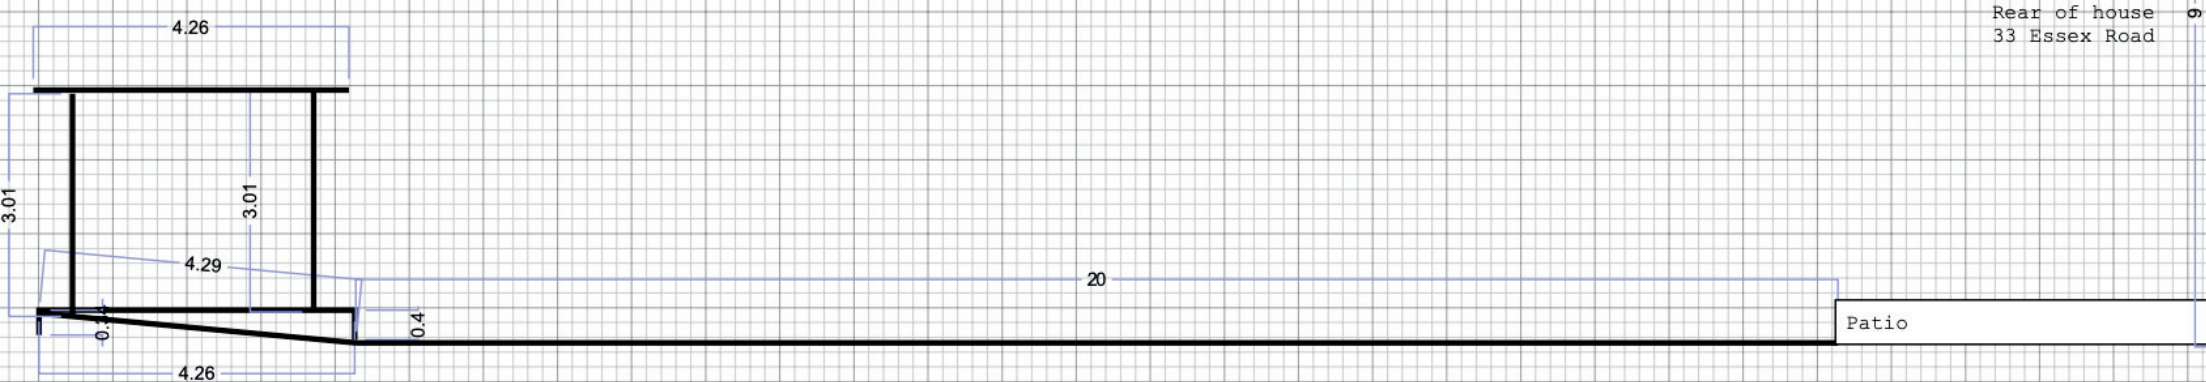

Site: 31 Essex Road

Title: pergola

Drawing: 4

Scale: 1:100

Project: 1

Date: 6/10/24