



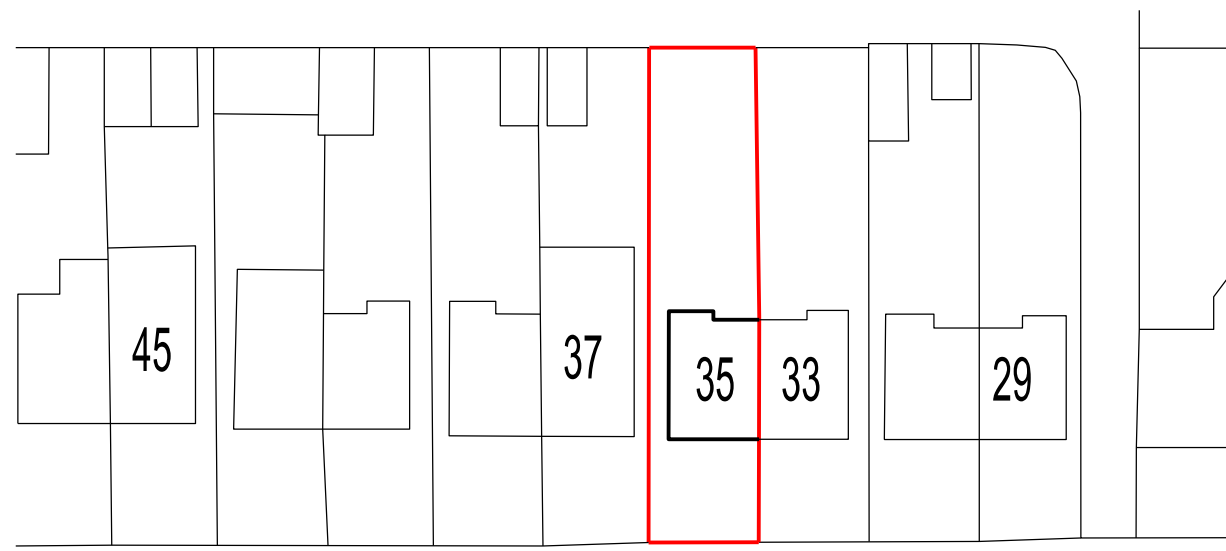

DENNIS ROAD

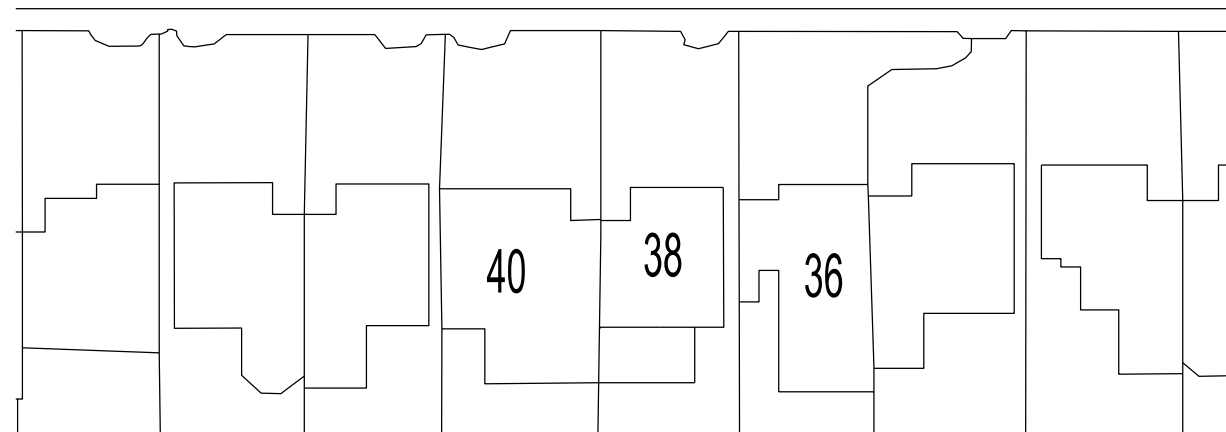


EXISTING BLOCK PLAN scale 1:500


0 5 10 15 20 25 50 metres



outline of proposed extension
shown hatched

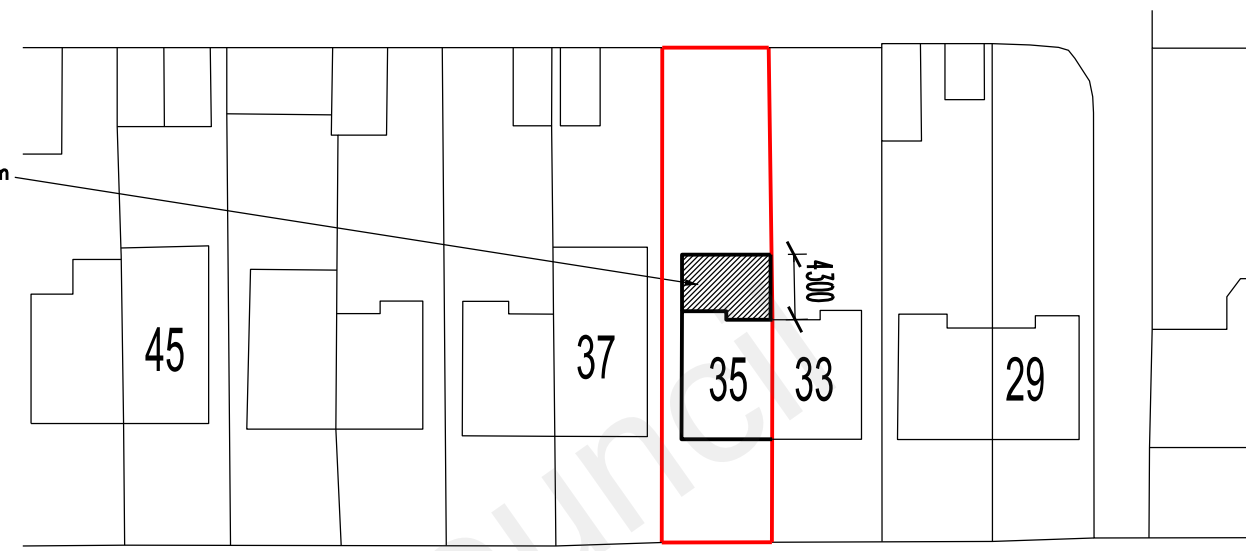


DENNIS ROAD

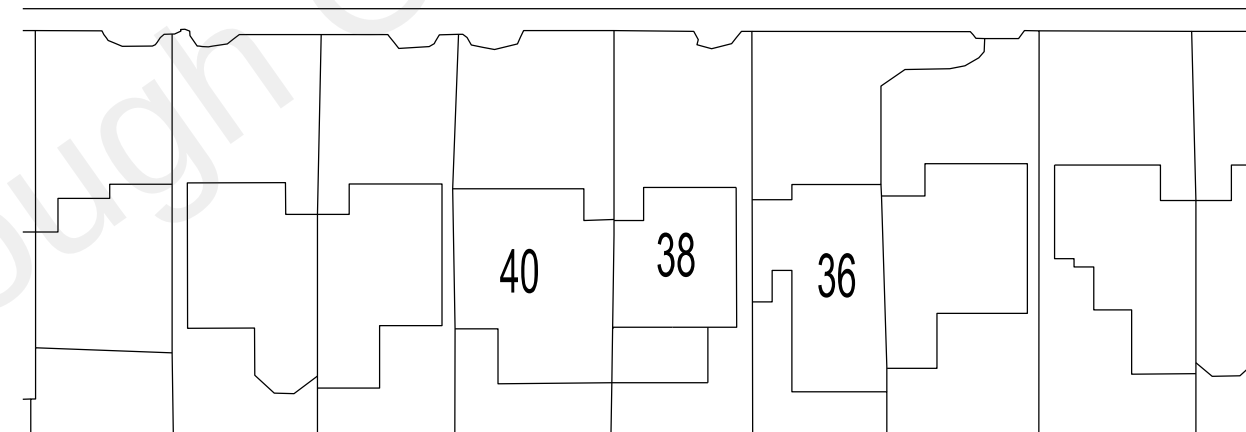

PROPOSED BLOCK PLAN scale 1:500

0 5 10 15 20 25 50 metres

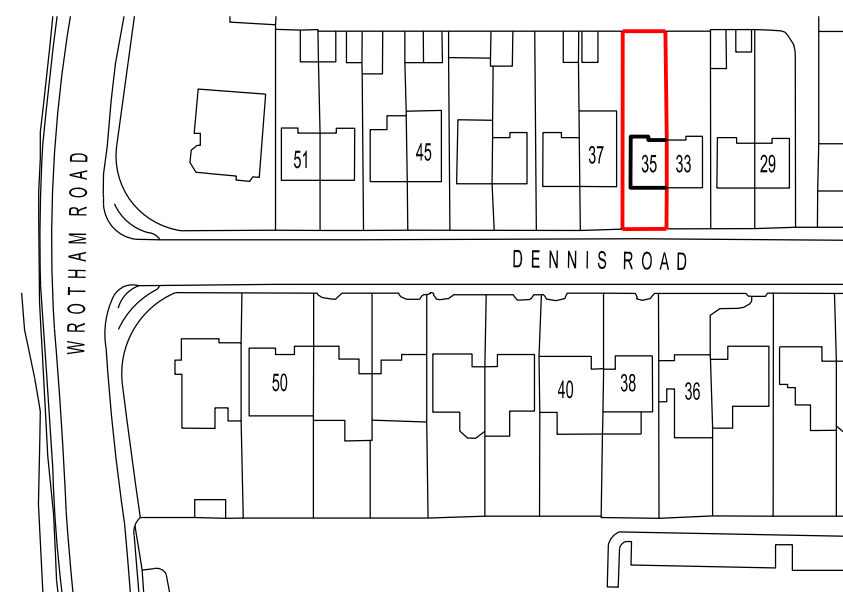

SITE LOCATION PLAN scale 1:1250

0 5 10 15 20 50 metres



REVISION	DATE
ARCHITECT	
TA ARCHITECTS 11 JOYDENS WOOD ROAD BEXLEY KENT DA5 2HS Tel 07905 130591 ta140256@googlemail.com	
JOB	
PROPOSED SINGLE STOREY GROUND FLOOR REAR EXTENSION AT 35 DENNIS ROAD GRAVESEND KENT DA11 7NN	
DRAWING	
EXISTING SITE LOCATION AND PROPOSED BLOCK PLANS	
SCALE	DATE
1:500 & 1250 AT A3	OCT 2021
DRAWING NO.	
LD/01	