


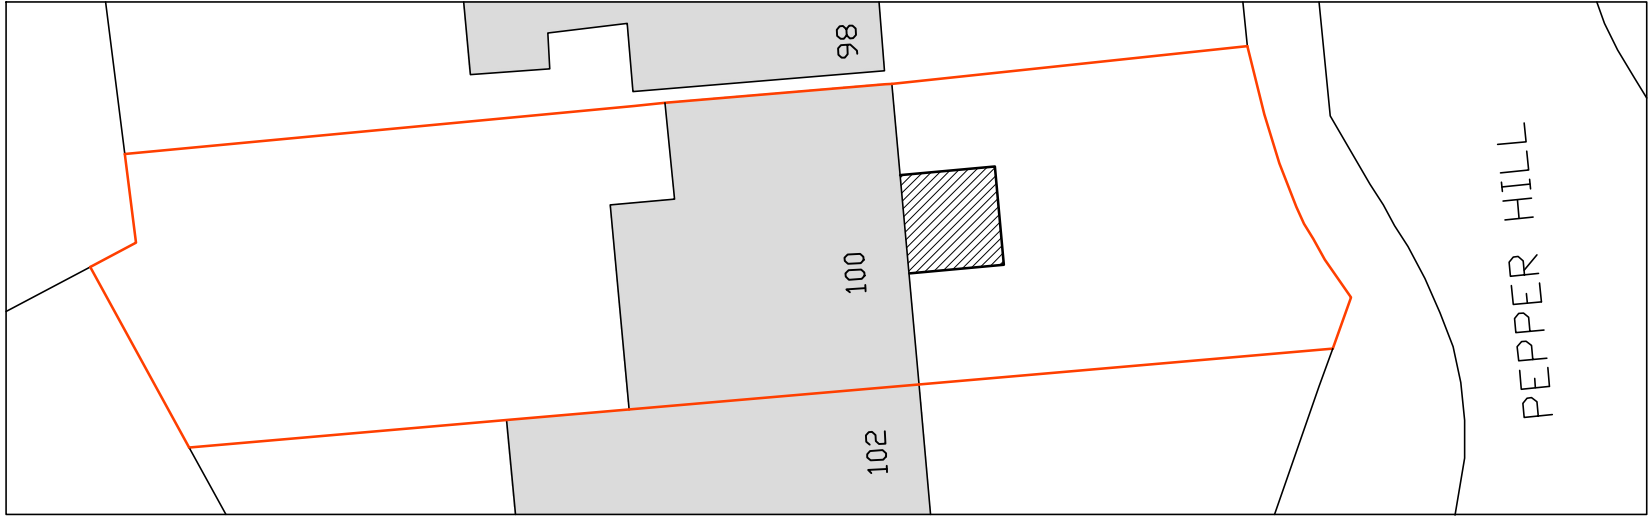


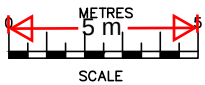

BLOCK PLAN
AS EXISTING
(1:200)

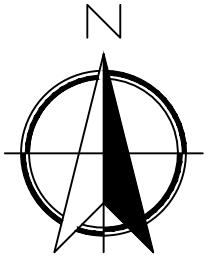

SCALE BAR @ 1:200

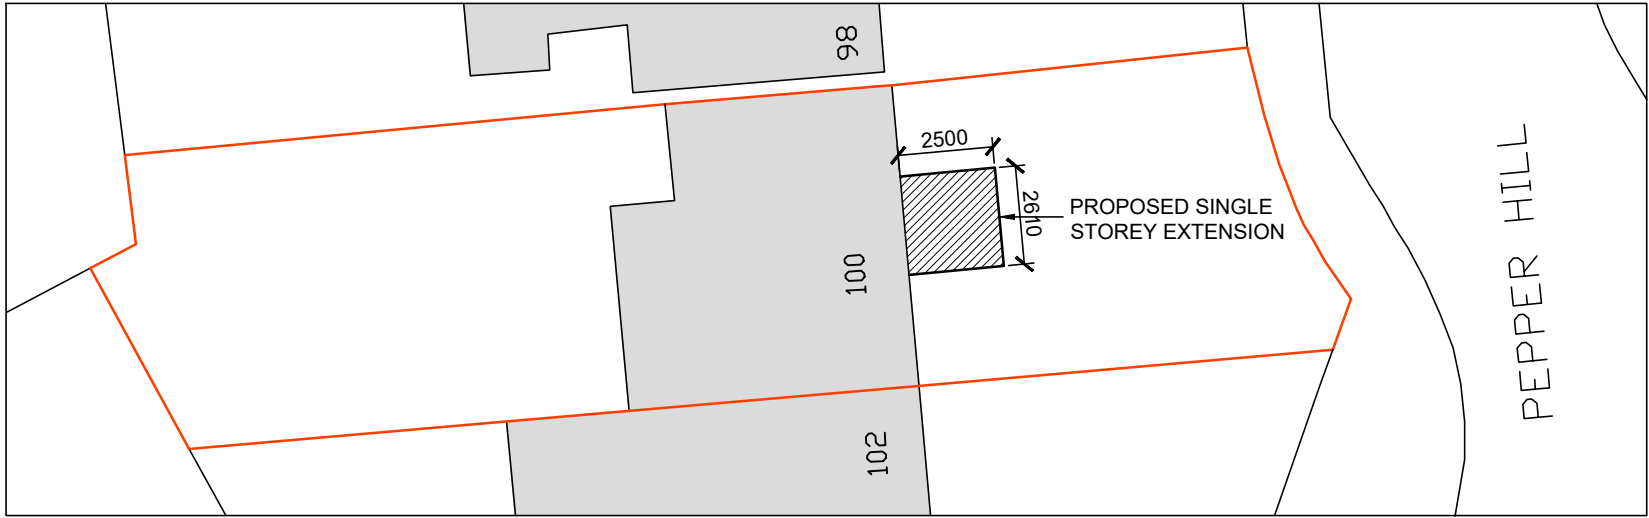

BLOCK PLAN
AS PROPOSED
(1:200)

15/12/23	A	Block Plan as Existing amended
Date	No	Revision
Penfold Project Services Epmarket, Wrotham Road, Meopham, Kent, DA13 0JH Telephone: 01474 816690 e-mail: apenfold448@btinternet.com		
Job Title:	100 PEPPERHILL NORTH FLEET KENT DA11 8EZ	
Dwg Title:	BLOCK PLAN AS EXISTING &	
Scale:	1:200 @ A3	
Dwg No.:	04A	
Date:	December 2023	