
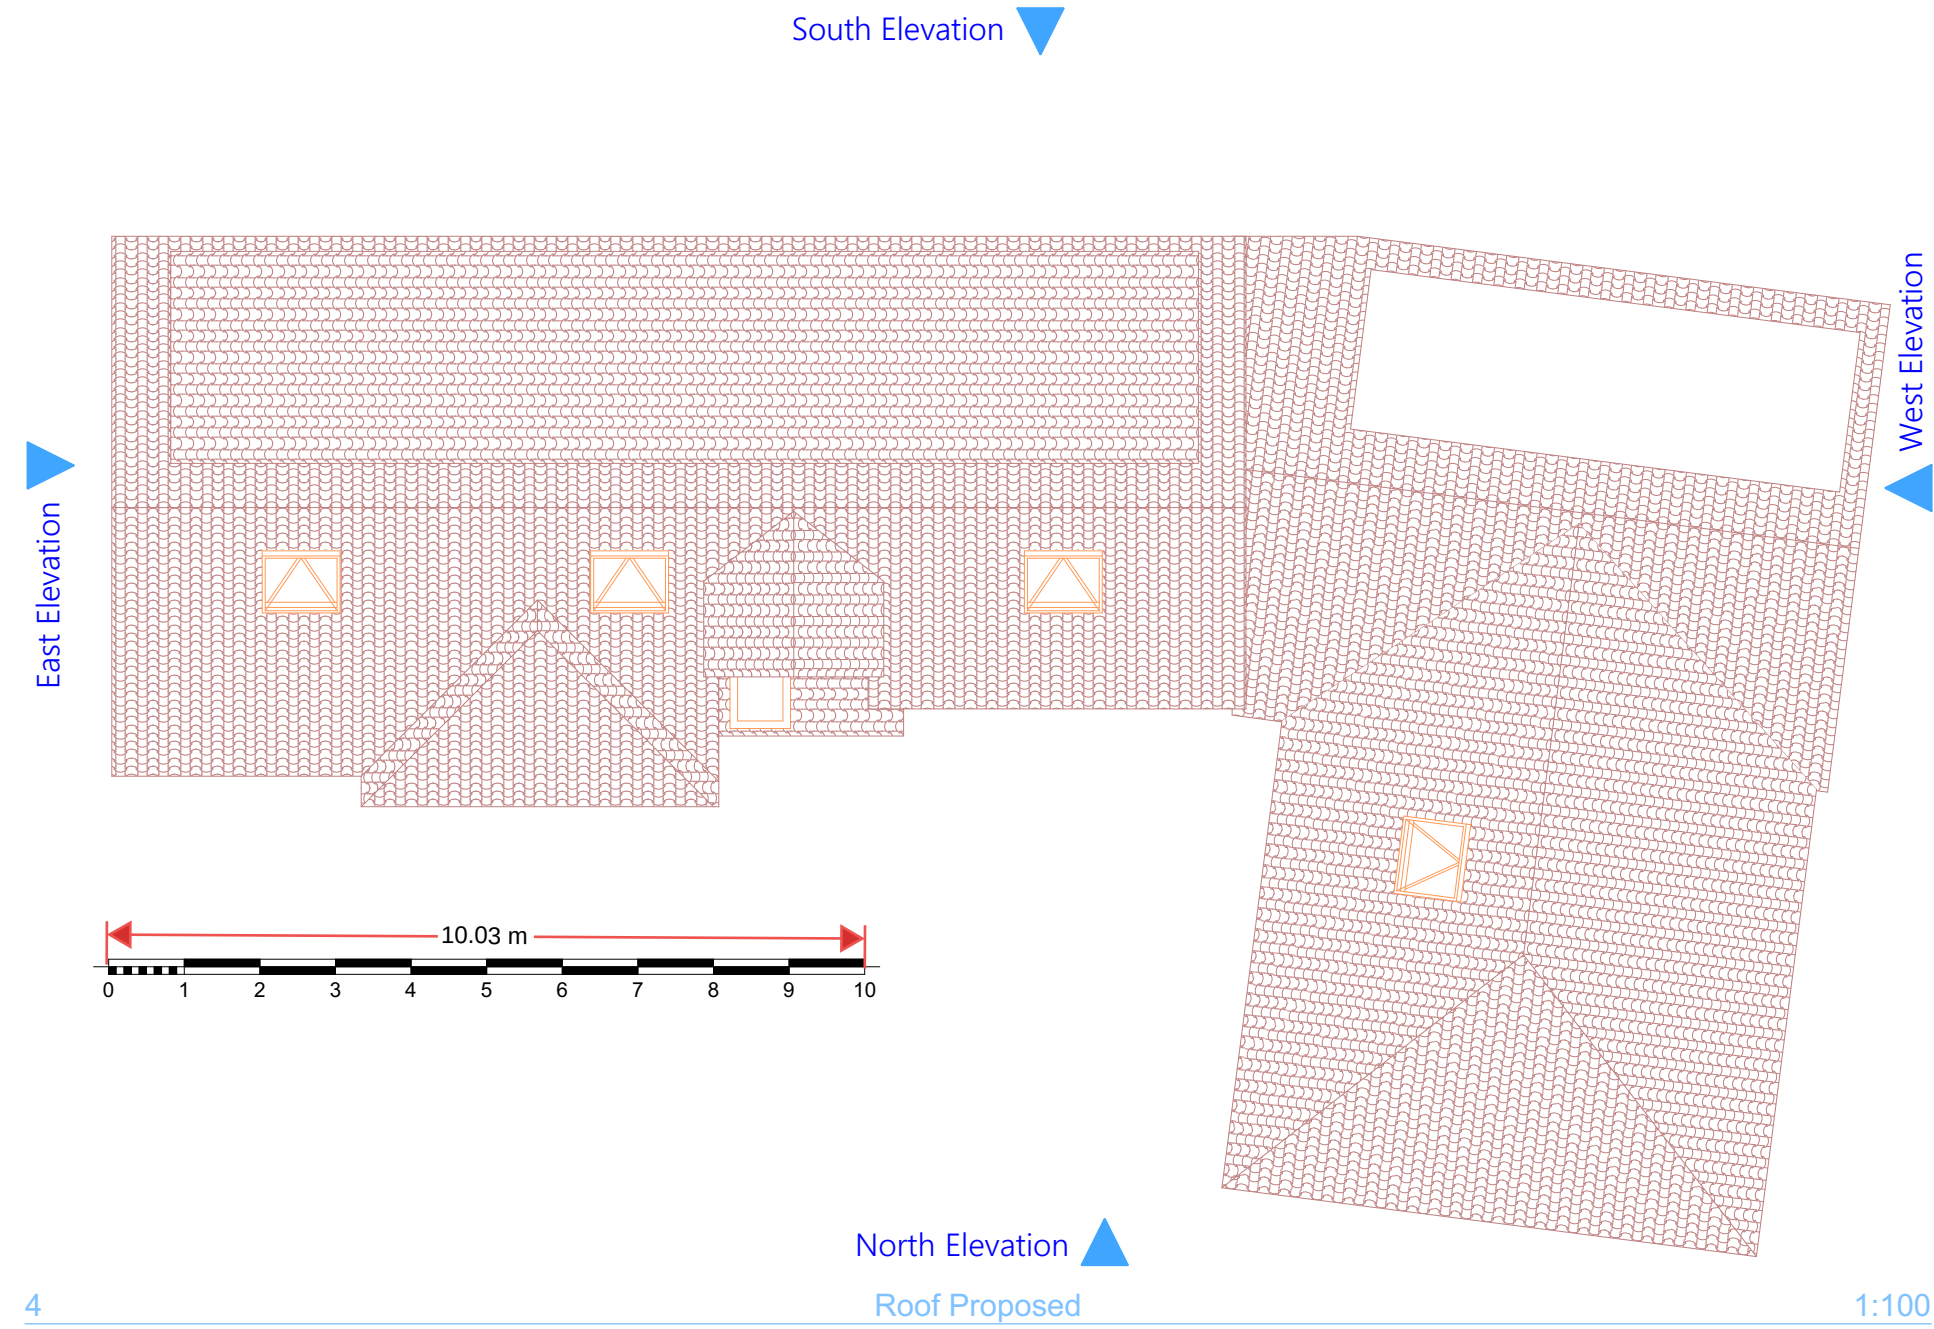
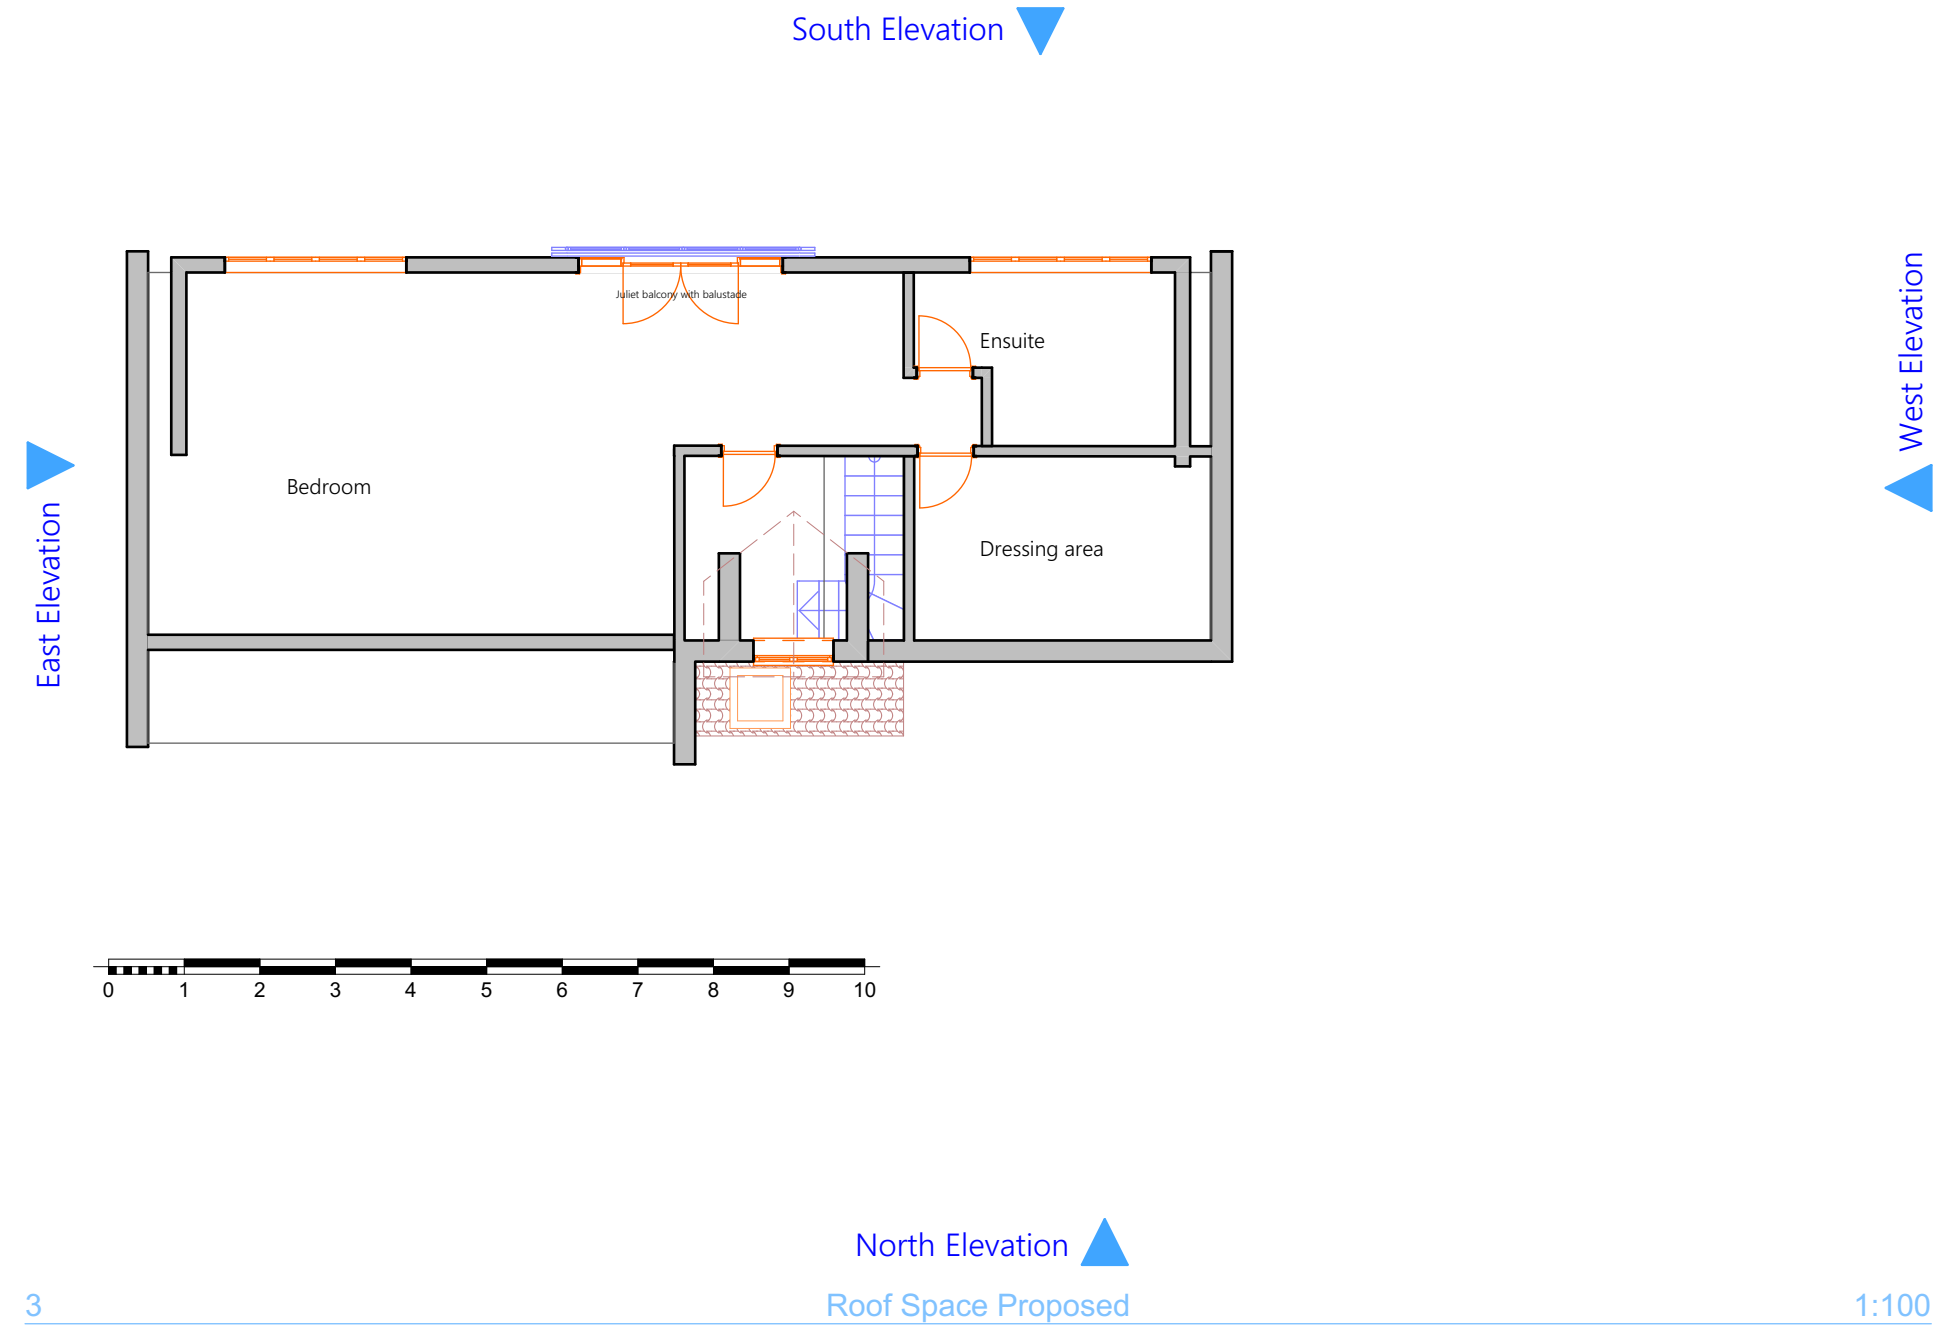
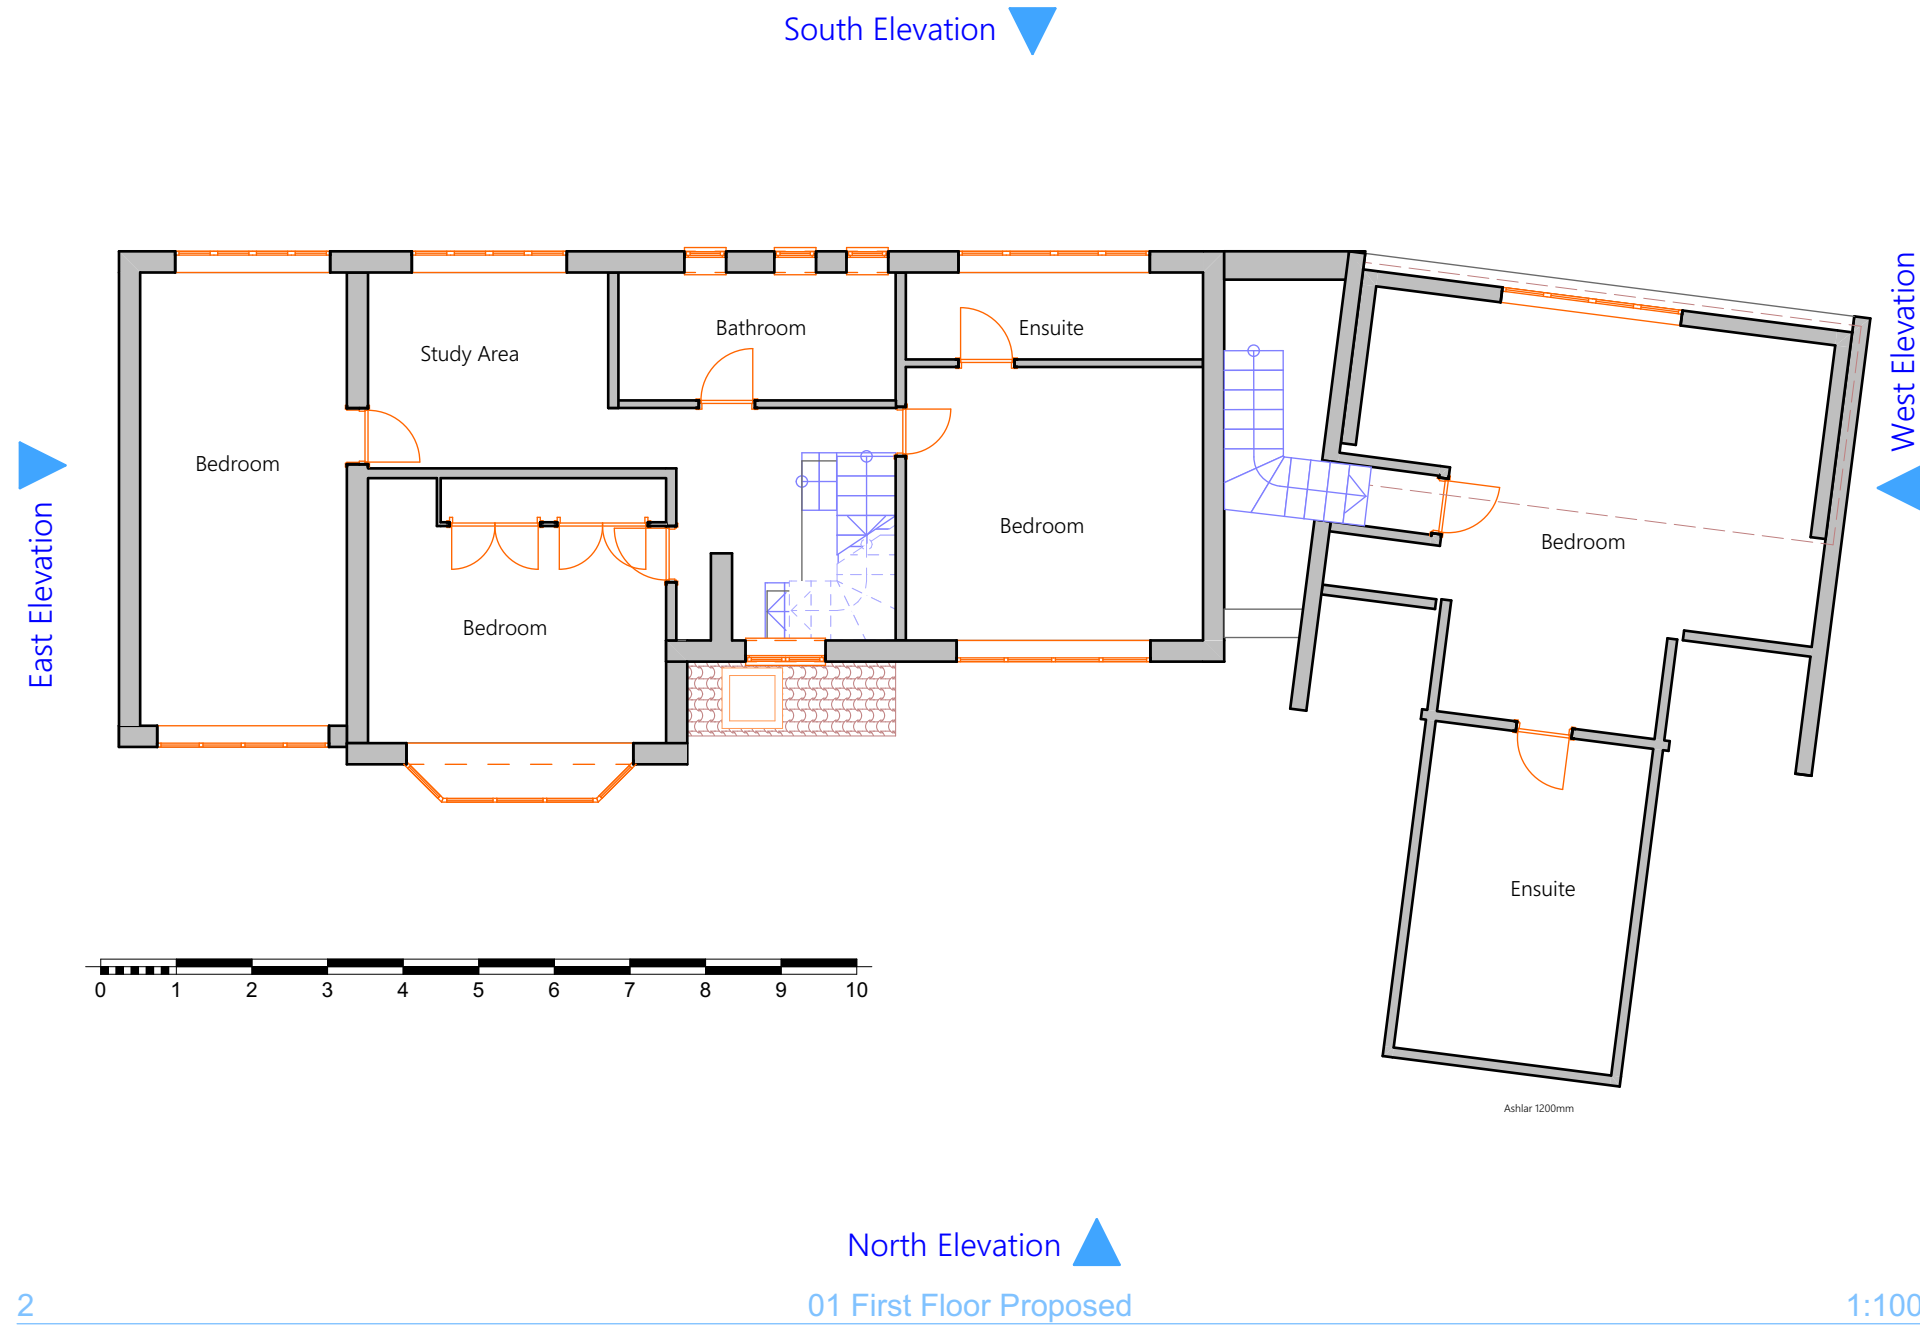


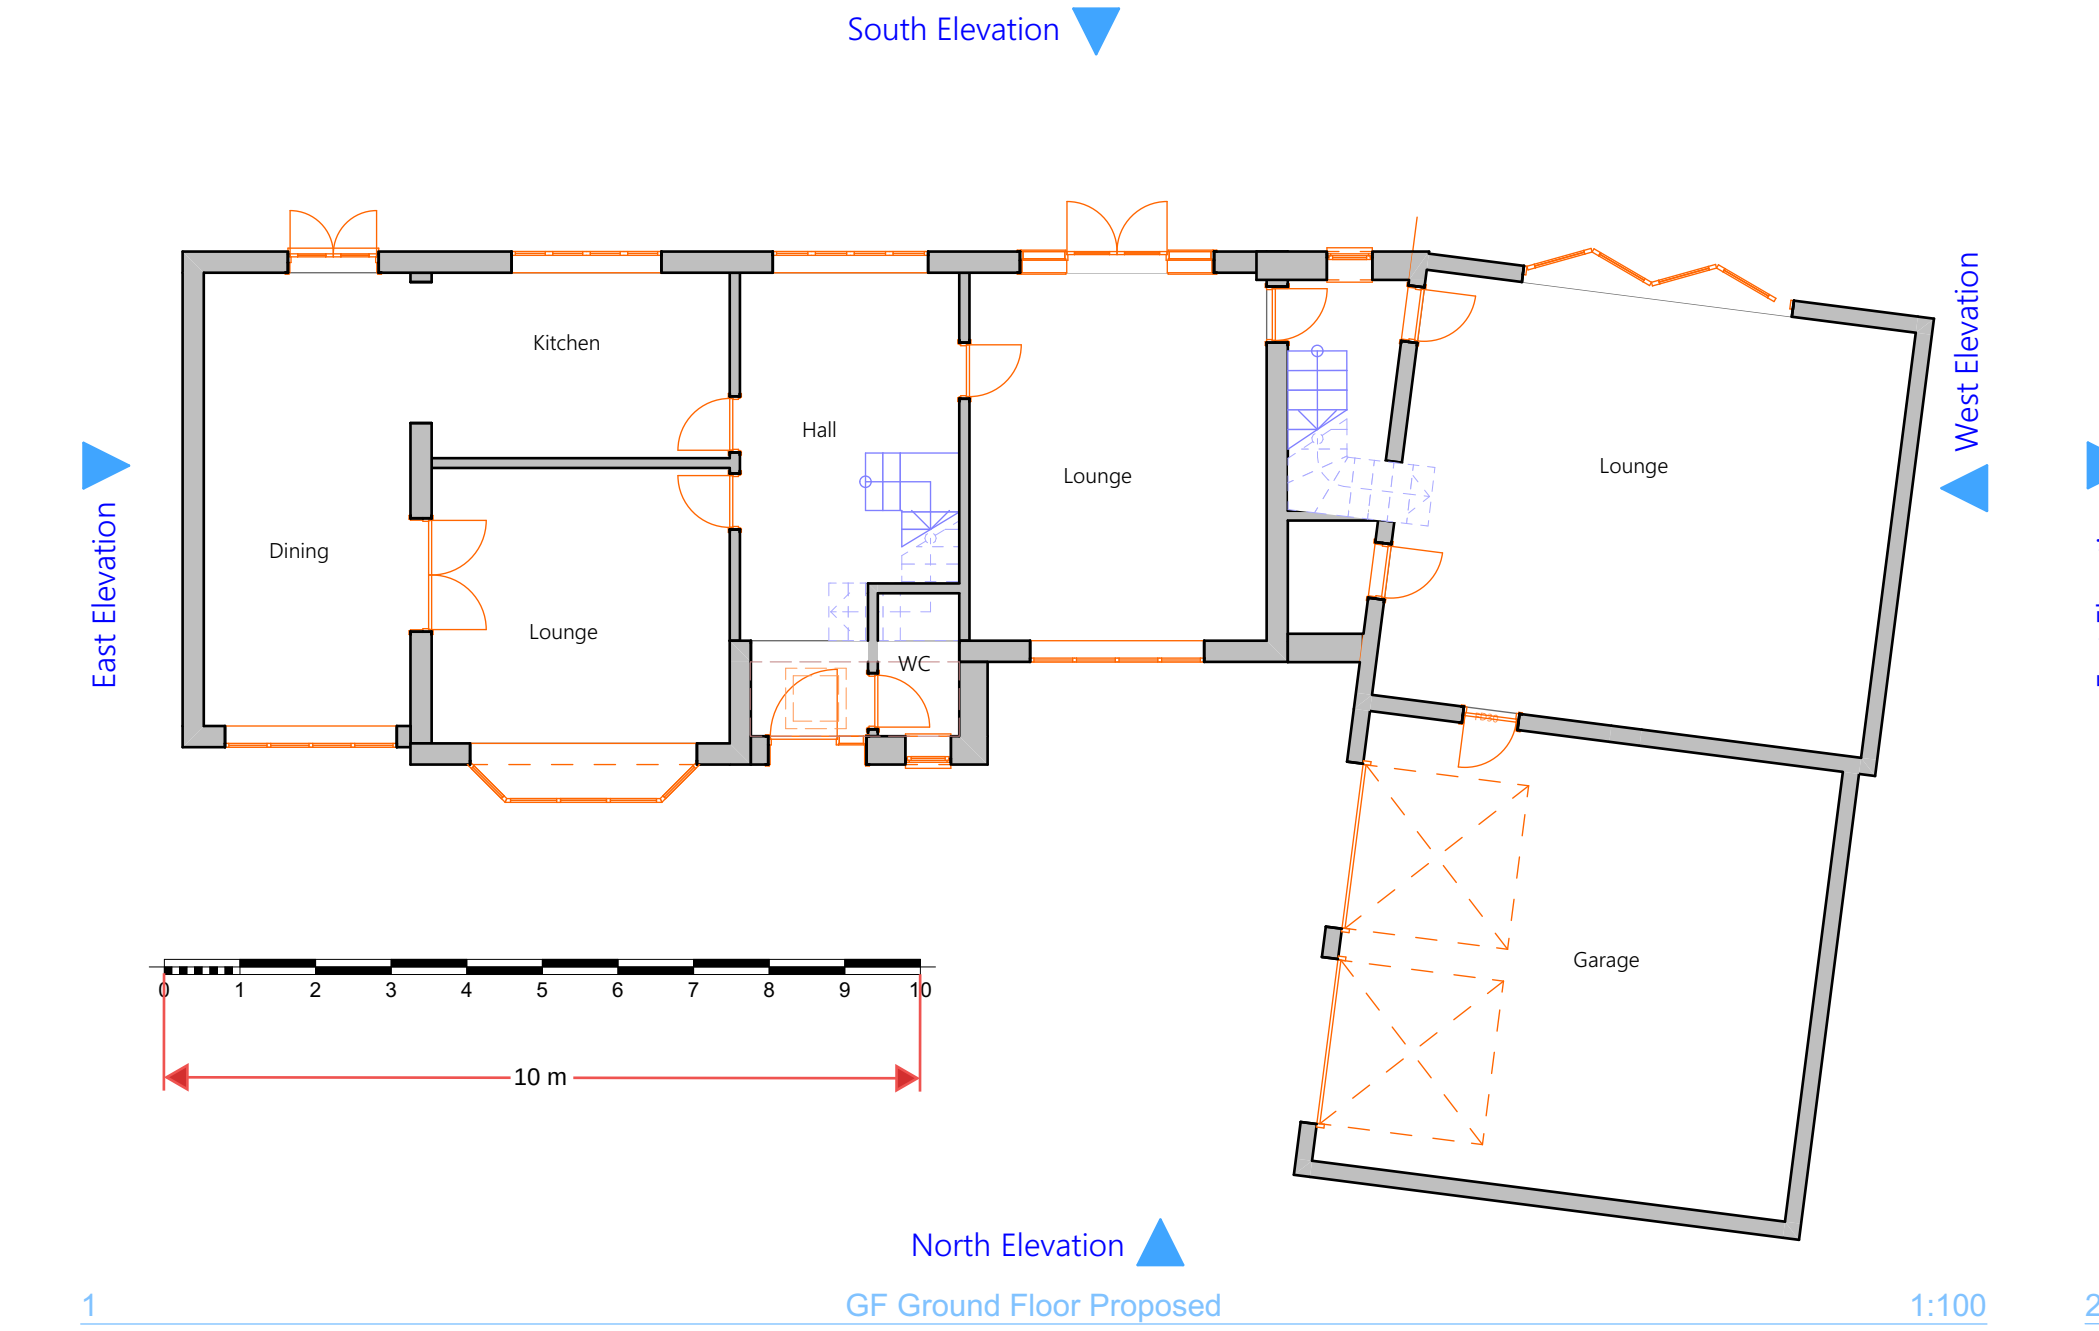

# ARCHITECHNOLOGY. DESIGN

This document and its design content is copyright ©. It shall be read in conjunction with all other associated project information including models, specifications, schedules and related consultants documents. Do not scale from documents. All dimensions to be checked on site. Immediately report any discrepancies, errors or omissions on this document to the Originator. If in doubt ASK.

|             |            |
|-------------|------------|
| Scales @ A1 | Date       |
| 1:100       | 2023-12-15 |

|                            |
|----------------------------|
| Client Approval            |
| A - Approved               |
| B - Approved with Comments |
| C - Do Not Use             |

Layout Title

**Plans - Proposed**

Architecttechnology.design  
179 Edwin Road Rainham, Kent ME8 0AH

www.architecttechnology.design  
Tel: 07957 350204  
info@architecttechnology.design

Project

**83 Windsor Road - Ronnie - DA12 5BW  
Garage Conv - Loft Conv - Porch - Garages**

status

**Planning Application  
V3**

Site Address

**83 Windsor Road Gravesend Kent DA12 5BW**

| Drawing Number | project | originator | zone | level | type | role | number | rev |
|----------------|---------|------------|------|-------|------|------|--------|-----|
| Layout ID      | 02      |            |      |       |      |      |        |     |