



FOR PLANNING PURPOSES ONLY
These drawings and designs are
the copyright of
SEVENCROFT LTD.

10m 5m 0m 5m 10m 15m 20m 25m

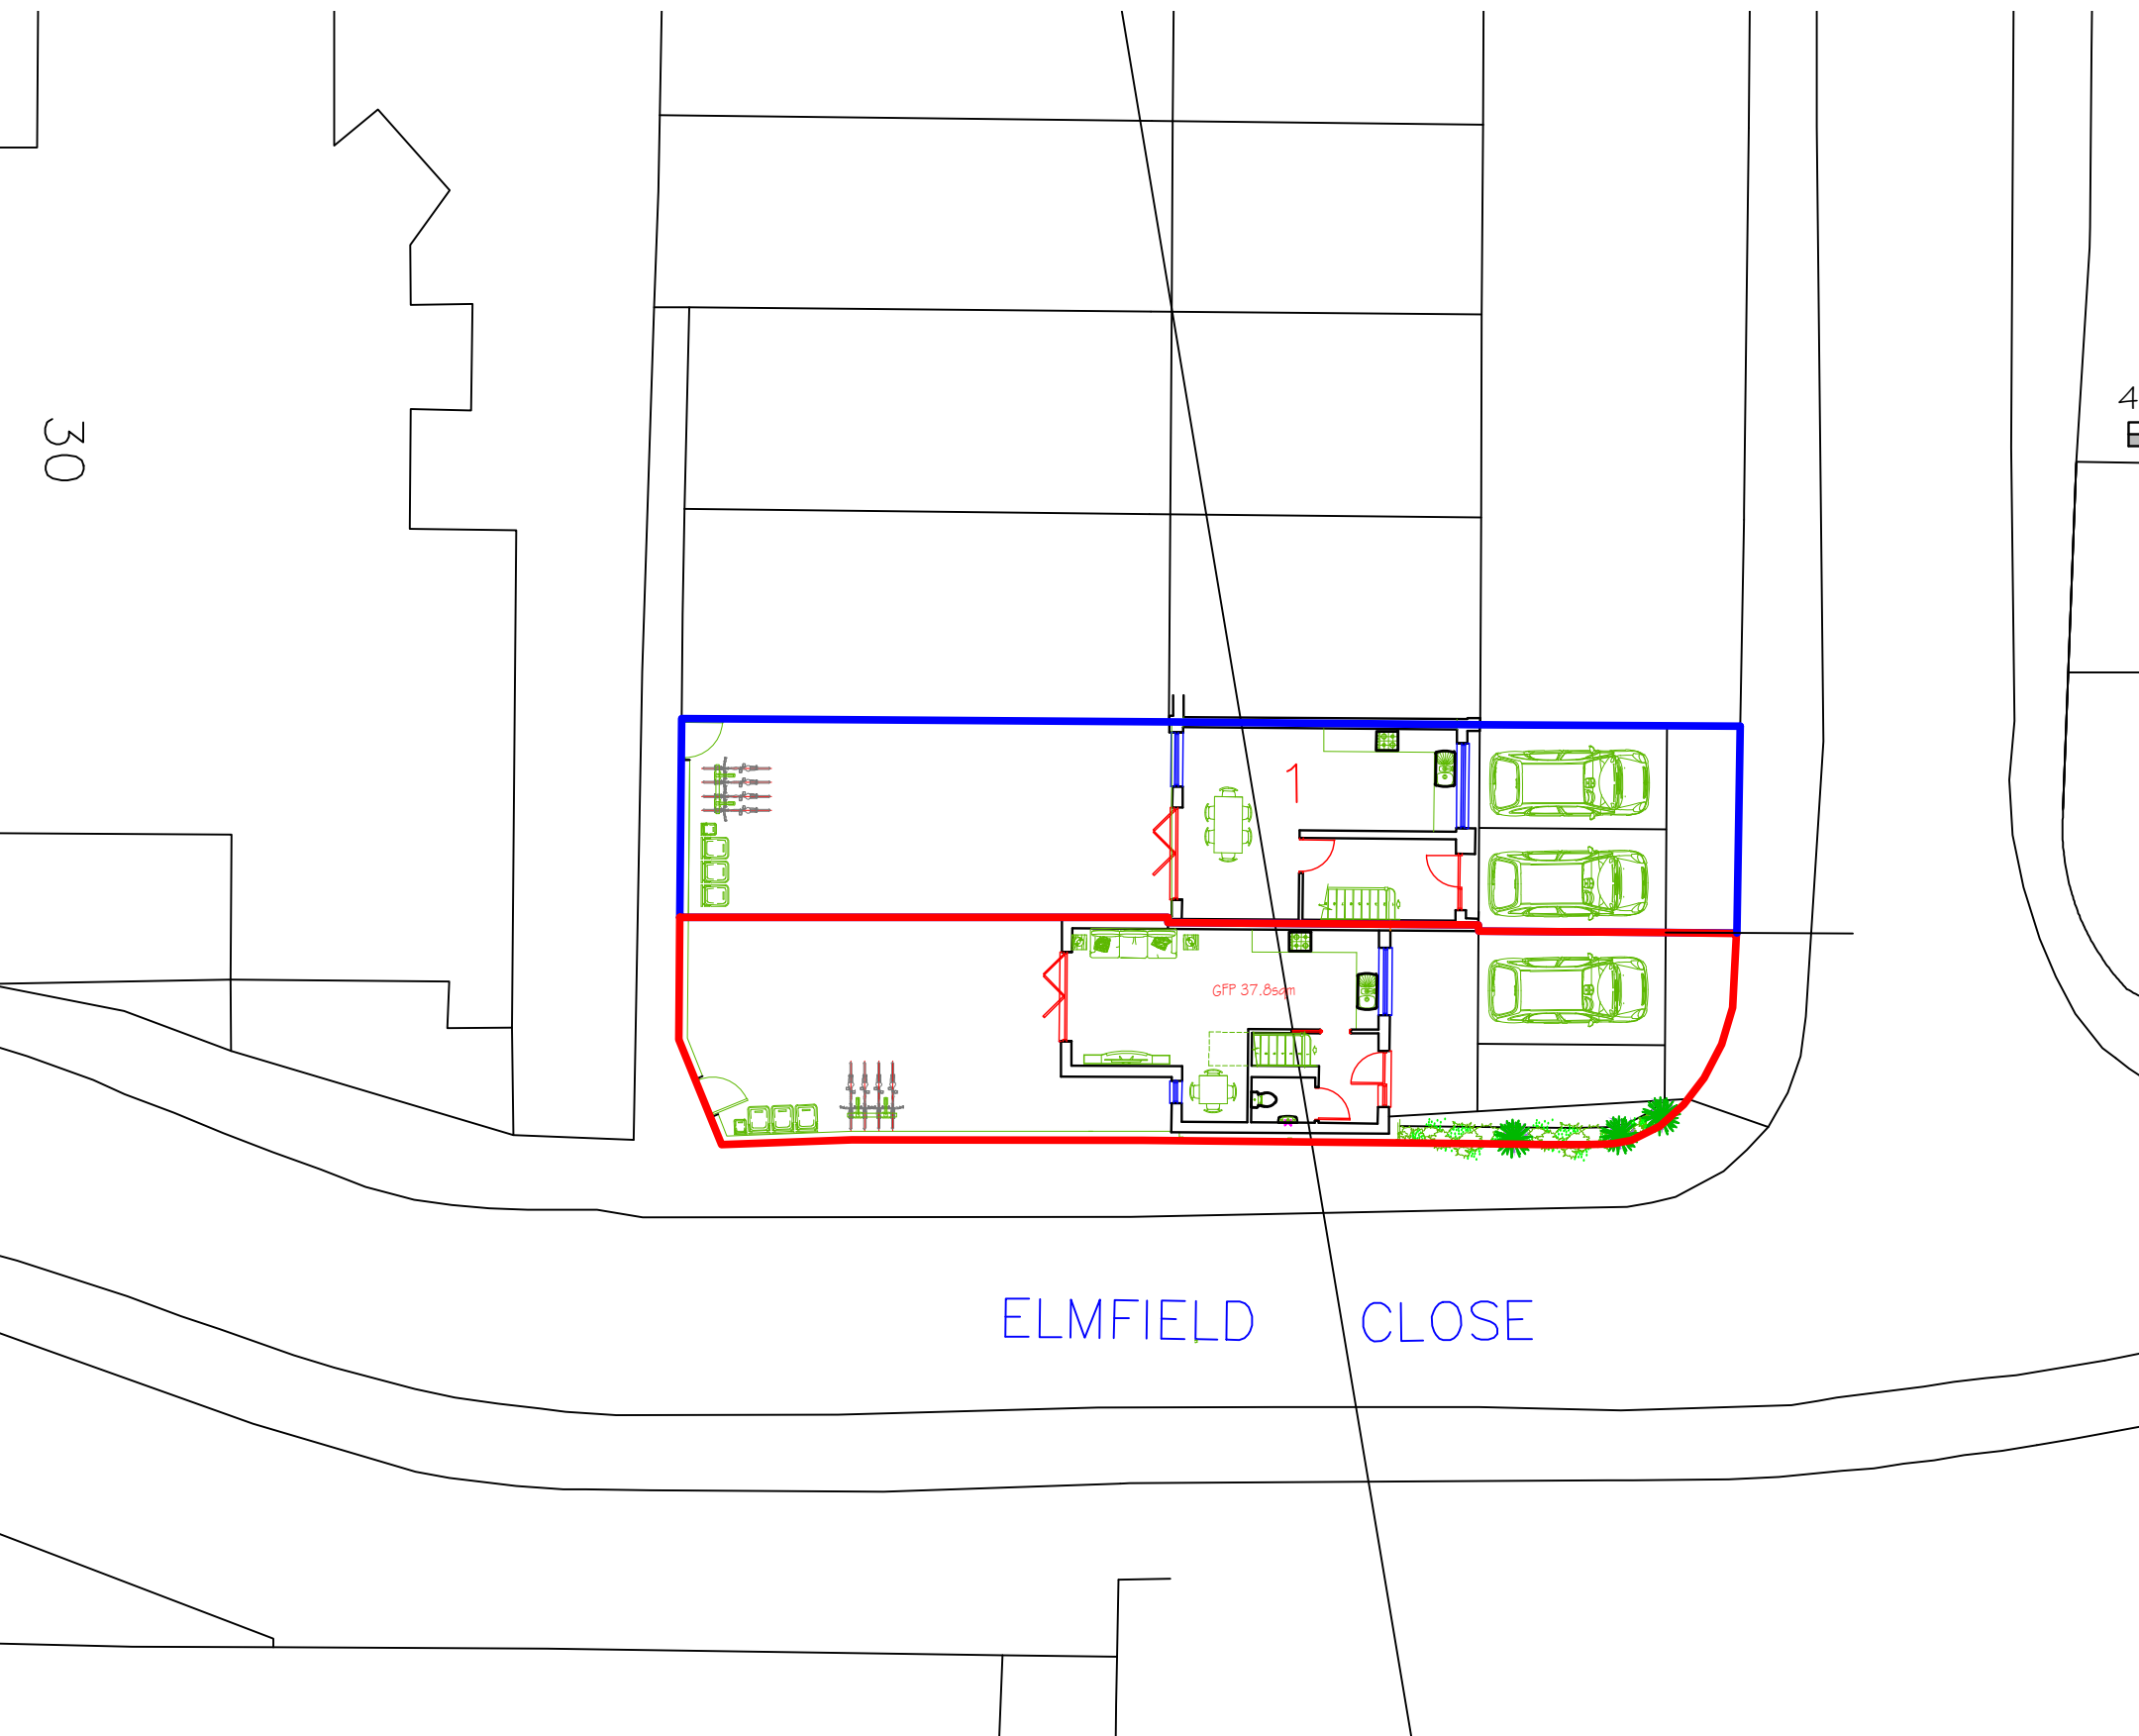

Proposed Block Plan - Scale 1:200

Proposed Single storey extensions to Existing Annexe to form new One Bedroom Dwelling at Land adjacent to 1 Elmfield Close, Gravesend, Kent DA11 0LP

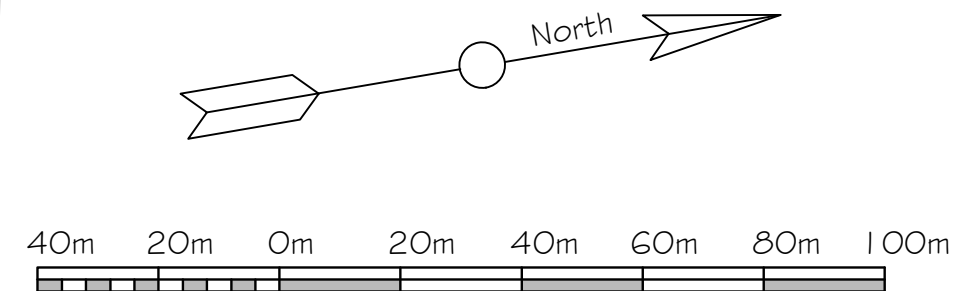

Proposed Site Location Plan -
Scale 1:1250

Rev A - 14/12/23 - Amended to
Pre-App following telecon with planner

Date July 2023

Drawing No. 2023/28/06A

CORPORATE ARCHITECTURE
& DESIGN GROUP



SEVENCROFT LTD.

277 Canterbury Road, Kennington
Ashford, Kent TN24 9QW

Tel: 01233 625553

e-mail : sevencroft@hotmail.co.uk