


ALL DIMENSIONS TO BE CHECKED ON SITE
PRIOR TO ORDERING MATERIALS

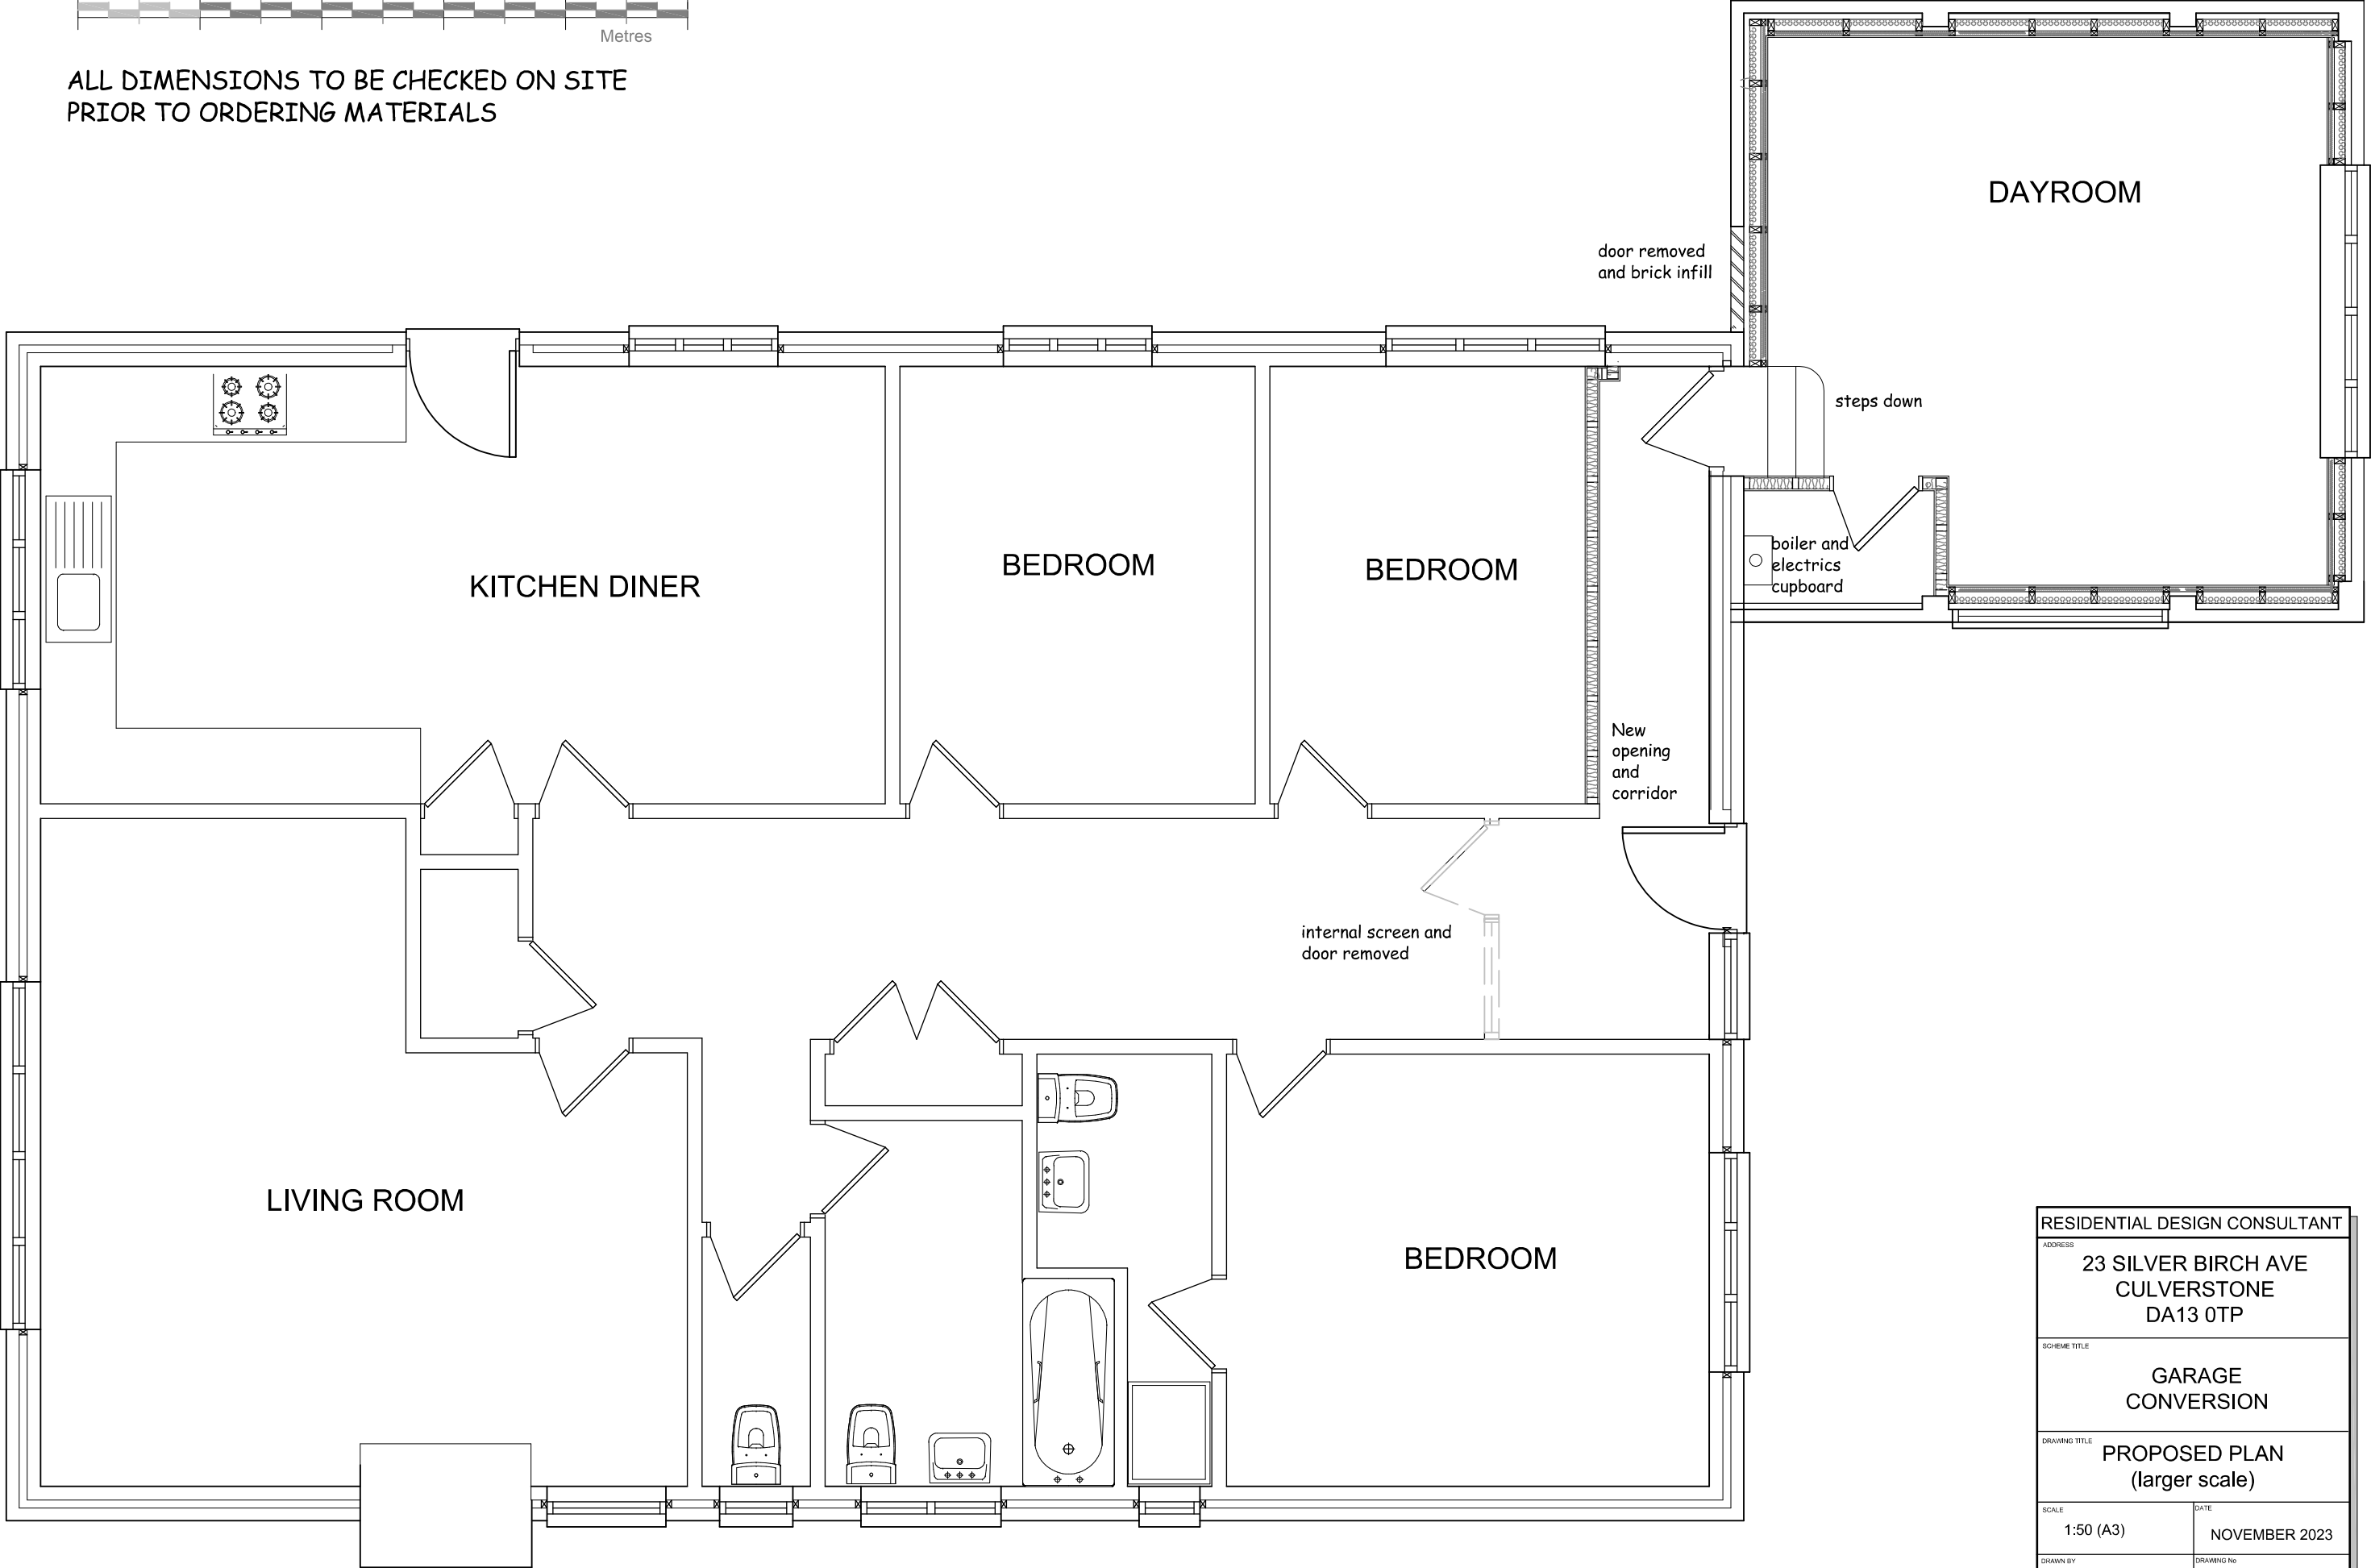

RESIDENTIAL DESIGN CONSULTANT	
ADDRESS	
23 SILVER BIRCH AVE CULVERSTONE DA13 0TP	
SCHEME TITLE	
GARAGE CONVERSION	
DRAWING TITLE	
PROPOSED PLAN (larger scale)	
SCALE	DATE
1:50 (A3)	NOVEMBER 2023
DRAWN BY	DRAWING No
R N SIMPSON 912richard@live.co.uk	RNS/465/2B