



ALL DIMENSIONS TO BE CHECKED ON SITE
PRIOR TO ORDERING MATERIALS

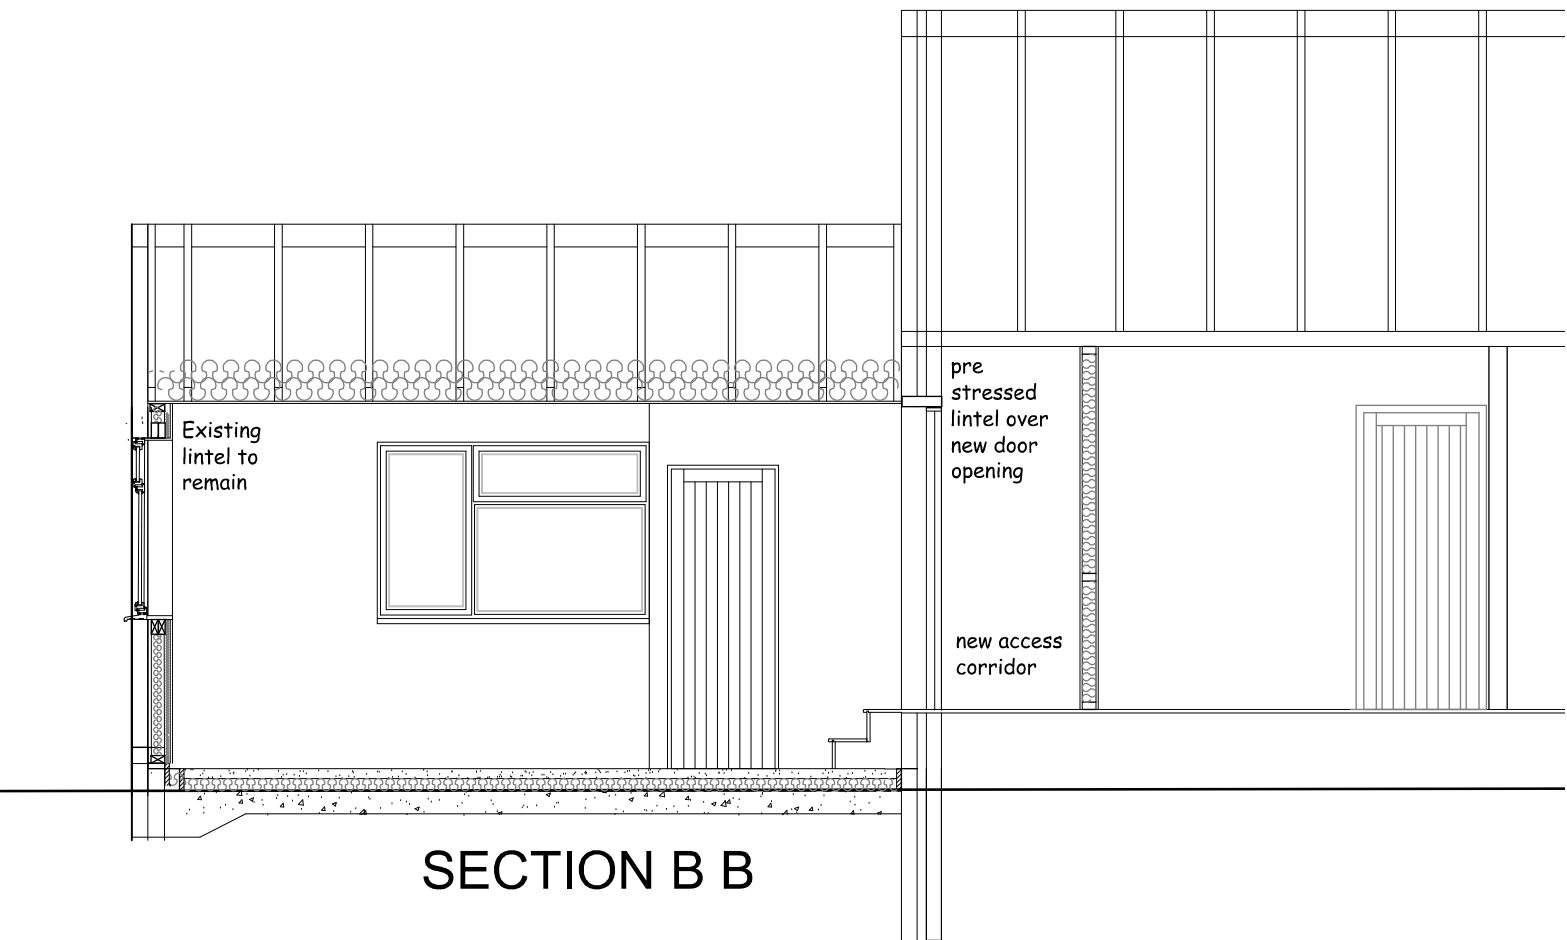

SECTION B B

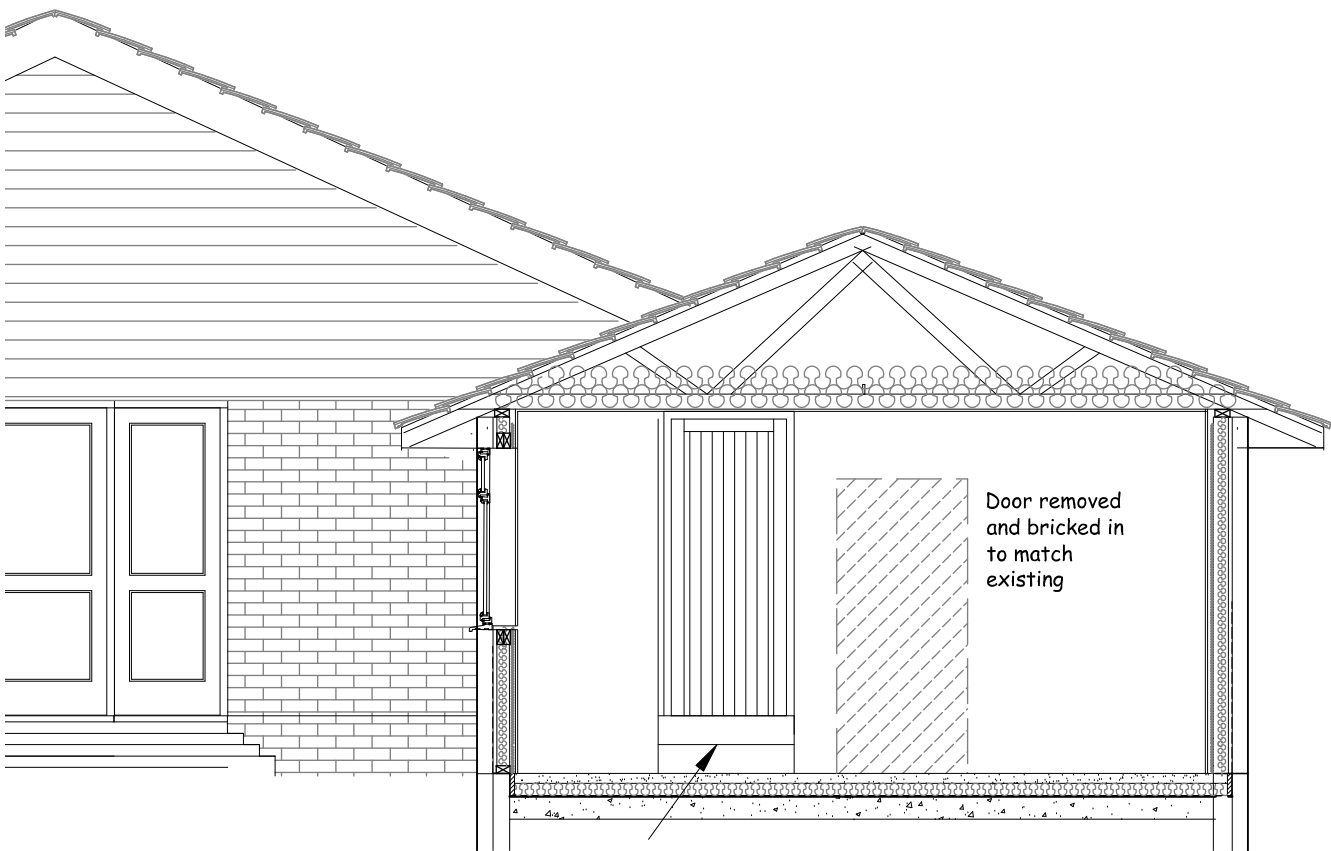

SECTION A A

RESIDENTIAL DESIGN CONSULTANT	
ADDRESS	23 SILVER BIRCH AVE CULVERSTONE DA13 0TP
SCHEME TITLE	GARAGE CONVERSION
DRAWING TITLE	SECTIONS
SCALE	DATE
1:50 (A3)	NOVEMBER 2023
DRAWN BY R N SIMPSON 912richard@live.co.uk	DRAWING No RNS/465/3A