
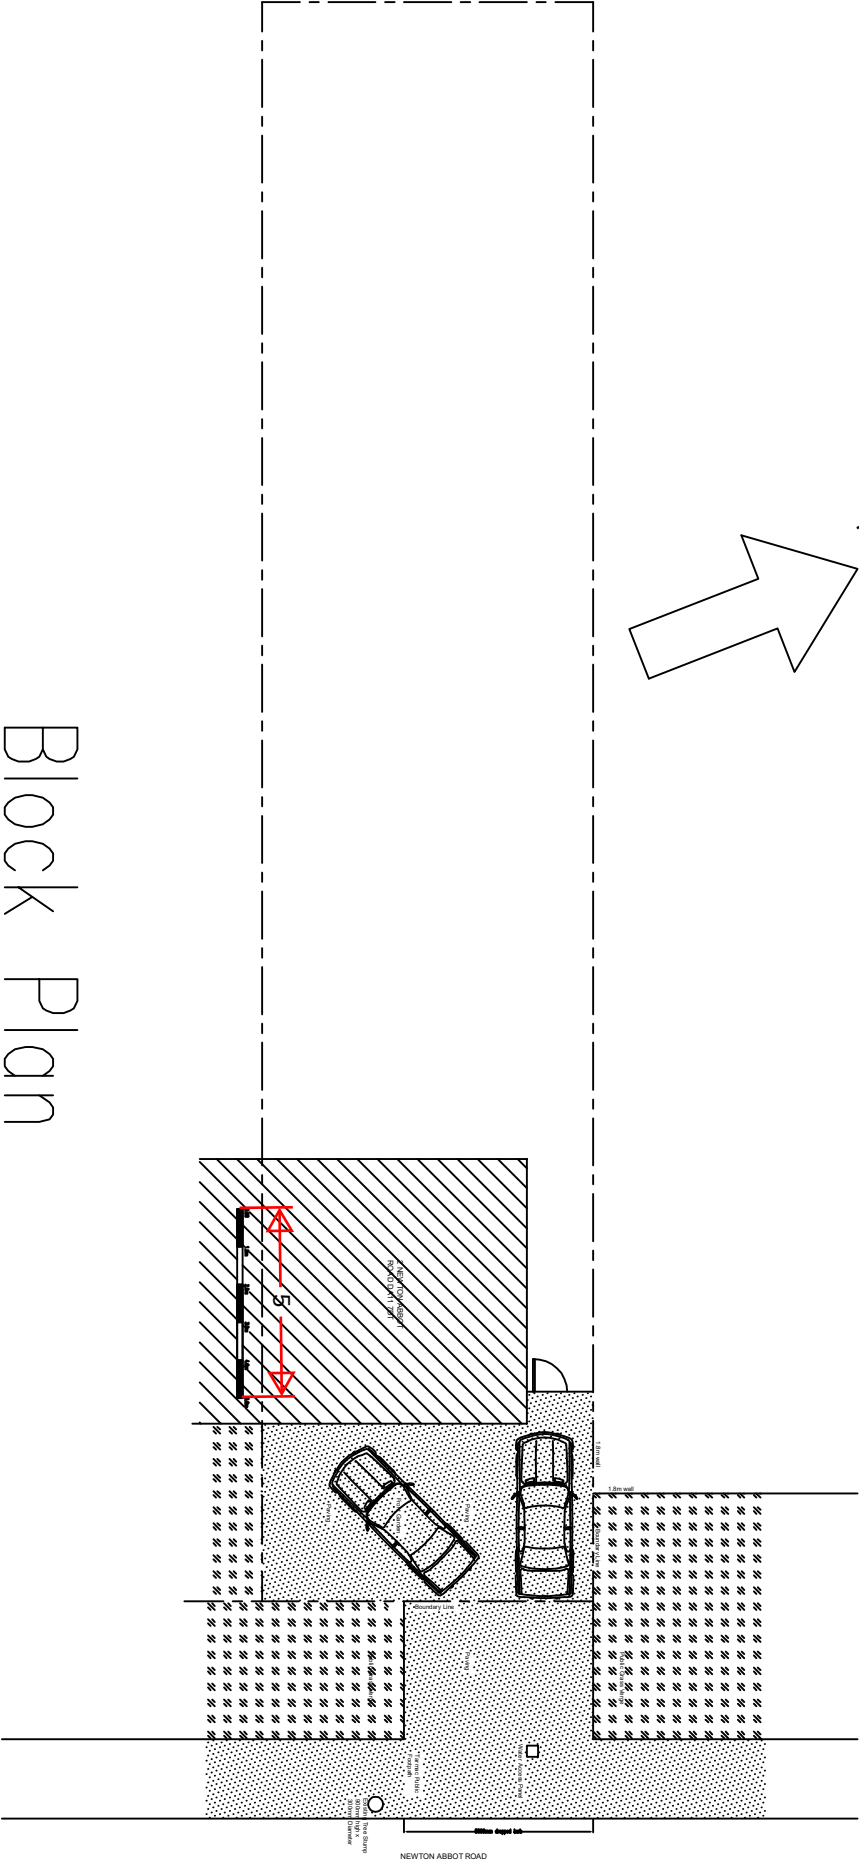


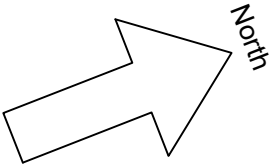

Block Plan

Client		Drawing Title		Drawing No.		Revision	
Mr Gurpreet Singh 2 Newton Abbot Road Grovesend Kent D11 7DT		Proposed Block Plan		2303-004		00	
Description		Initial		Rev		Date	
This drawing is copyright and may not be reproduced or made use of unless expressly agreed by the Design Team. All dimensions must be checked on site.		Drawn By		Checked By		Date	
		Raj Bhatti				Nov 23	
		Coordinated By		Approved By			