
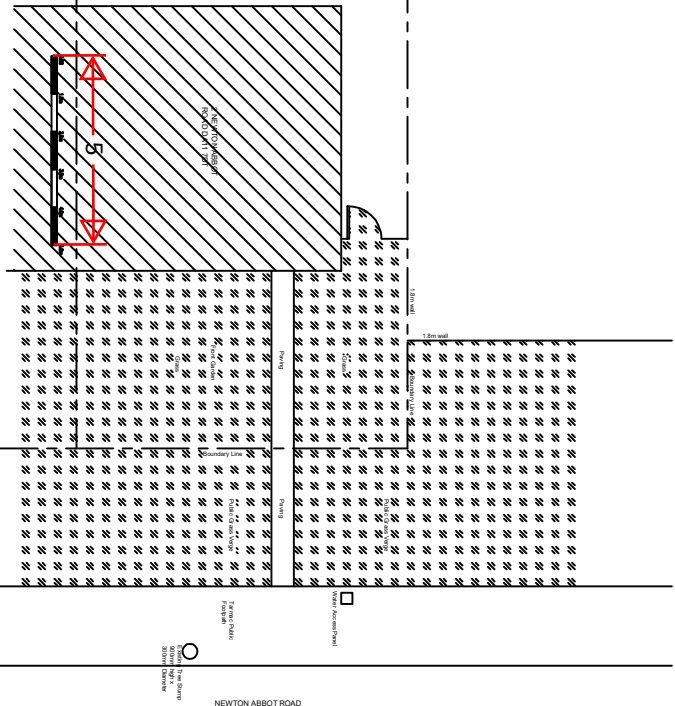


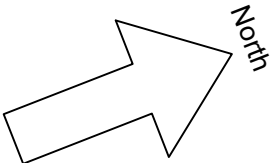

Block Plan

Client		Drawing Title		Drawing No.		Revision	
Mr Gurpreet Singh 2 Newton Abbot Road Grovesend Kent D11 7DT		Existing Block Plan		2303-003		00	
Description		Initial		Rev		Date	
This drawing is copyright and may not be reproduced or made use of unless expressly agreed by the Design Team. All dimensions must be checked on site.		Scale 1:200@A3		Date Nov 23		Computer File No.	
Drawn By		Checked By		Coordinated By		Approved By	
Raj Bhatti							