


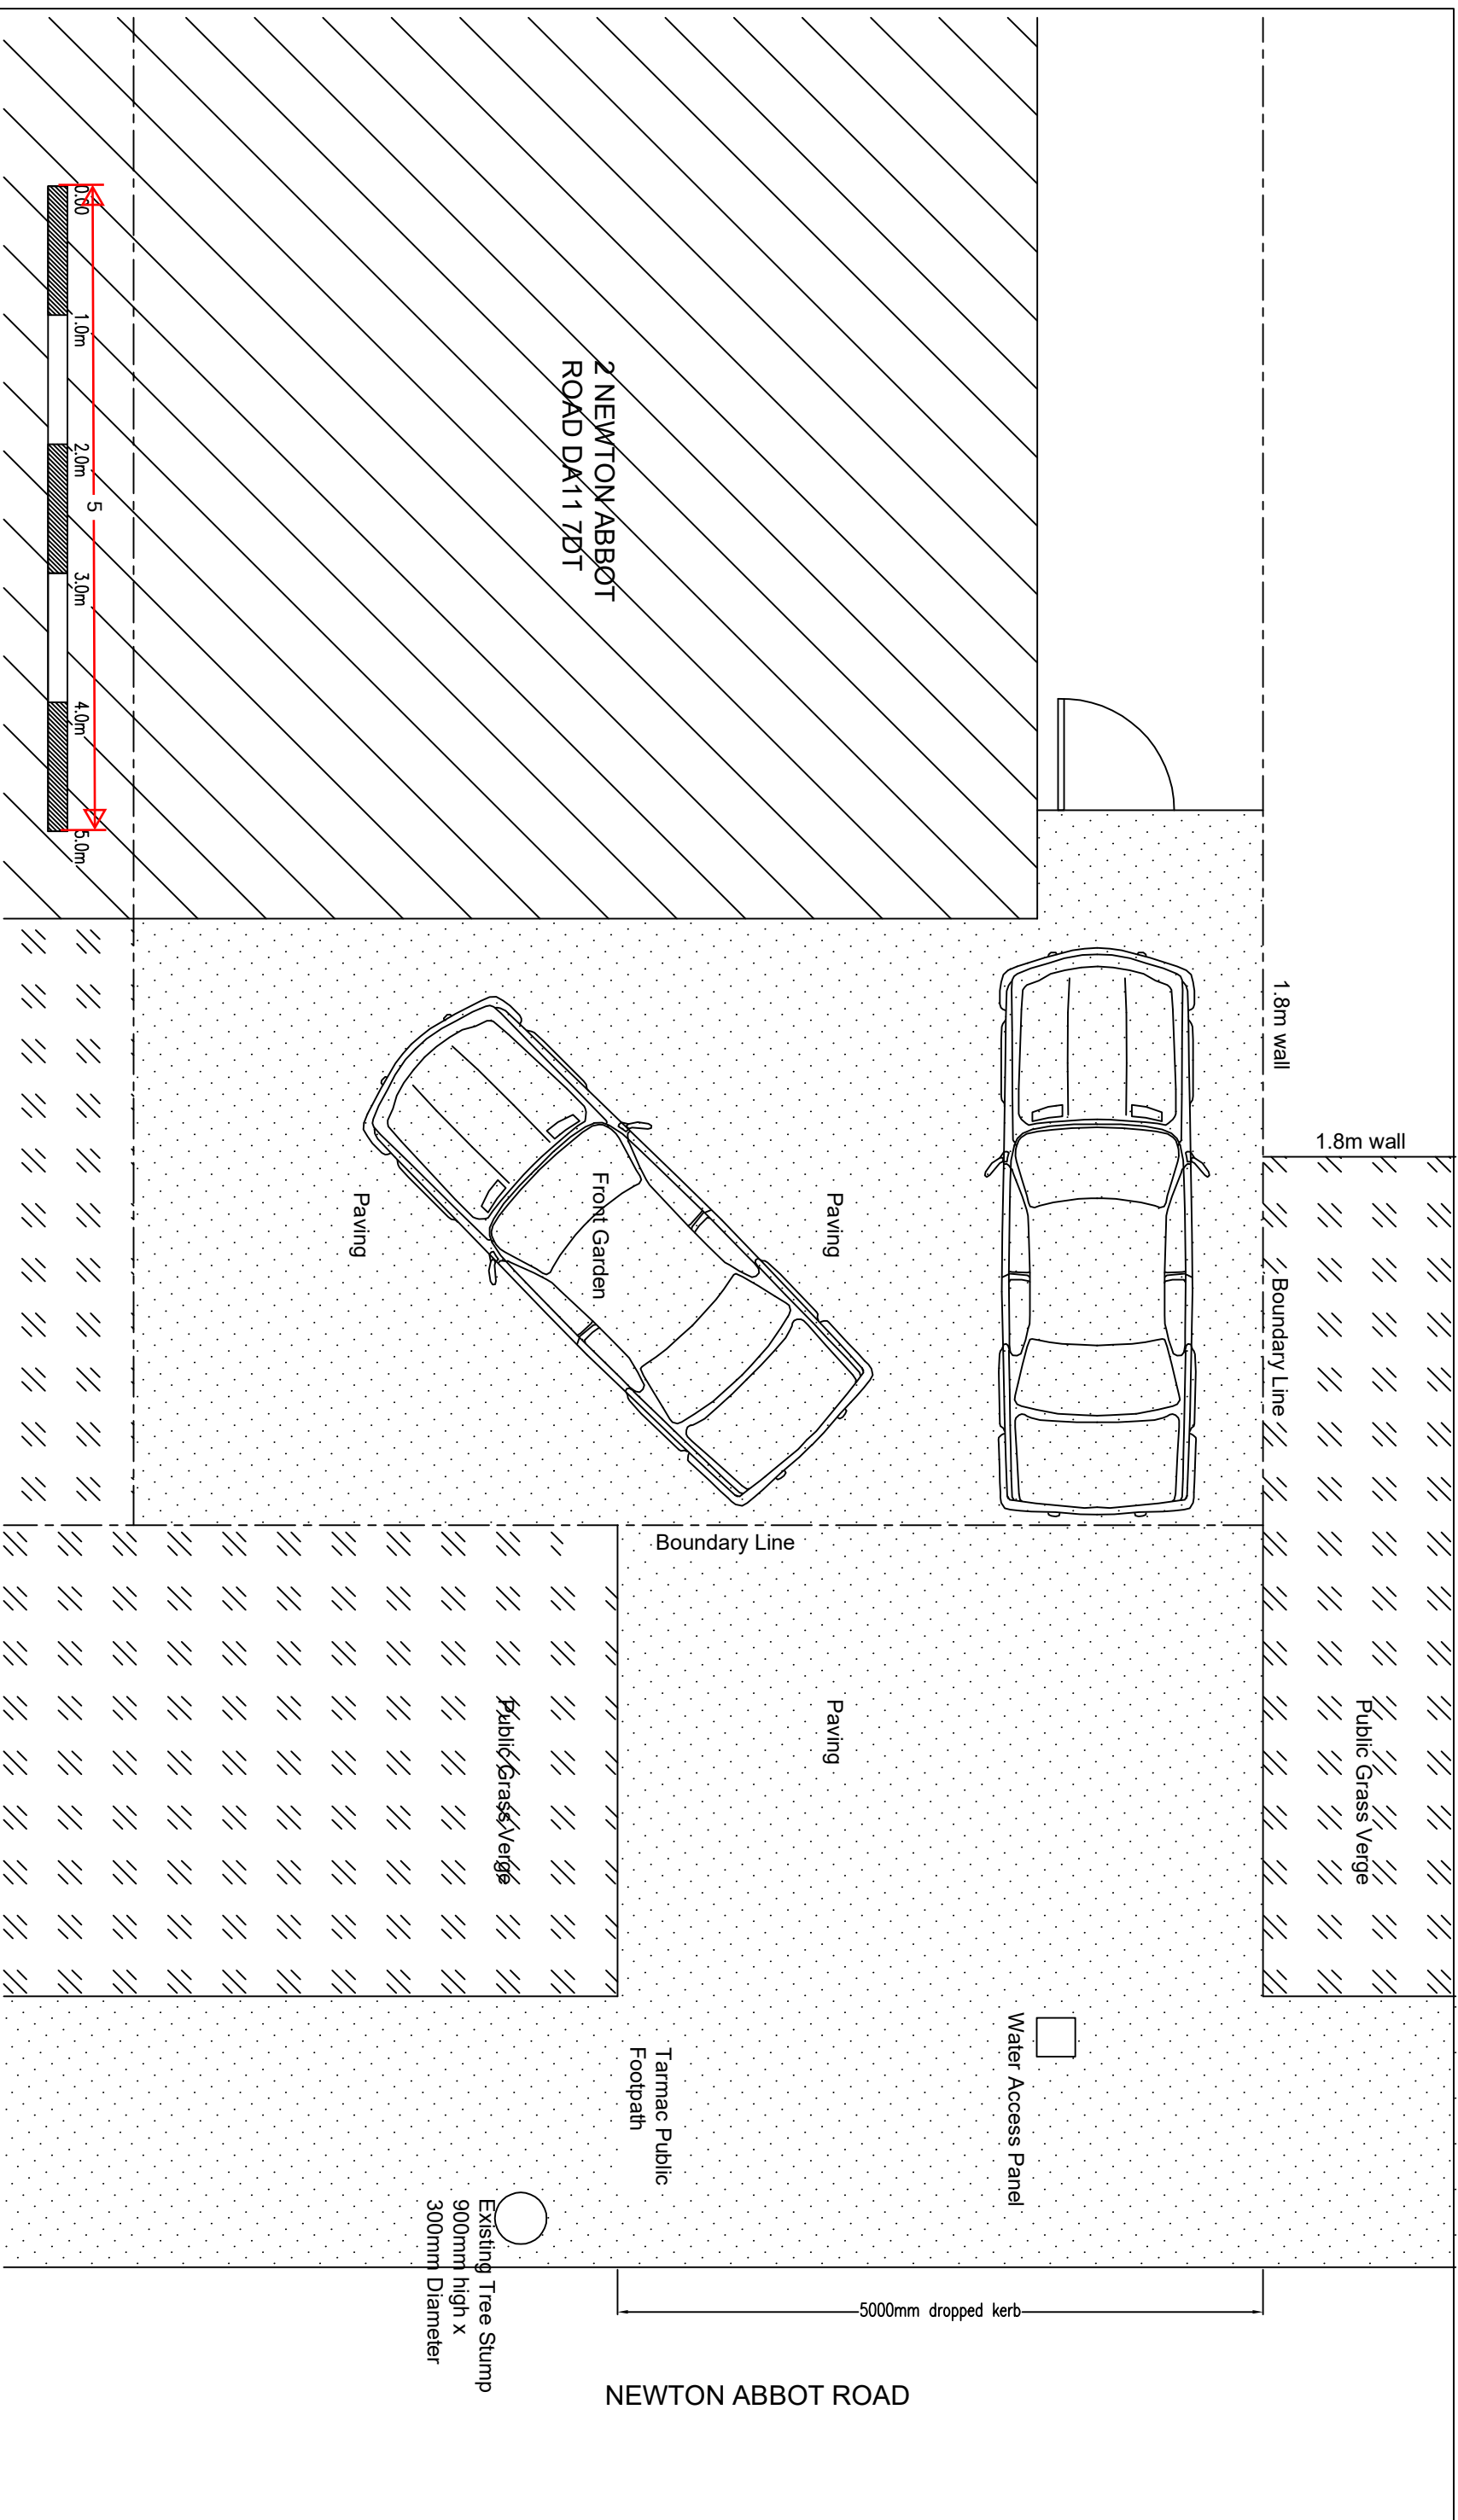

	Client Mr Gurpreet Singh 2 Newton Abbot Road Gravesend Kent D11 7DT	Drawing Title Proposed Front Garden	<table><tr><td rowspan="4">Description This drawing is copyright and may not be reproduced or made use of unless expressly agreed by the Design Team. All dimensions must be checked on site.</td><td>Initial</td><td>Rev</td><td>Date</td></tr><tr><td></td><td></td><td></td></tr><tr><td></td><td></td><td></td></tr><tr><td></td><td></td><td></td></tr></table>			Description This drawing is copyright and may not be reproduced or made use of unless expressly agreed by the Design Team. All dimensions must be checked on site.	Initial	Rev	Date									
							Description This drawing is copyright and may not be reproduced or made use of unless expressly agreed by the Design Team. All dimensions must be checked on site.	Initial	Rev	Date								
						Drawing No. 2303-002	Revision 00											
						Scale 1:50@A3	Date Nov 23											
						Computer File No.	Project No.											
						Drawn By Roj Bhutti	Checked By											
						Coordinated By	Approved By											