




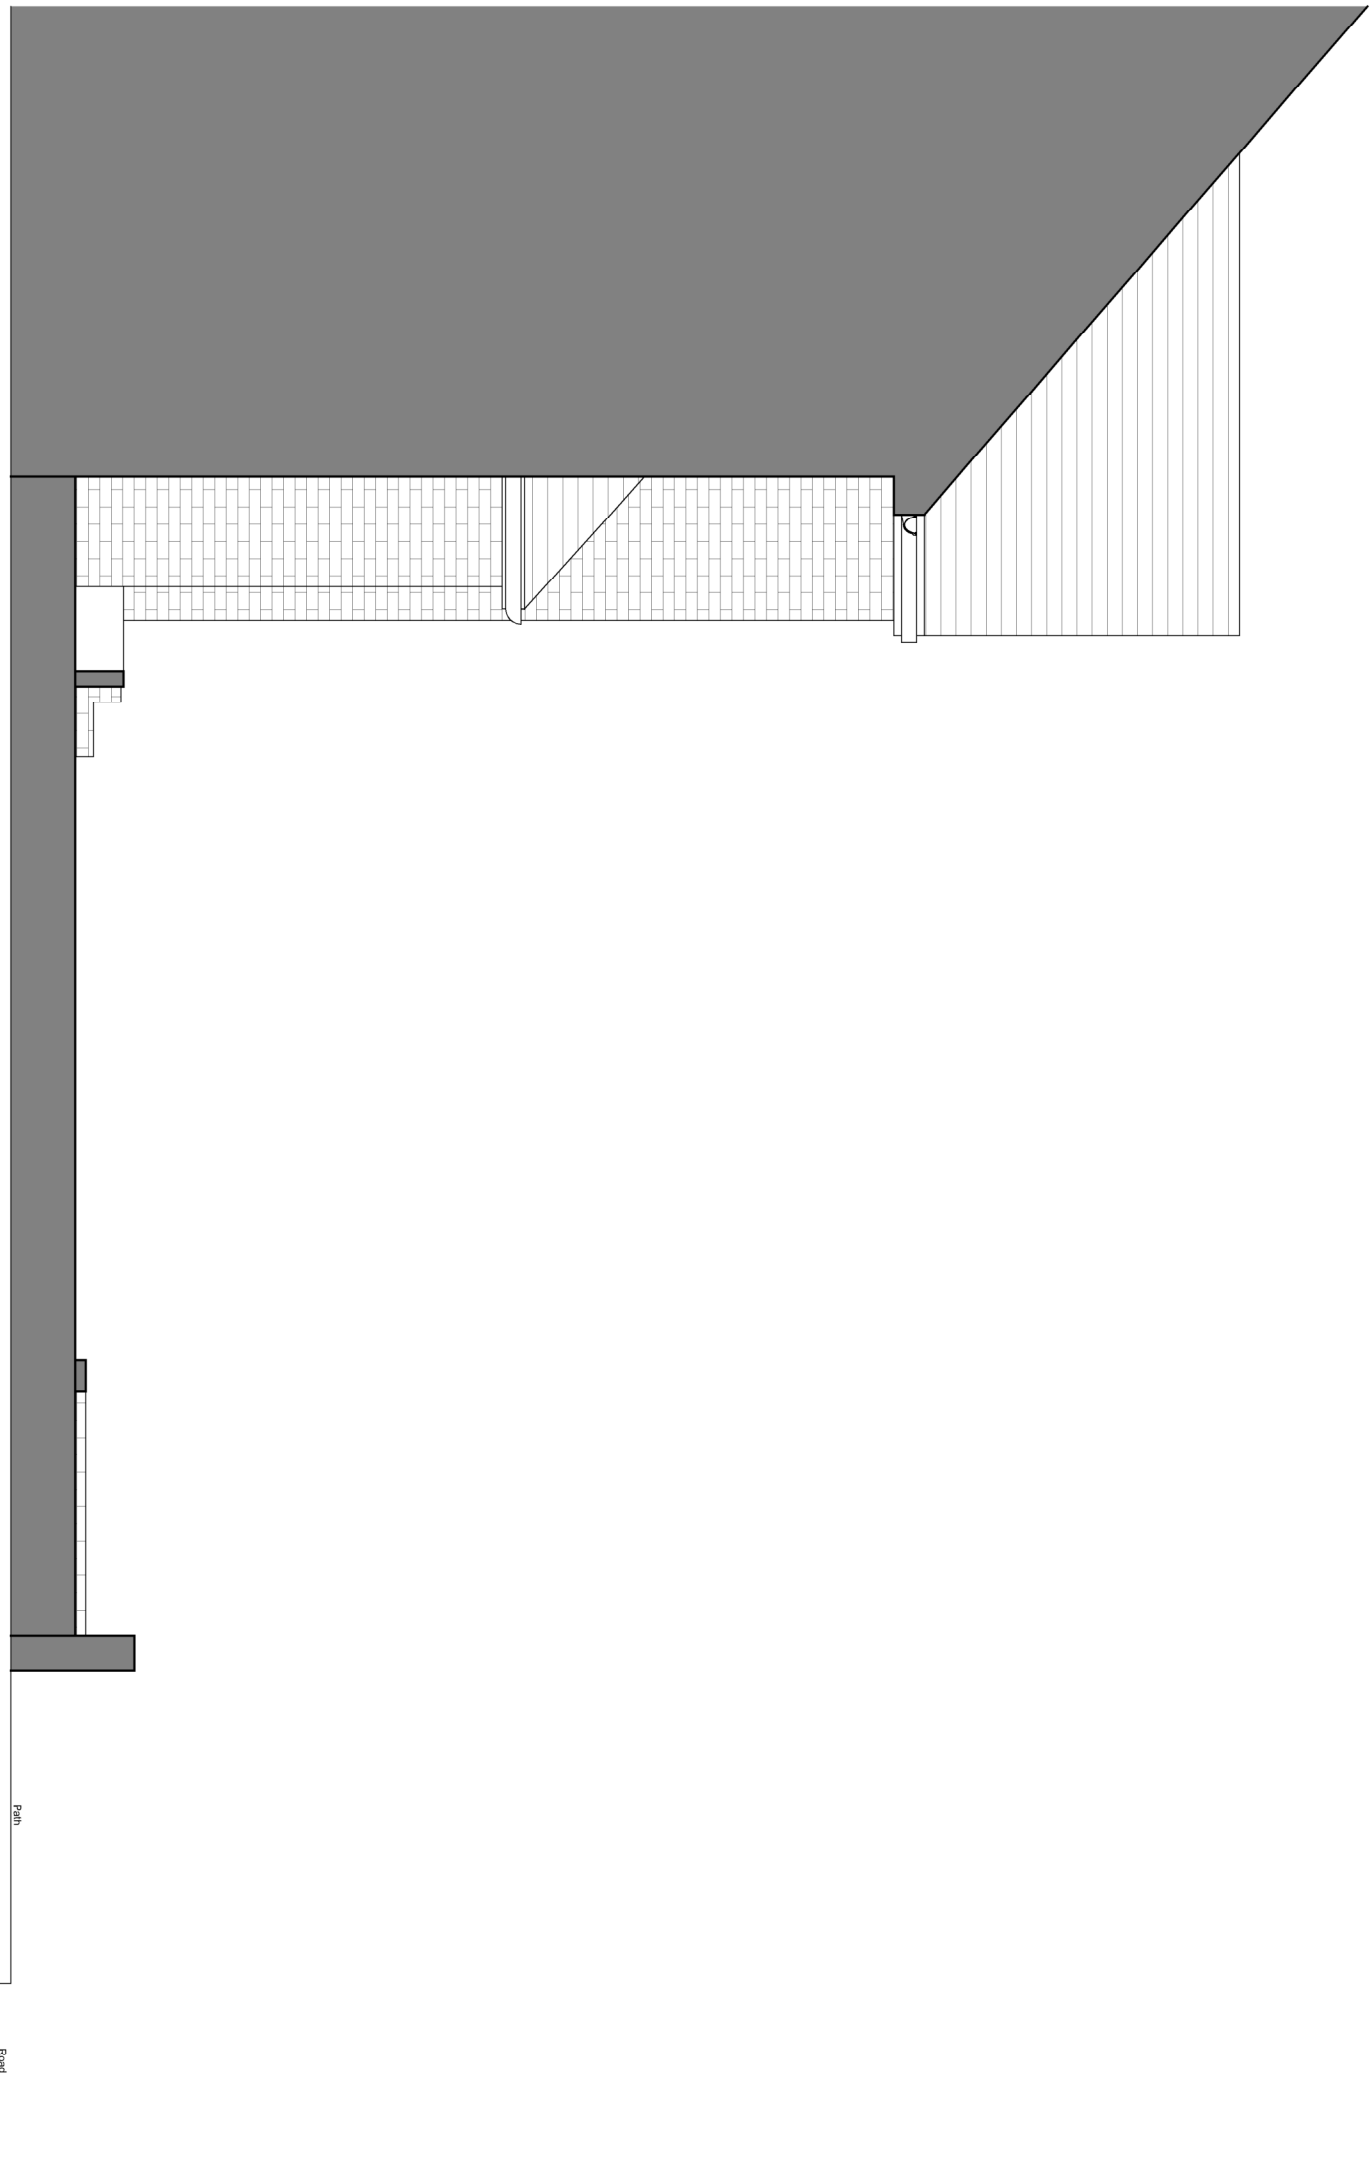

EXISTING SECTION (SCALE 1:50)

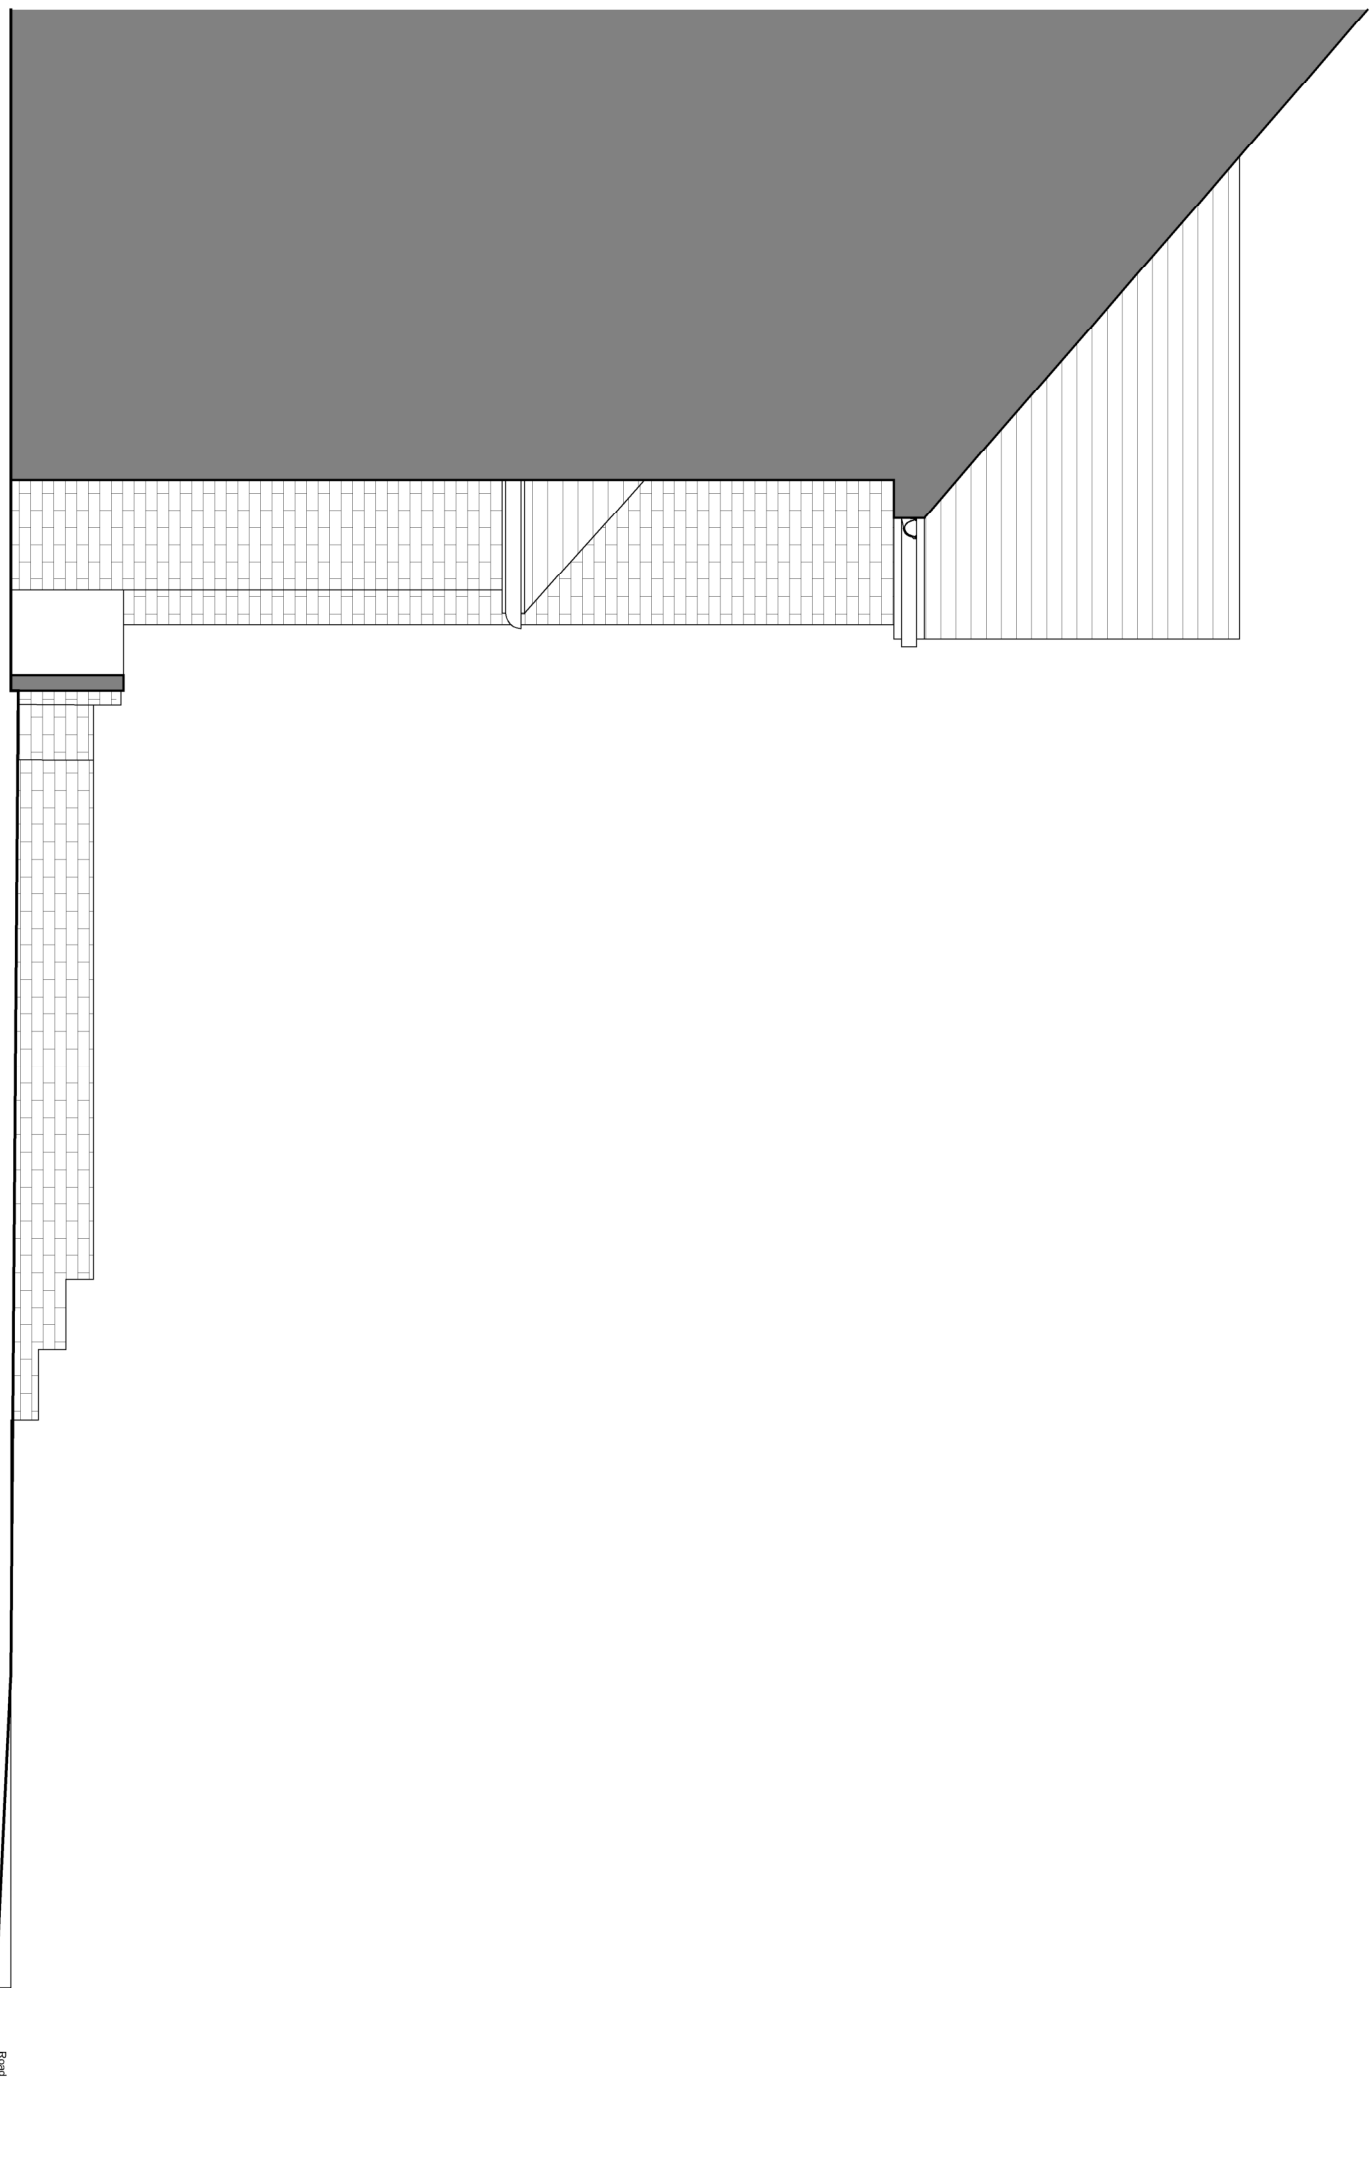

PROPOSED SECTION (SCALE 1:50)

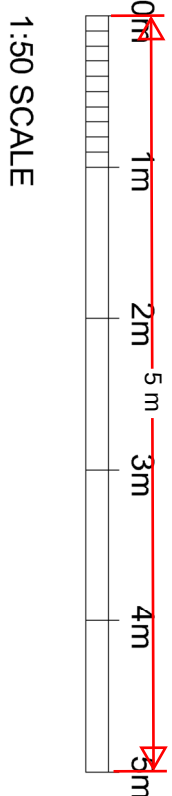

1:50 SCALE