


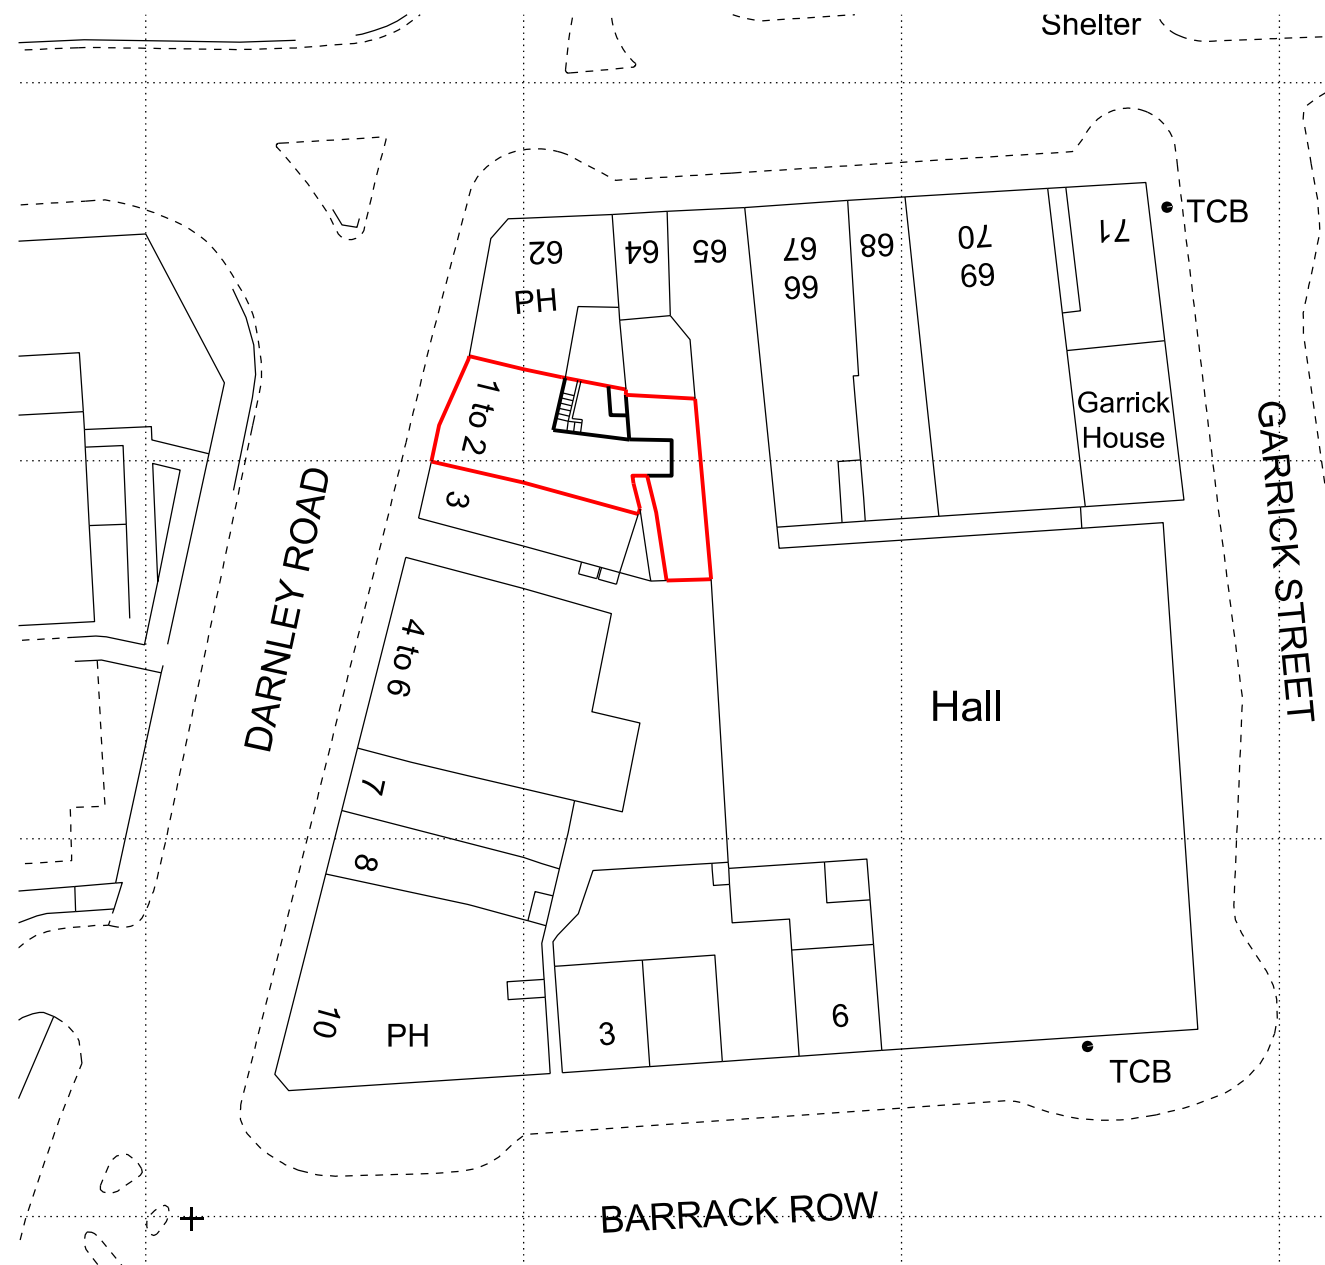


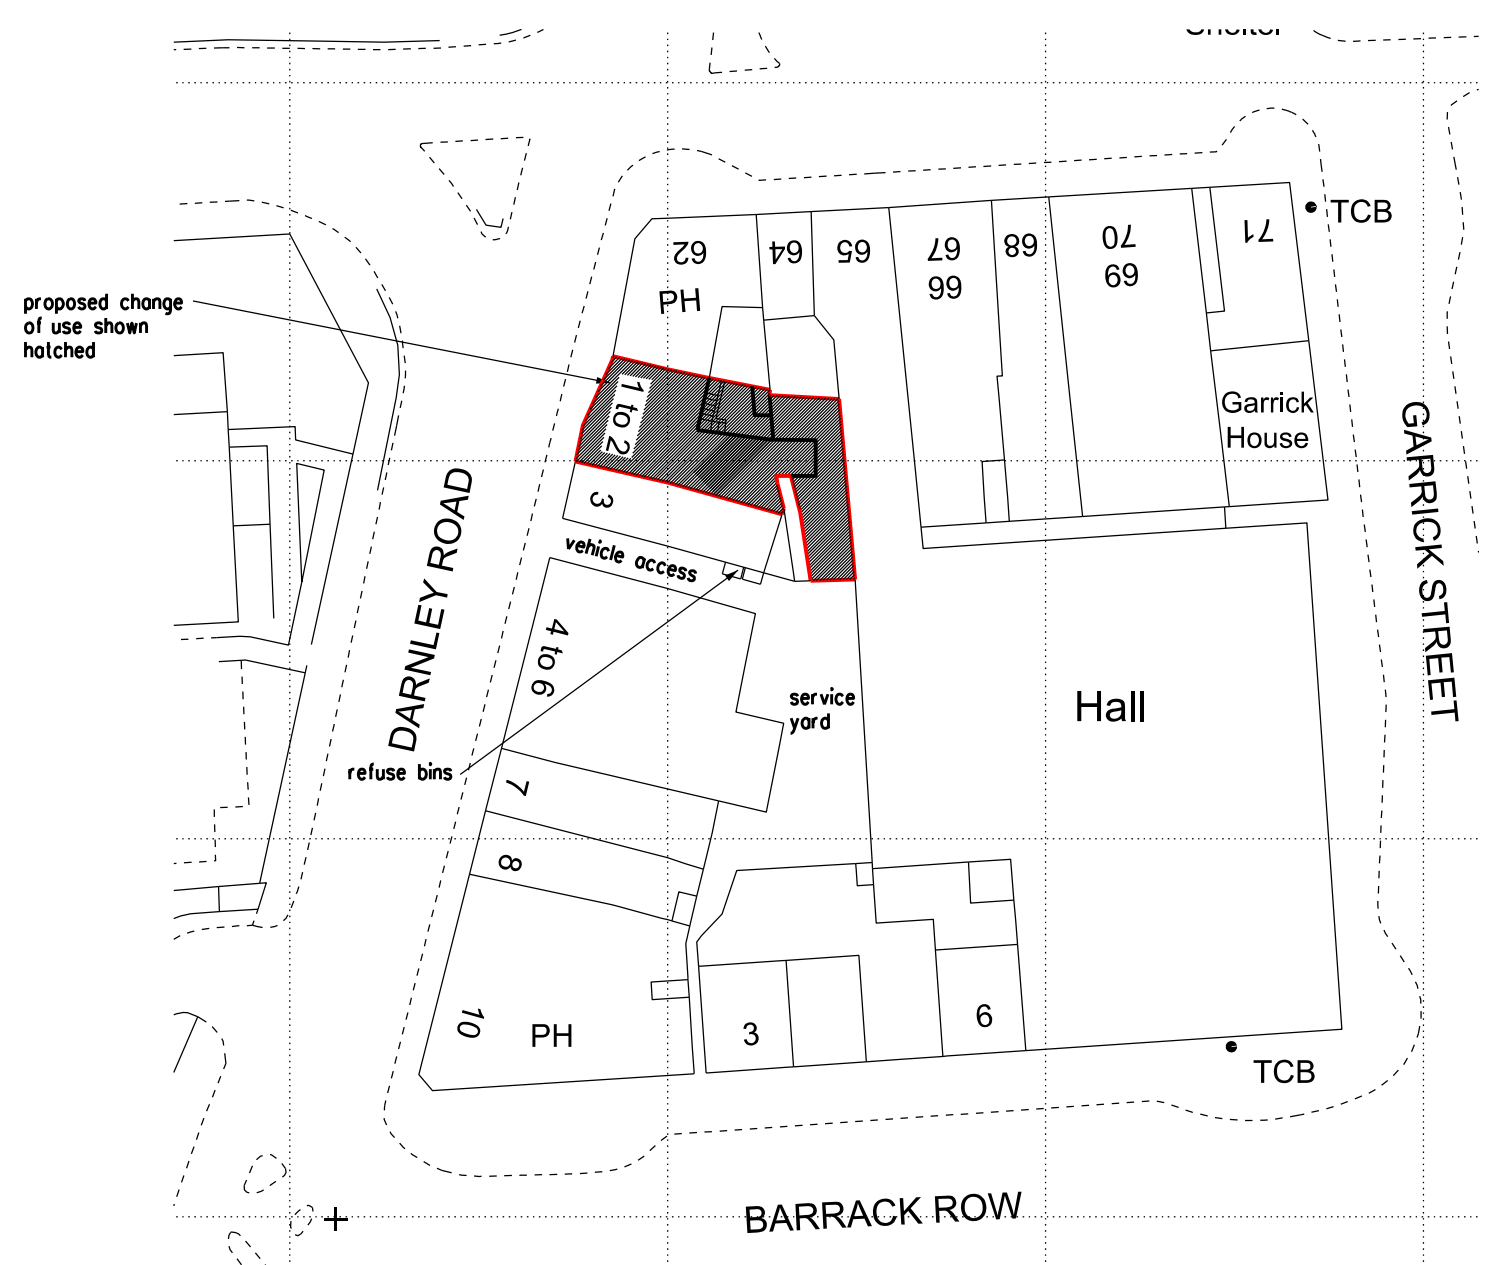

EXISTING BLOCK PLAN scale 1:500

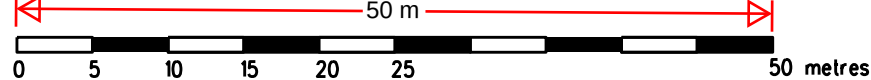

PROPOSED BLOCK PLAN scale 1:500

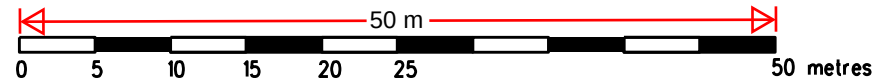

REVISION	DATE
ARCHITECT TA ARCHITECTS 11 JOYDENS WOOD ROAD BEXLEY KENT DA5 2HS Tel 07905 130591 ta140256@googlemail.com	
JOB PROPOSED CHANGE OF USE AT ORB VIRTUAL REALITY 1-2 DARNLEY ROAD GRAVESEND DA11 0PU	
DRAWING EXISTING & PROPOSED SITE BLOCK PLANS	
SCALE 1:500 AT A3	DATE NOV 2024
DRAWING NO. IK/02	