


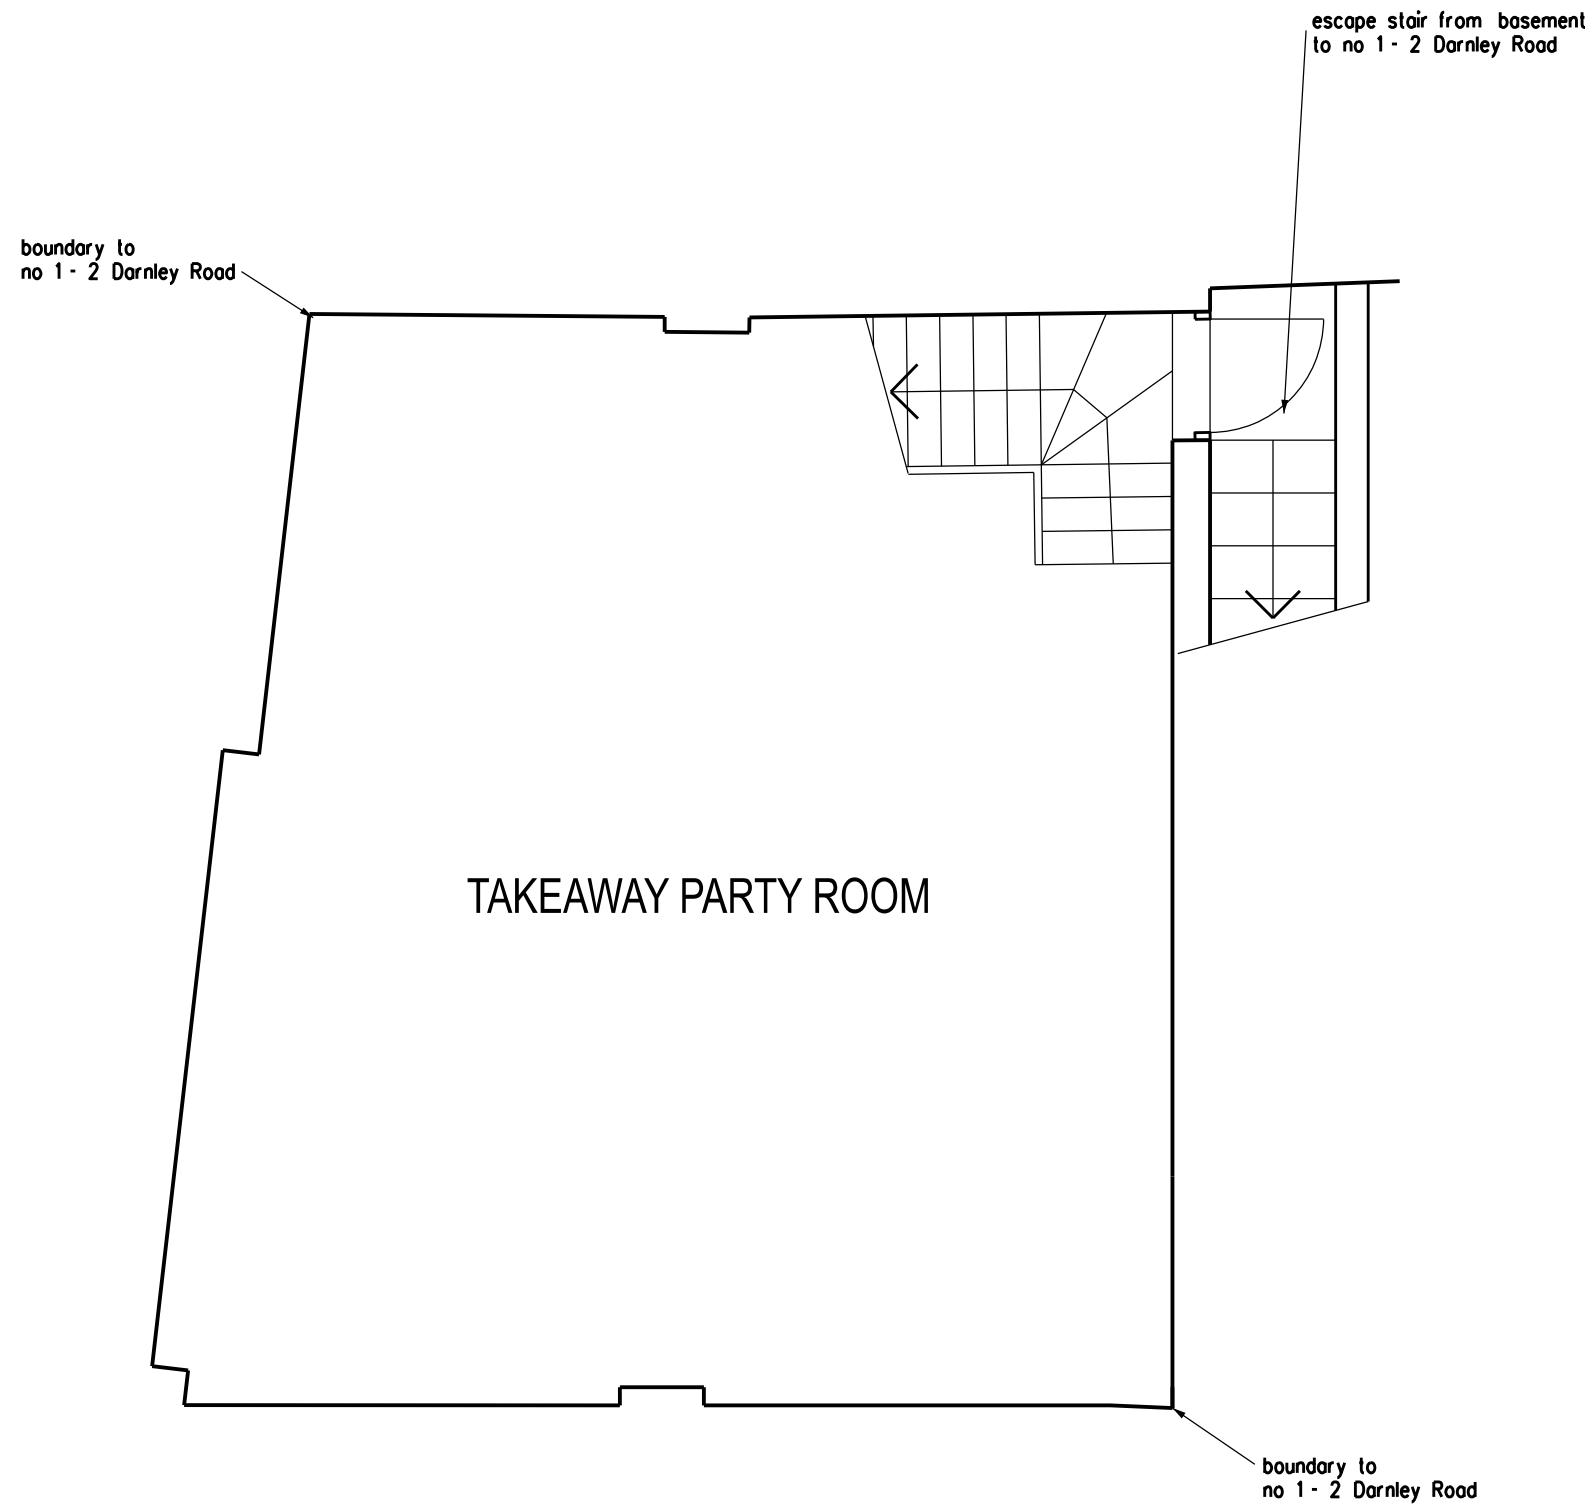

PLANNING APPLICATION

REVISION DATE

ARCHITECT
TA ARCHITECTS
11 JOYDENS WOOD ROAD BEXLEY
KENT DA5 2HS Tel 07905 130591
ta140256@googlemail.com

JOB
PROPOSED CHANGE OF USE
AT ORB VIRTUAL REALITY
1-2 DARNLEY ROAD
GRAVESEND DA11 0PU

DRAWING
PROPOSED BASEMENT FLOOR
PLAN

SCALE DATE
1:50 AT A3 NOV 2024

DRAWING NO.
IK/05

