	1BED
G	13
1st	18
2nd	18
3rd	18
TOTAL	67

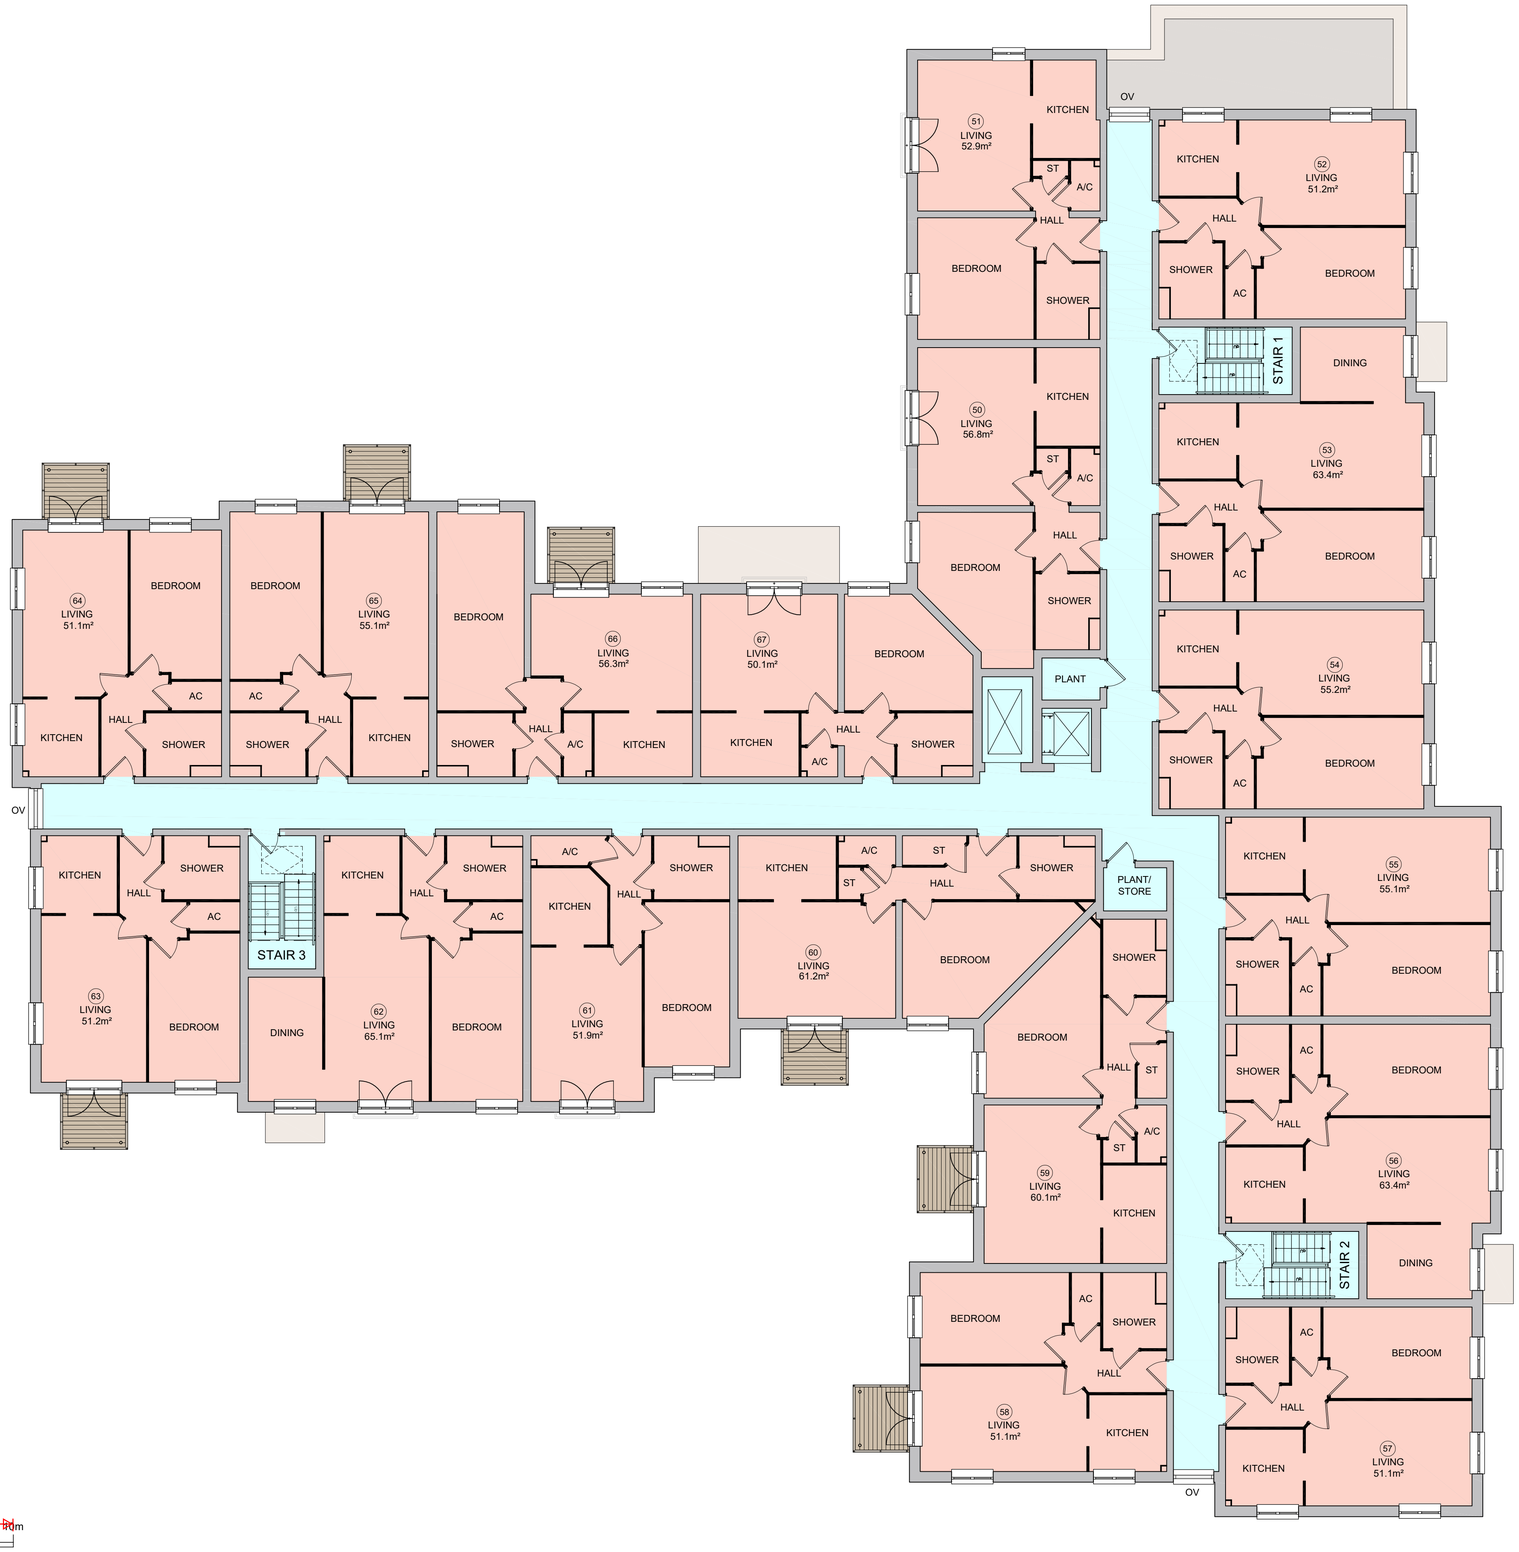

N

0 1m 10 m 10m

Proposed Retirement Apartments on
land formerly Gravesend Police Station, Windmill St, Gravesend, DA12 1DB

S:\Planning and Design\Design\SE SITES\GRAVESEND [20085GD] - Windmill Street [HOUSING 21]\07_APPLICATION\01_DWG & PDF\20085GD_PL100 SERIES_04 02.26 [SITE PLAN_FLOOR PLANS_ELEVATIONS]

Rev.		Date	By	Ck
P2	Scale note amended [title block]	04/02/26	AS	BS
P1	Planning issue	29/01/26	AS/CB	BS

Churchill Living
Your lifestyle • Your choice

In partnership with

Housing 21

Proposed Retirement Development
On land formerly Gravesend Police Station
Windmill Street, Gravesend
DA12 1DB

Third Floor Plan

PLANNING

Scale	1:100 @ A1	Date	JAN 2026
Drawn	AS/CB	Checked	BS
Drawing No.			Rev.
20085GD_ PL106			P2

planningissues
TOWN PLANNING AND ARCHITECTURE

Churchill House * Parkside * Ringwood * Hampshire * BH24 3SG
Tel: (01425) 462375 E-mail: design@planningissues.co.uk

© This drawing & design are copyright of Churchill Living.