

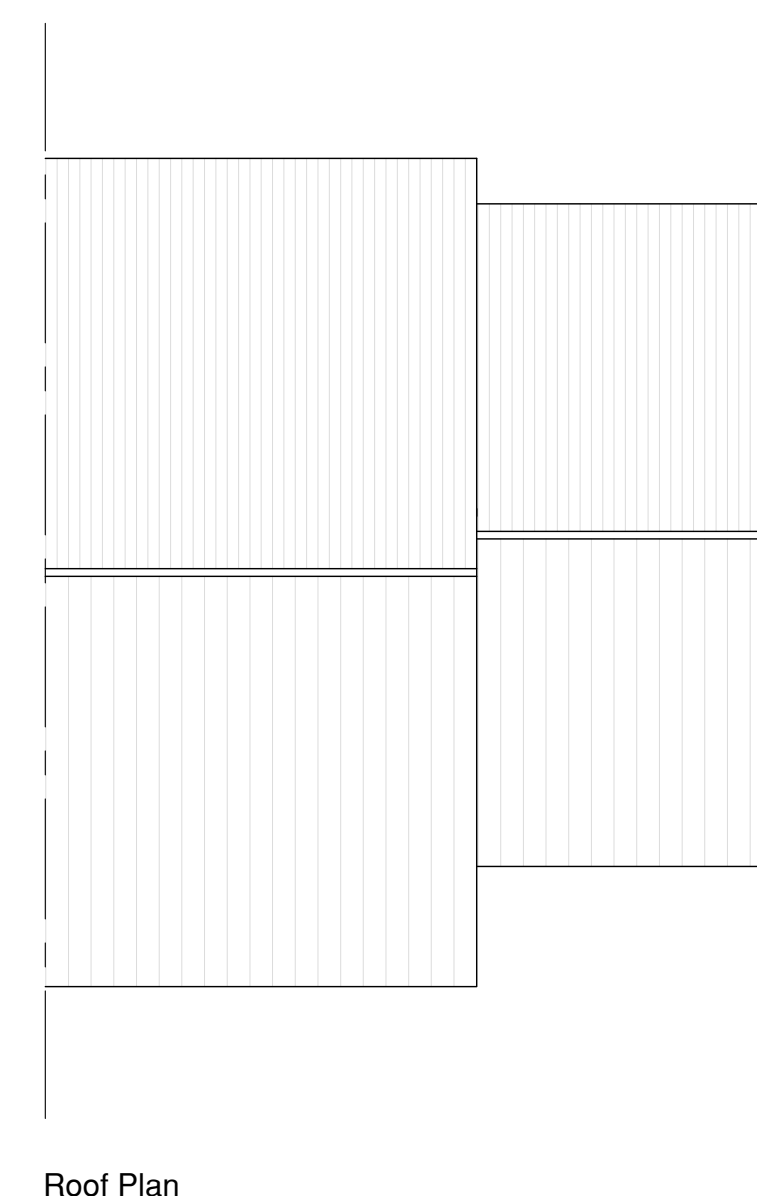
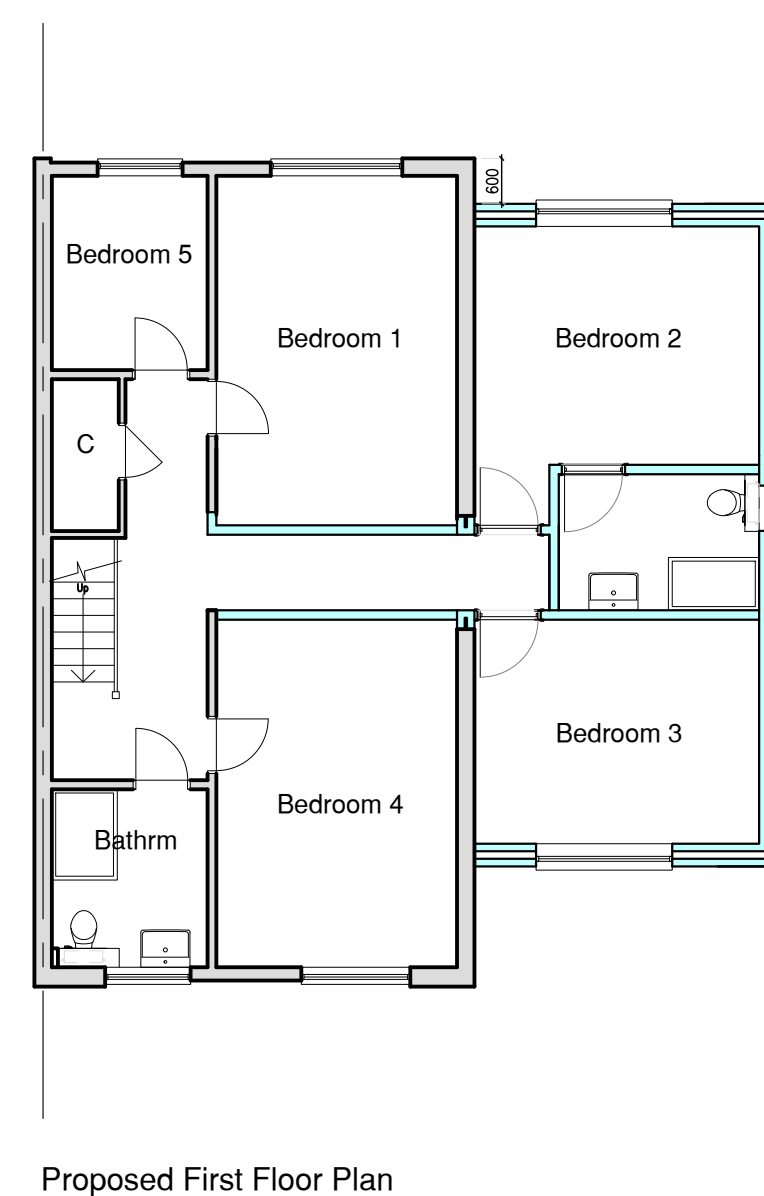


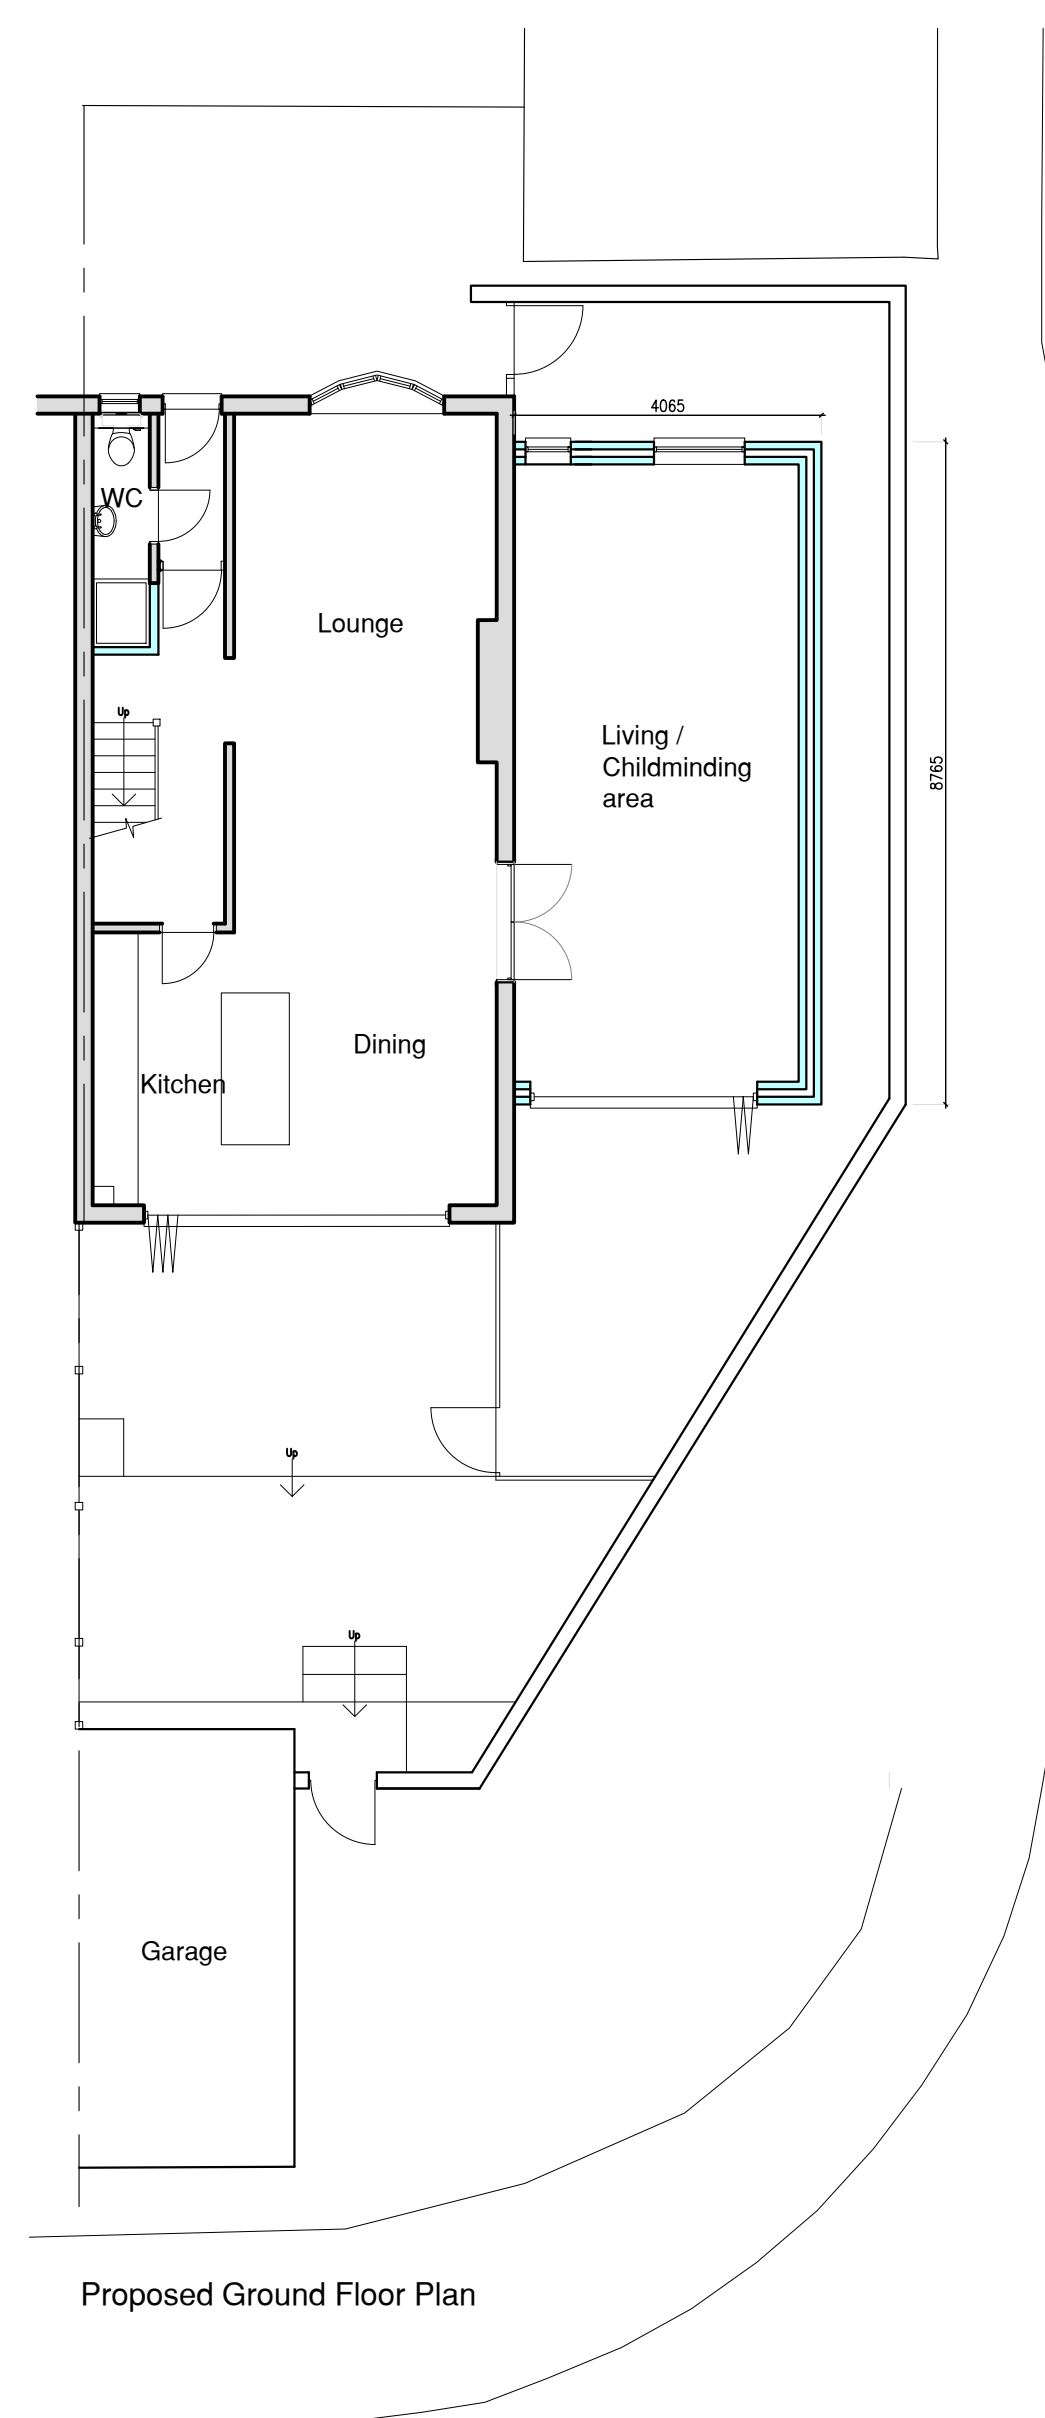

This drawing is not intended to show details of foundation or ground conditions. Each area of ground relied upon to support the structure depicted must be investigated by the Contractor and suitable methods of foundation be provided.

[illegible]

Drawing Number	MW/101	Rev. C
-------------------	--------	-----------

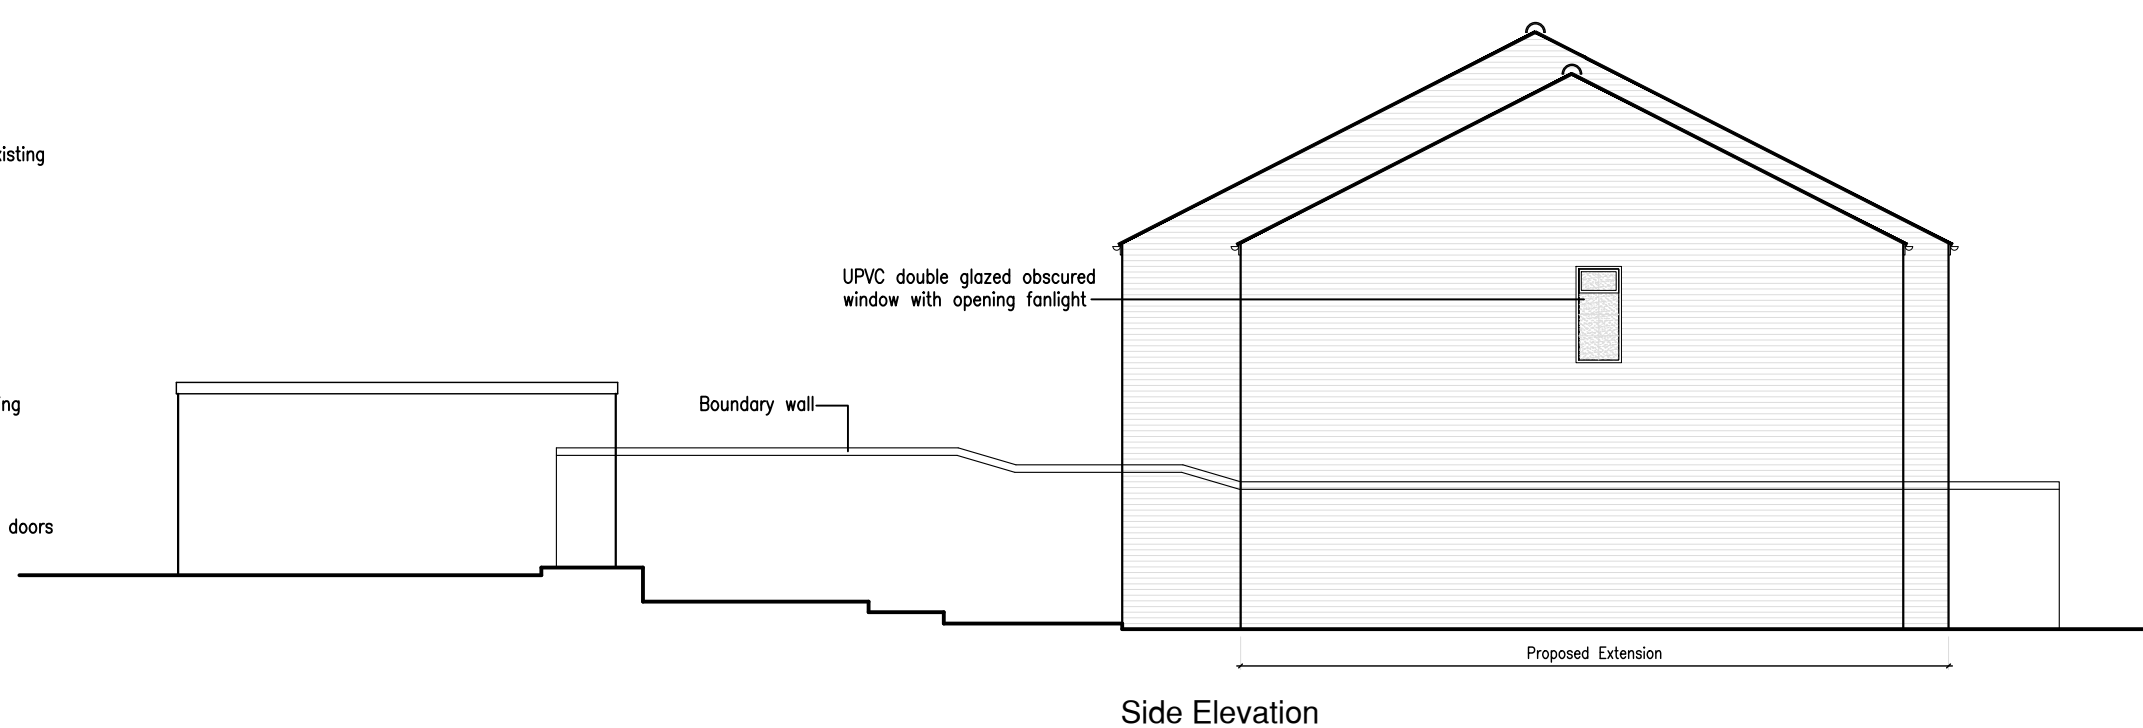