






3 Proposed 3D Front

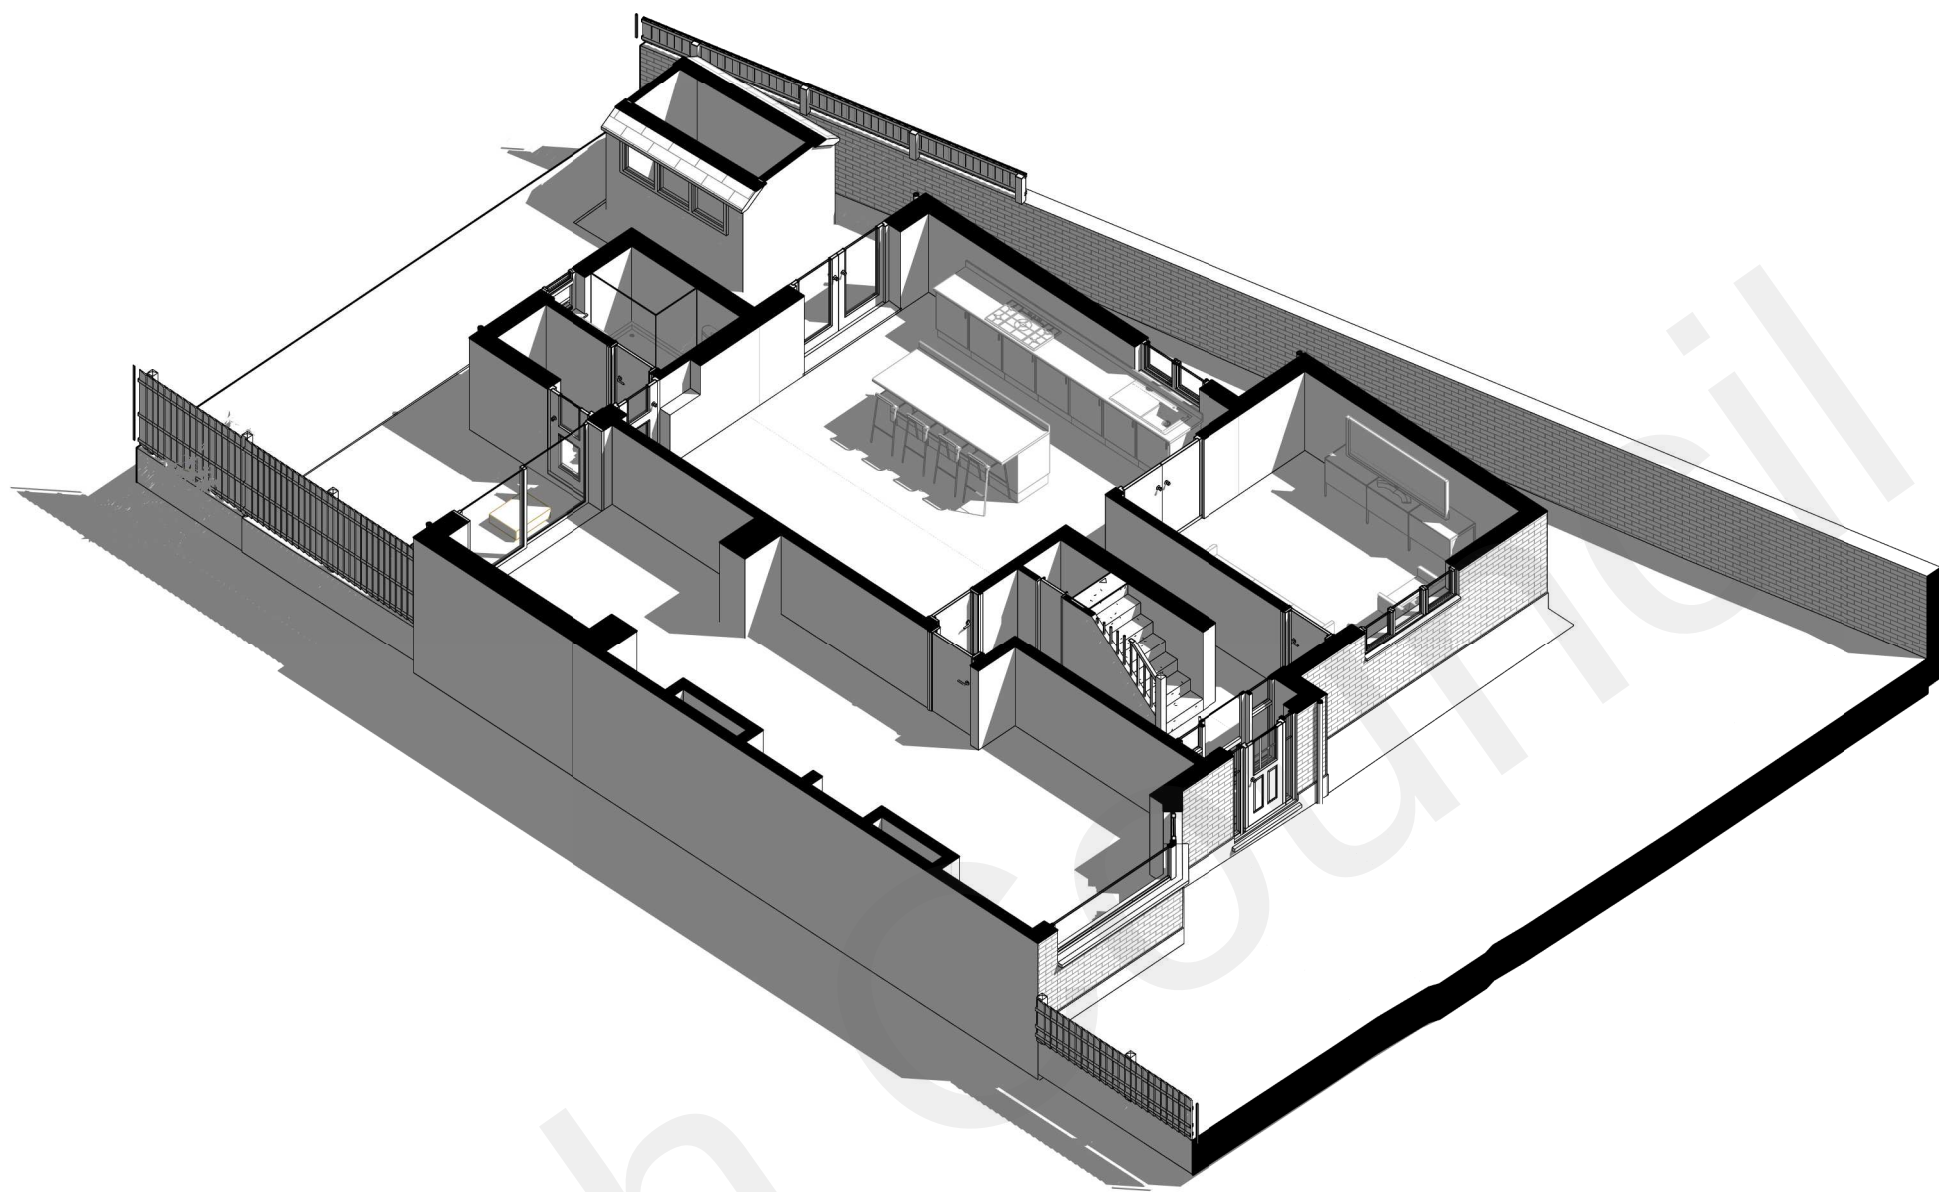

2 3D Ground Floor

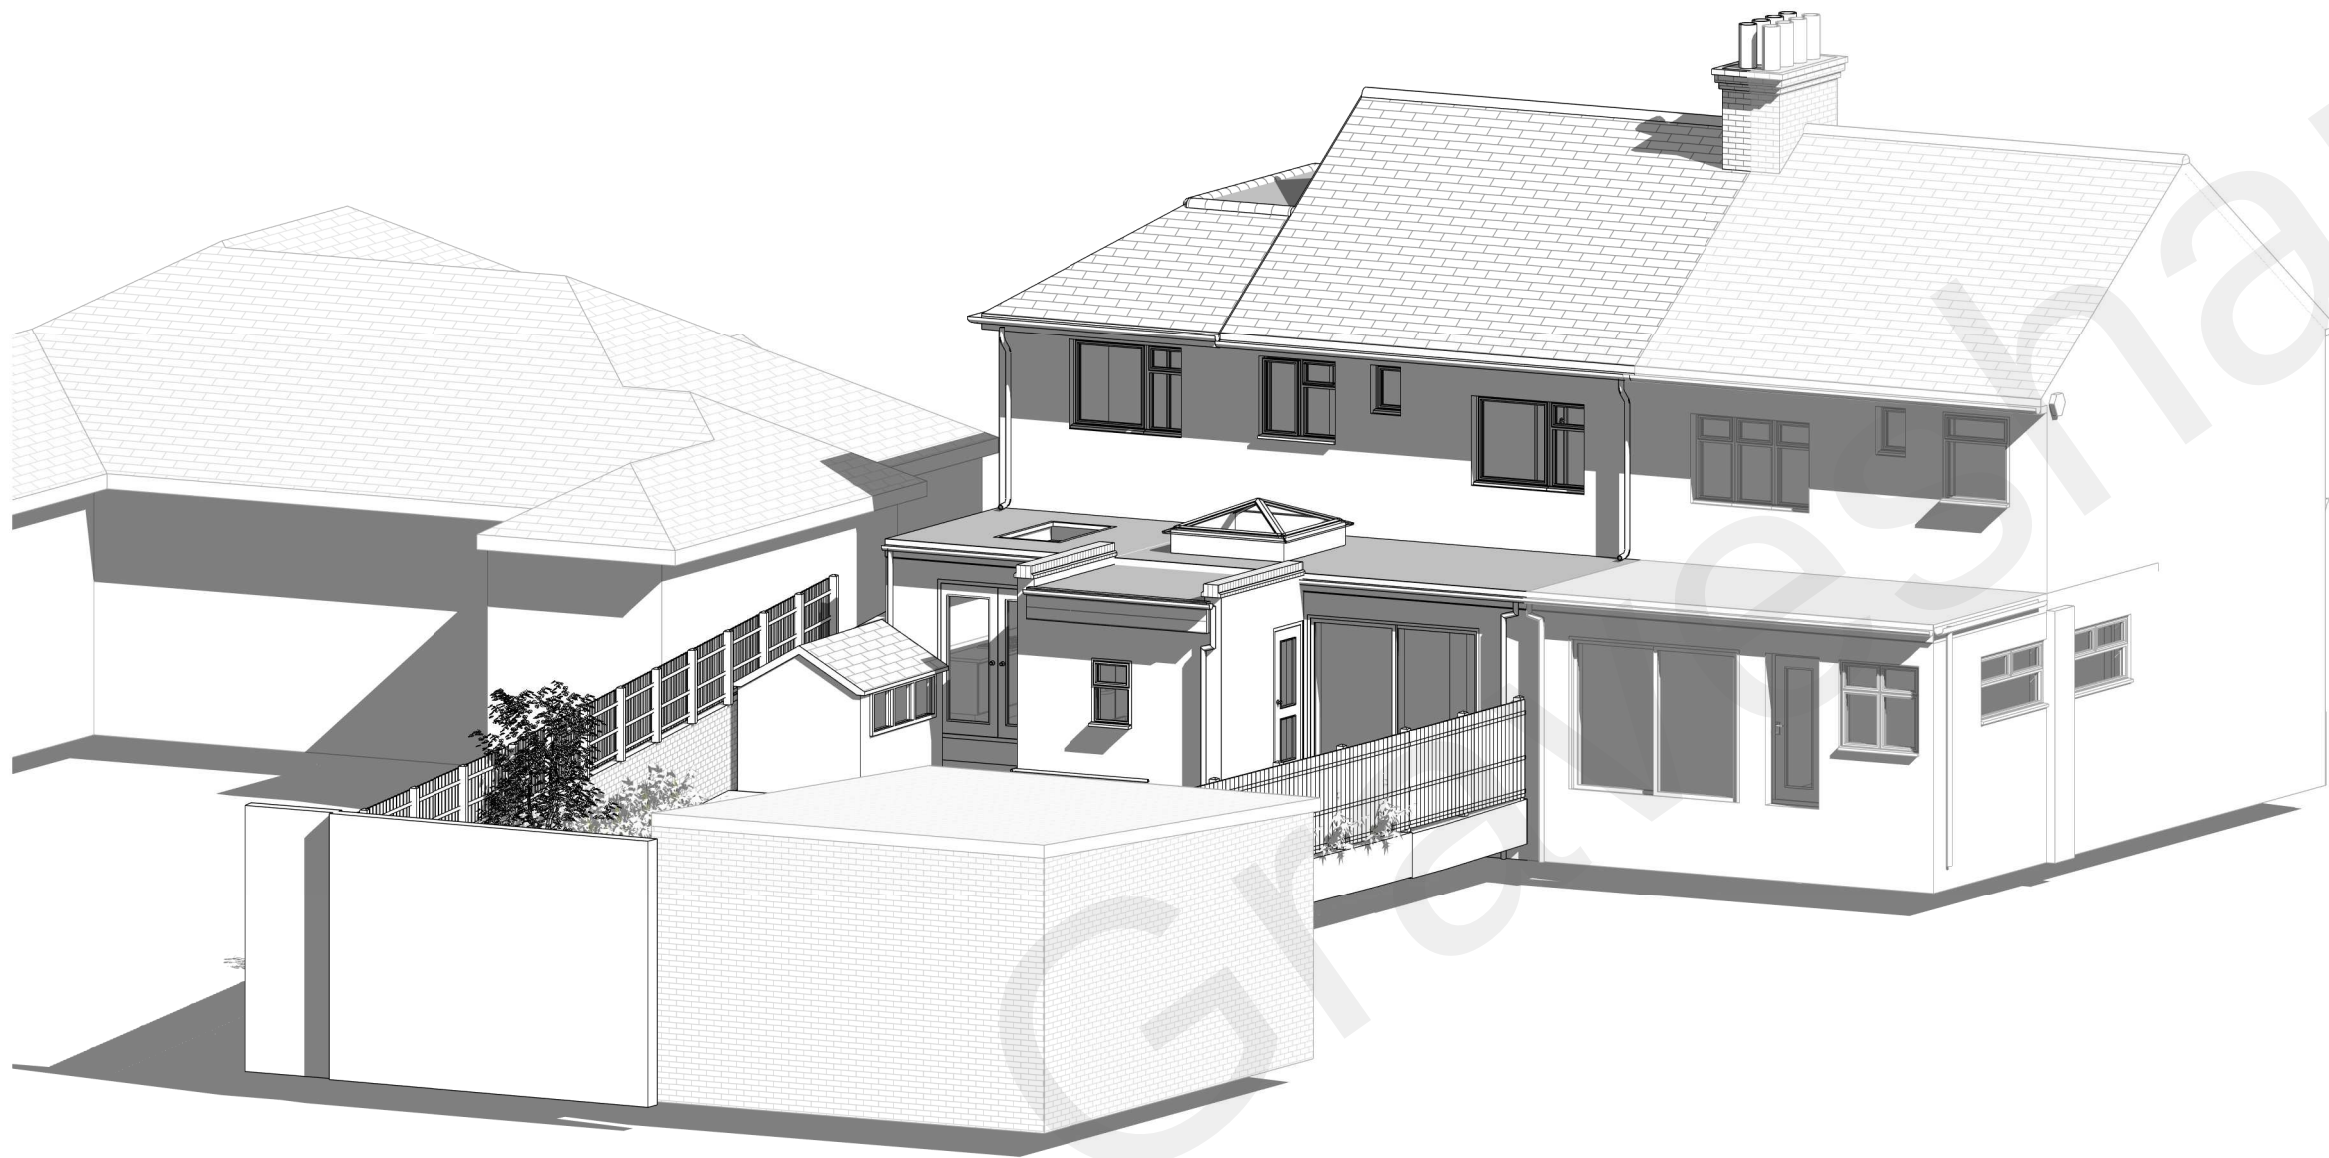

4 Proposed 3D Rear

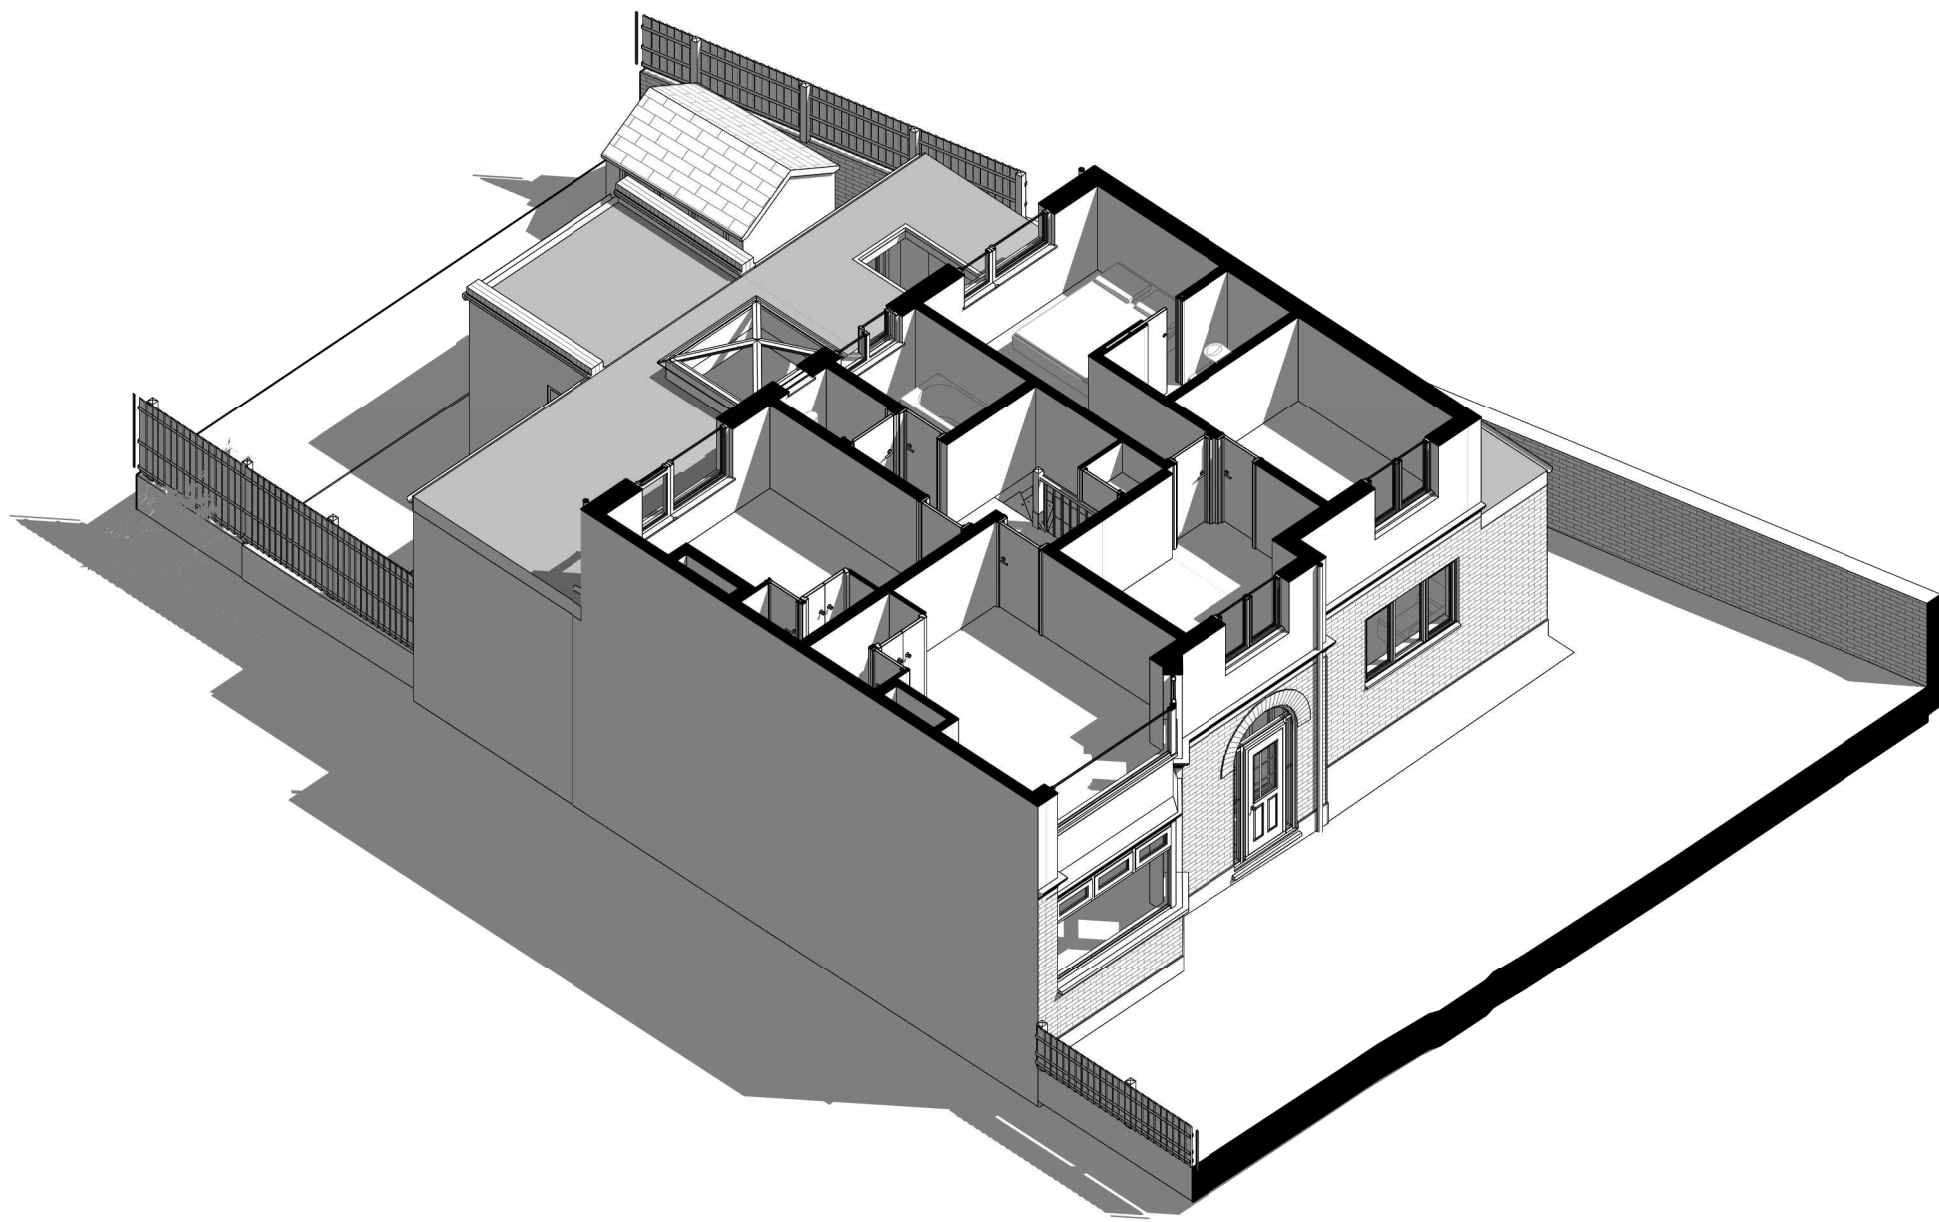


1 3D First Floor

© This drawing is the property of Bluelime Retail Ltd who retain the sole copyright of its contents & it may not be reproduced in part or in whole without written permission

- DRAINAGE STORM NEW
- DRAINAGE STORM EXISTING
- DRAINAGE STORM EXISTING REMOVED
- DRAINAGE FOUL NEW
- DRAINAGE FOUL EXISTING
- DRAINAGE FOUL EXISTING REMOVED
- DRAINAGE COMBINED NEW
- DRAINAGE COMBINED EXISTING
- DRAINAGE COMBINED EXISTING REMOVED

EXTERNAL FINISHES SCHEDULE	
1	New Roof Tiles - color to match existing
2	GRP Flat Roof
3	White aluminium French doors slim profile Sunflex system by Express Bifolds (Jon Wakley 01737 760744)
4	White Velux Roof Lights (Triple Glazed recommended)
5	White/ light 'K' rendering
6	Red/Brown facing brick to match existing
7	White UPVC Fascia/Black UPVC Guttering to match existing
8	White aluminium windows to match existing dwelling
9	White aluminium lantern
10	
11	
12	
13	
14	
15	

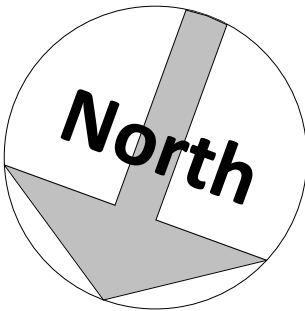

Amendments :

Rev	Date	Description

Project :

53 Hollybush Road, Gravesend, Kent,
DA12 5QG

Title :
Planning Drawings
3D Views

Bluelime Retail Ltd /
Bluelime Home Design LLP.
Design, Project
Management, Build

Thames Innovation Center,
Veridion Way, Veridion
Park, Erith, Kent DA18 4AL



Tel: 01322 521026

53 Hollybush Road			
Drawn by :	Scale :	@ A1	Date :
SB			23/05/22
Drawing number :	BL/DRG/301121/ 04A - 3D Views		Rev :
	Do not scale from this drawing. Dimensions to be checked on site.		