
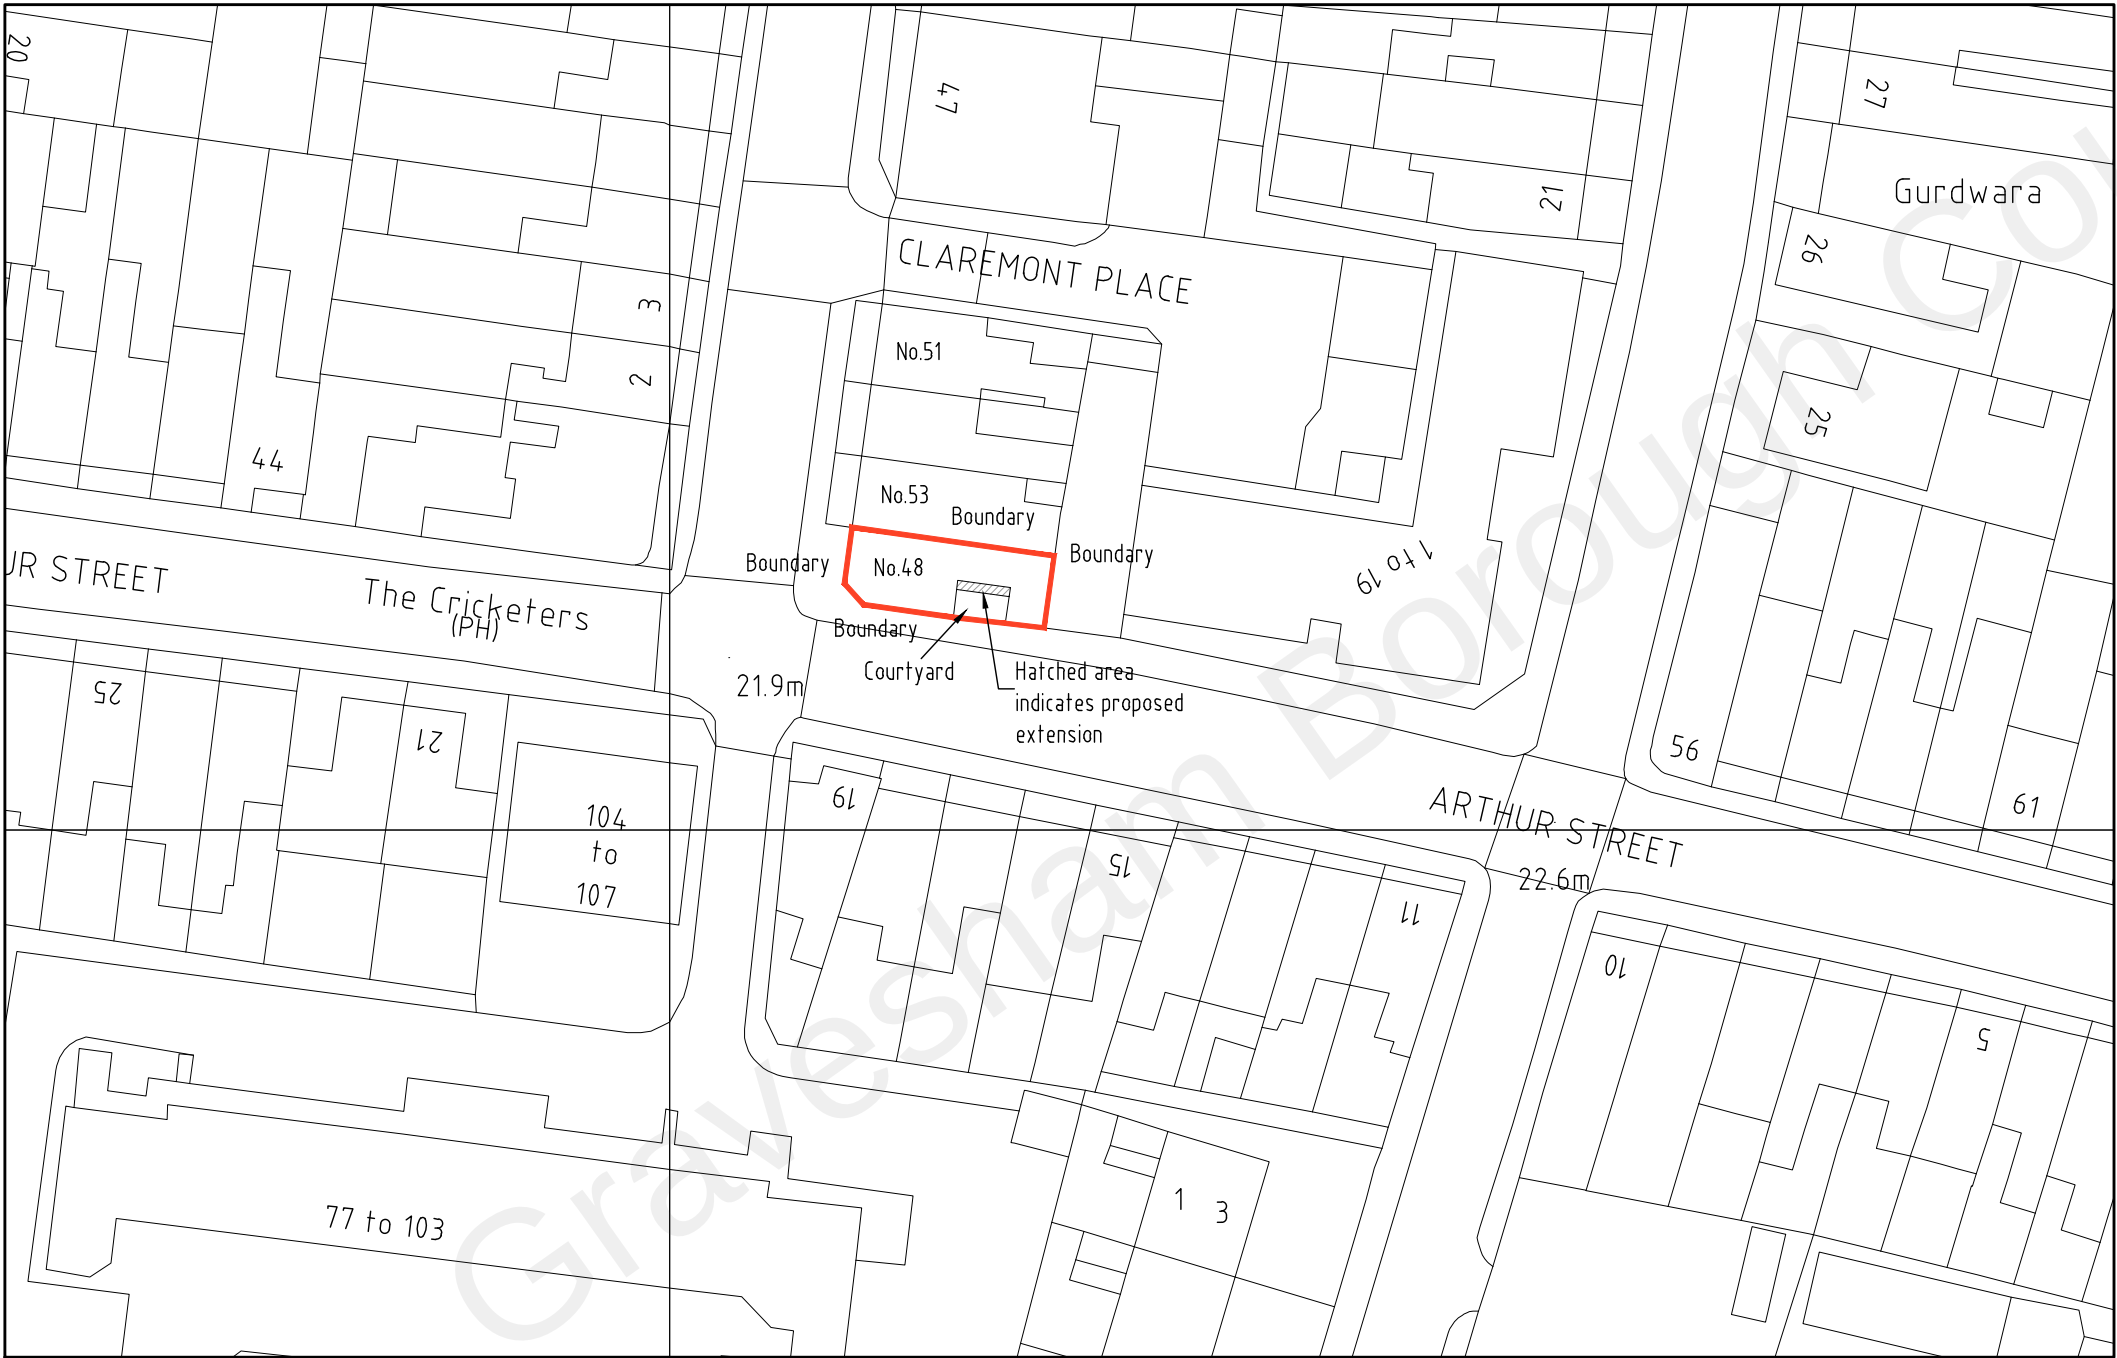
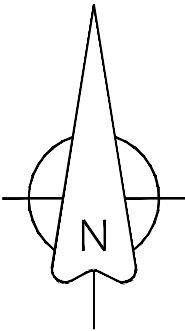


DO NOT SCALE FROM THIS DRAWING
ALL DIMENSIONS TO BE VERIFIED BY THE CONTRACTOR ON SITE

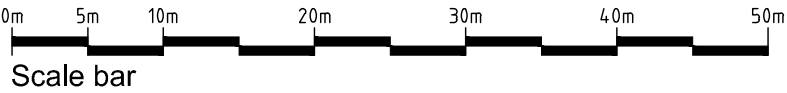

REV	DESCRIPTION	DATE	INIT	CHKD
STATUS	FOR INFORMATION			

Client
Mrs H

Project
48 Arthur Street, Gravesend,
Kent. DA11 0PR

Title
Proposed Block Plan

Scale 1:500@A3	Date 16.02.22	Drawn N/A	Checked N/A
Project No: 2021-283	Drawing No. 005	Revision ~	