

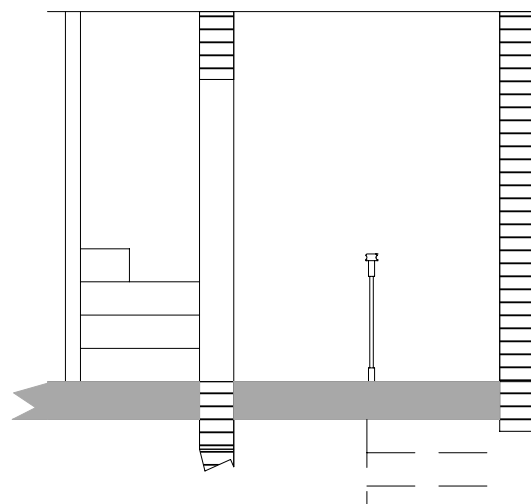
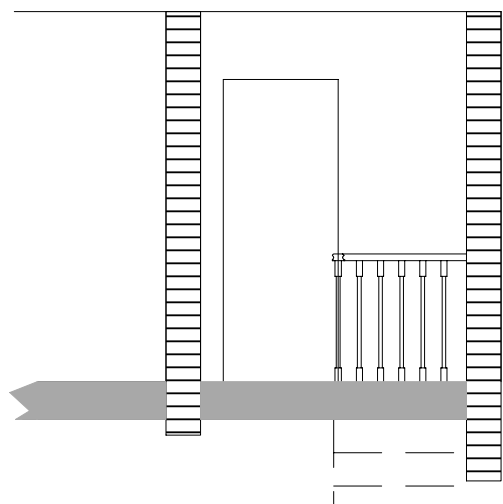


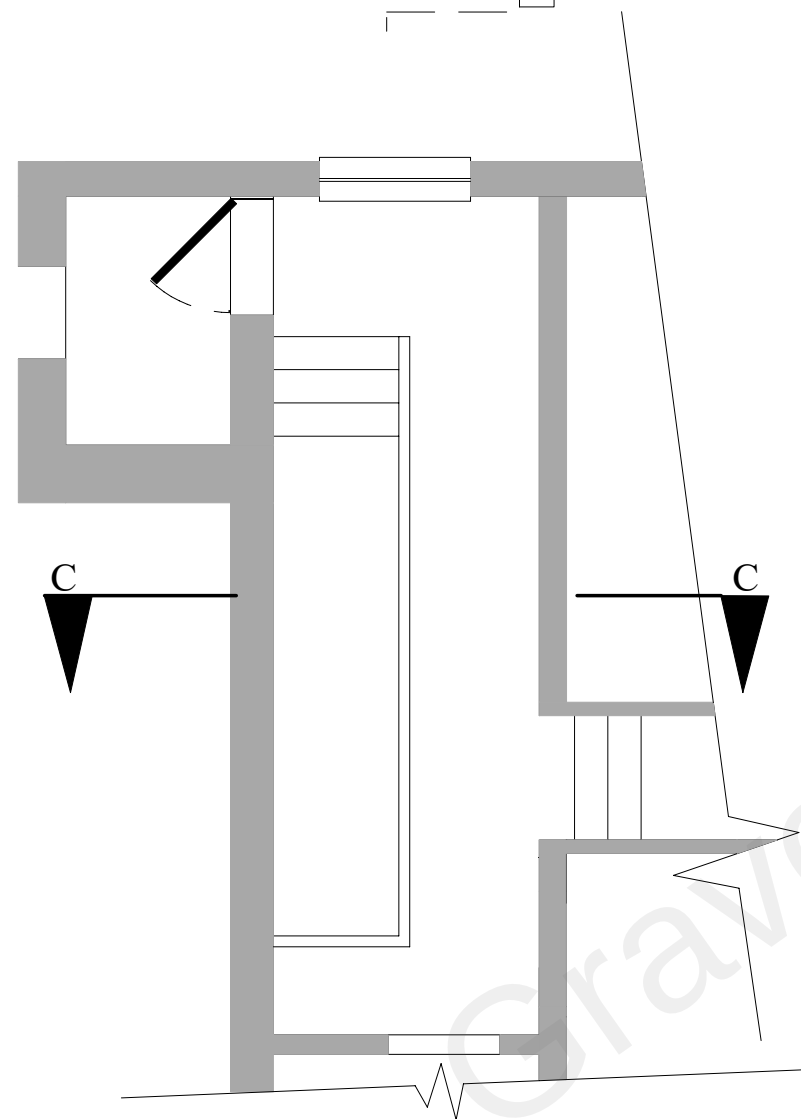


SECTION C-C


Floor to
ceiling studs
with fireproof
plasterboard lining

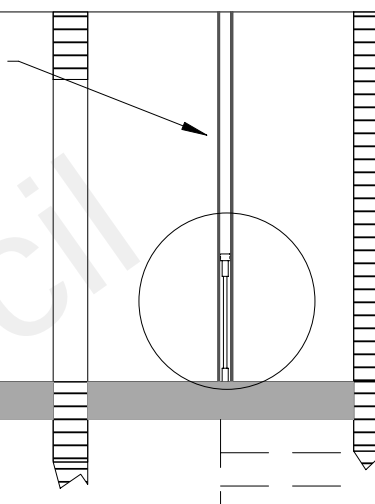

EXISTING

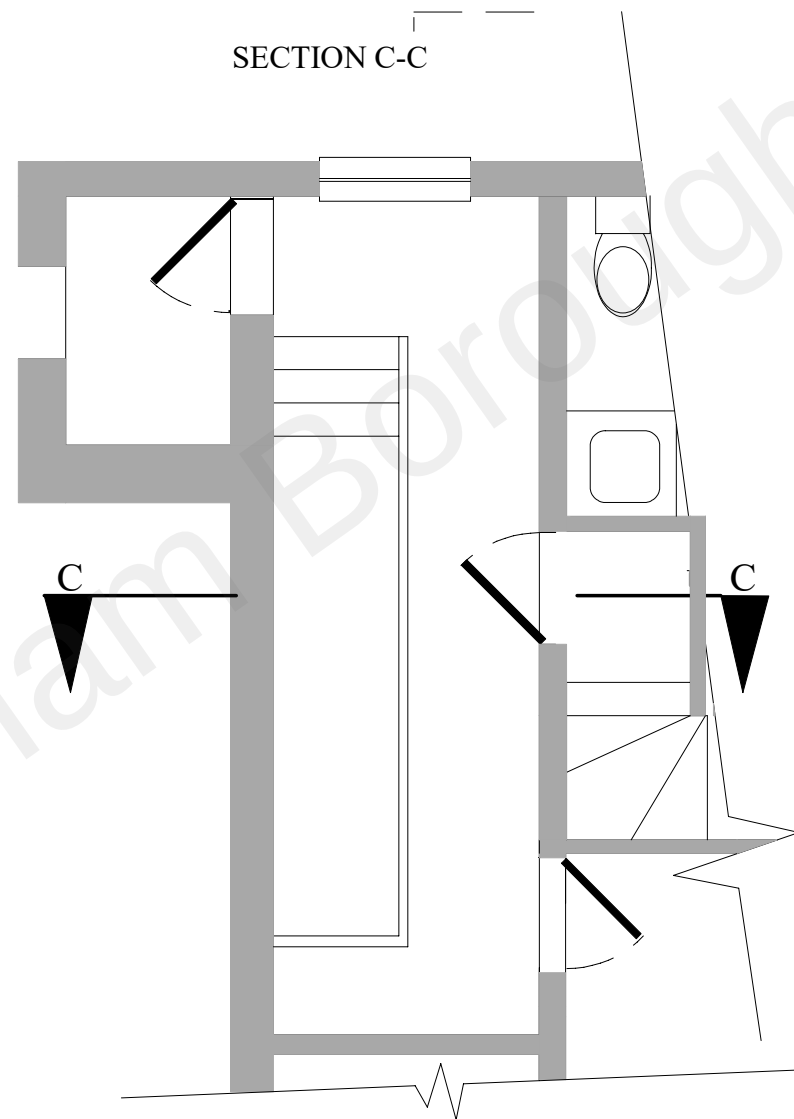

PROPOSED OPTION 1

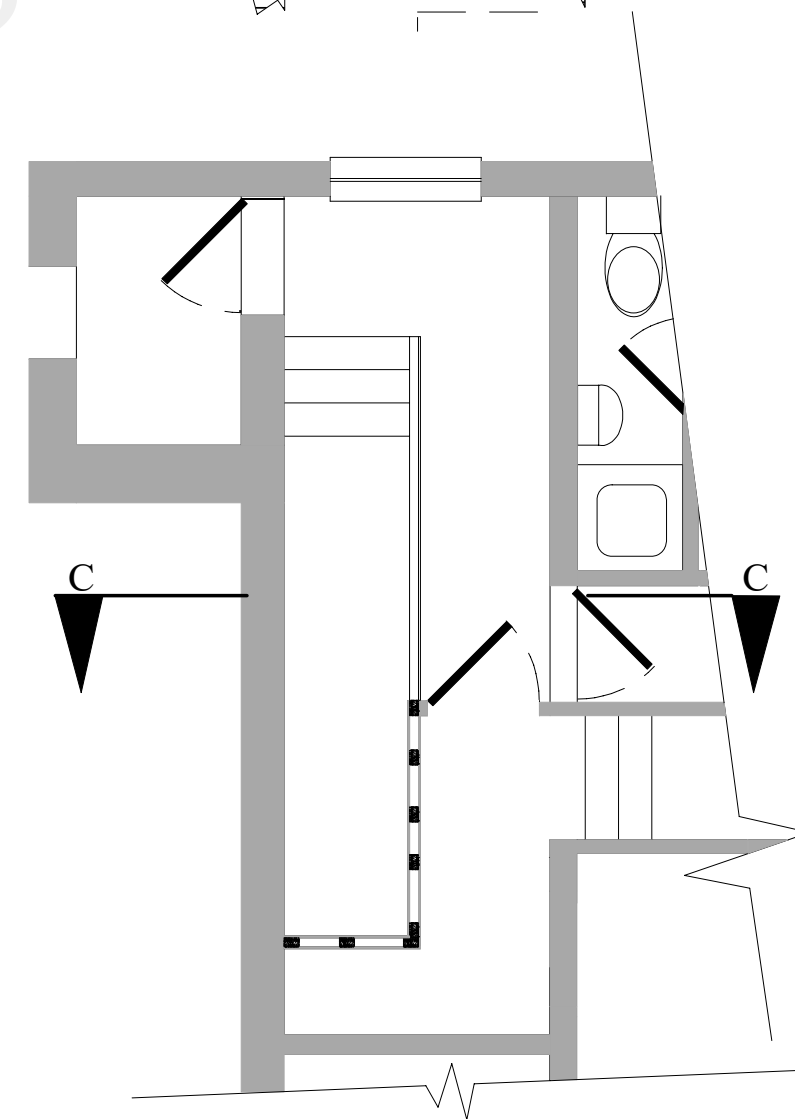

PROPOSED OPTION 2



5m

196 & 197 PARROCK STREET
SECOND FLOOR LANDING
EXISTING & OPTION ONE
& TWO PROPOSED

Scale 1:50@A3

Drawing Number
PS010

Revision
1

Date
20/04/2022