



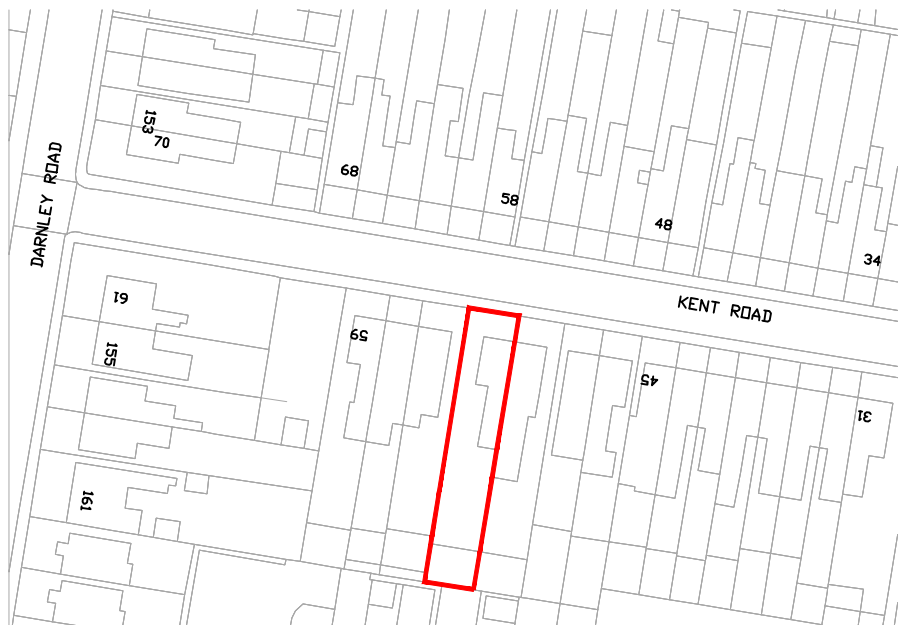

Existing Site Map
Scale 1:1250
10m 20m 30m 40m 50m

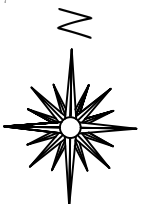

Householder
Application

Rev		Date		



www.designerplan.co.uk
OFFICE 48, 95 WILTON ROAD, VICTORIA, LONDON, SW1V 1BZ
T: 07940121222

Job Title
53 Kent Rd, Gravesend DA11 0SZ

Drawing Title
Existing Block Plan with Location Plan

Scale 1:200 @ A1 Unless noted otherwise	Date Apr` 23	Rev
Job No. 000-0000-001	Dwg No. P01	Rev P1

