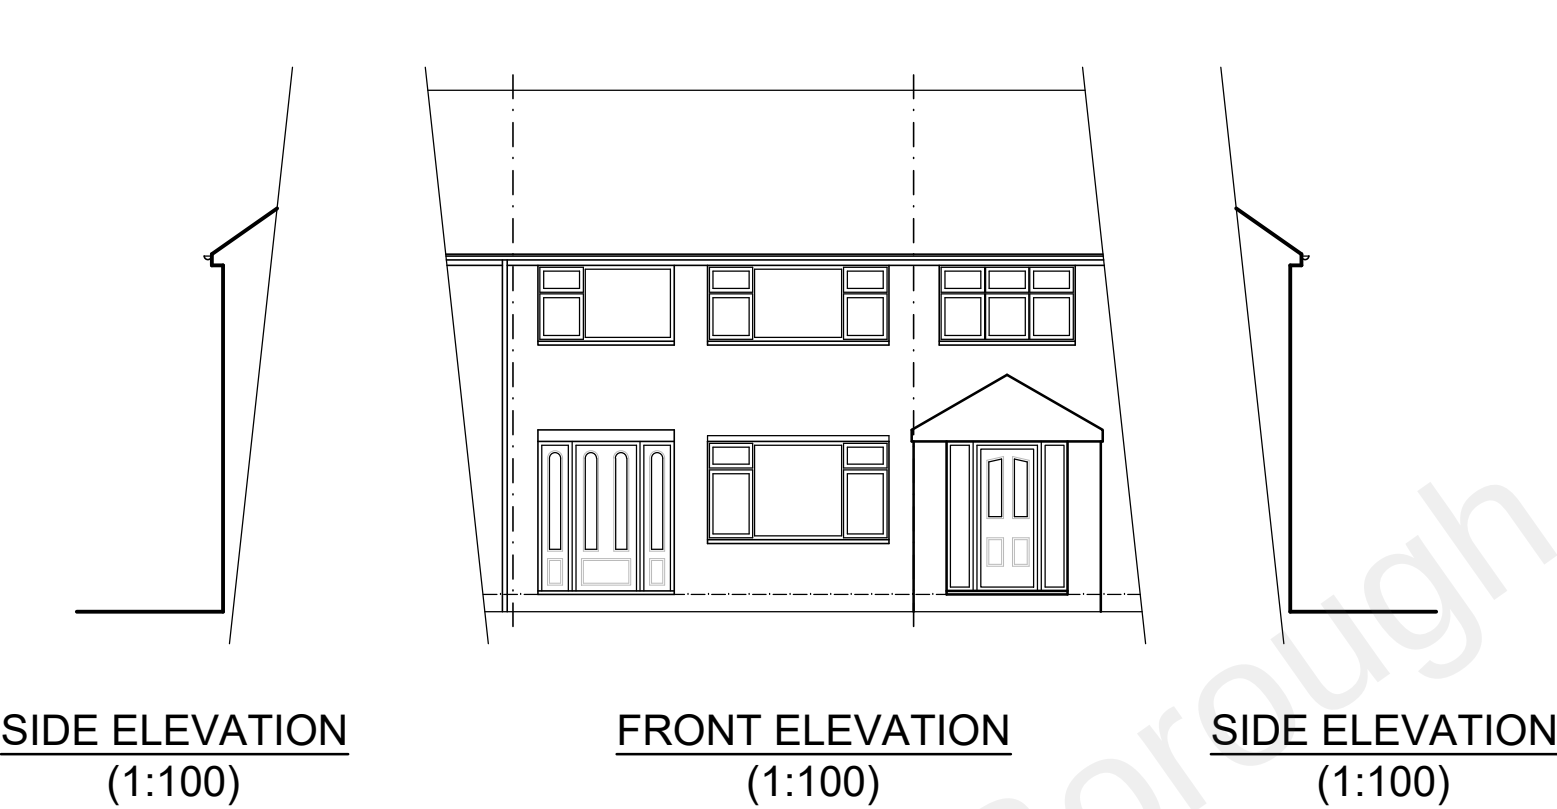


16/12/21	A	Side elevations added
Date	No	Revision

Penfold Project Services

Epmarket, Wrotham Road, Meopham, Kent, DA13 0JH
Telephone: 01474 816690
e-mail: apenfold448@btinternet.com

Job Title: 135 WHINFELL WAY
GRAVESEND
KENT
DA12 4RZ

Dwg Title: PART PLAN & ELEVATIONS
AS EXISTING

Scale: 1:50 & 1:100 @ A3

Dwg No.: 01A

Date: December 2021

