

1

2



3

A


A

B


B

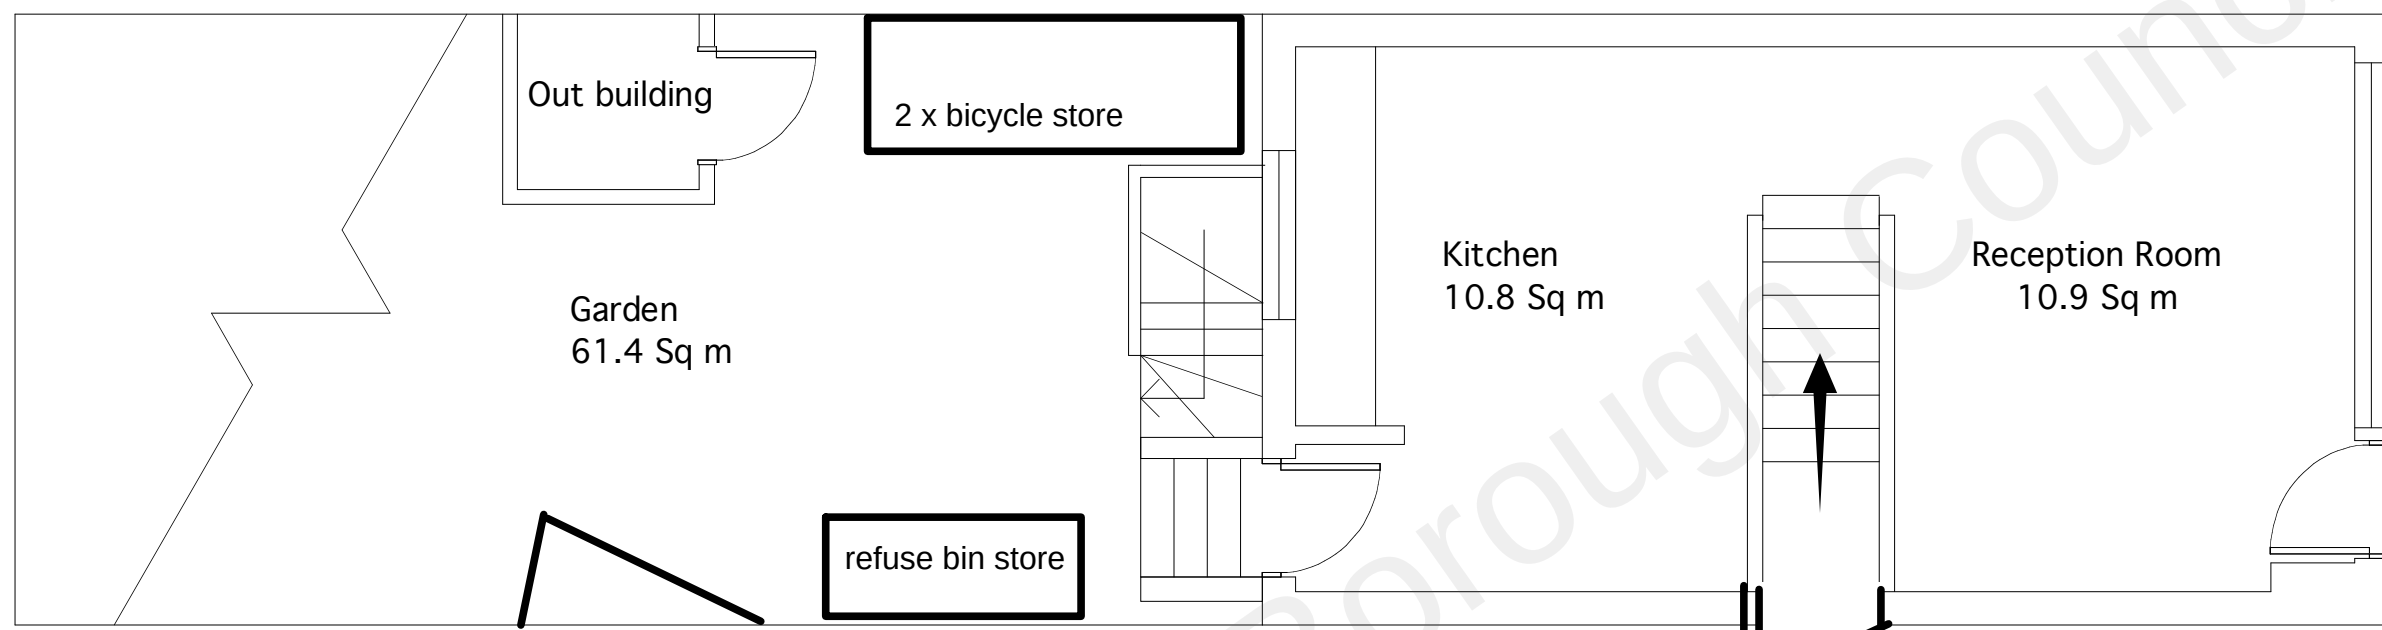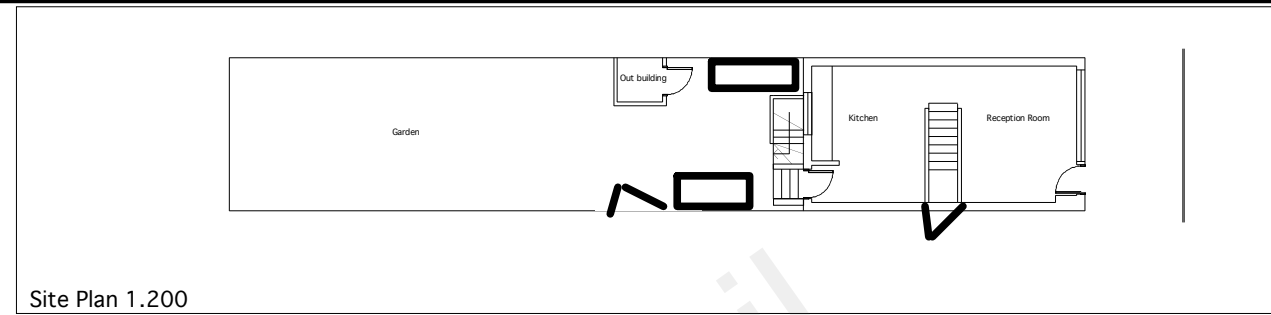

GROUND FLOOR

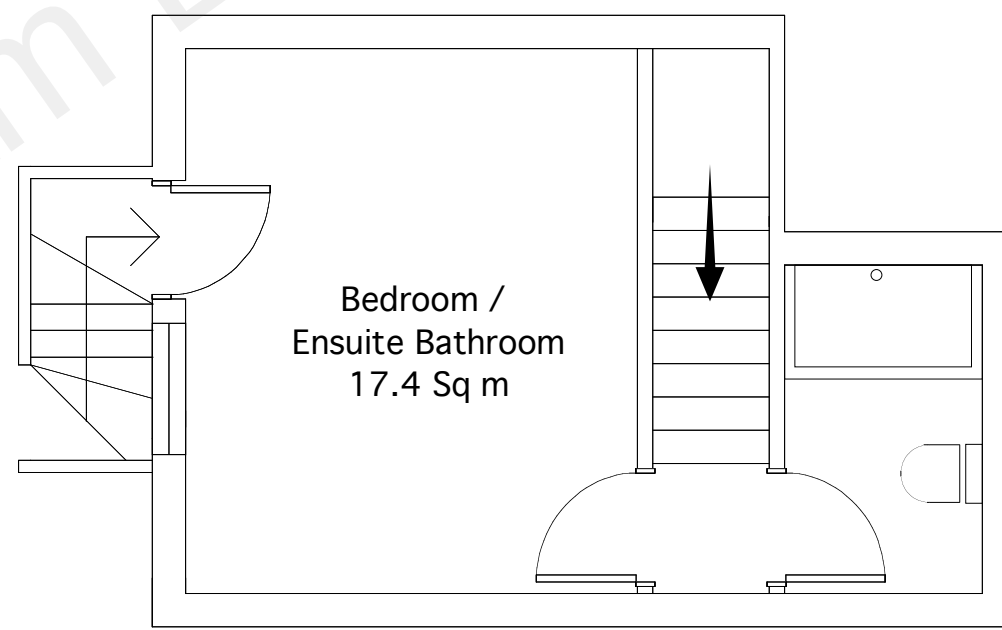

LOWER GROUND FLOOR

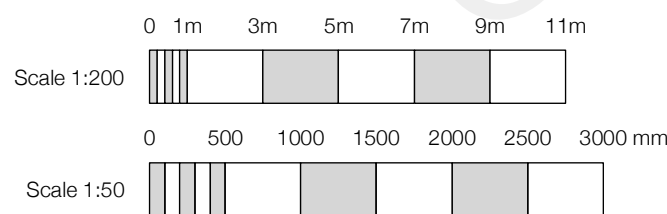

Proposed Drawing 1a

	Drawn By: Shelly Green Link 111 5 King George Road D1 7JG	Date: 2002.08	77 Wrotham rd Gravesend DA11 0QB			
	Tel: 07941 624 174	Title: Change of use				
	Email: enq@shellygreen.com					
CND File Name		Rev	Chg Date	Rev	Chg Date	Rev
		Rev	1:50			

1

2

3