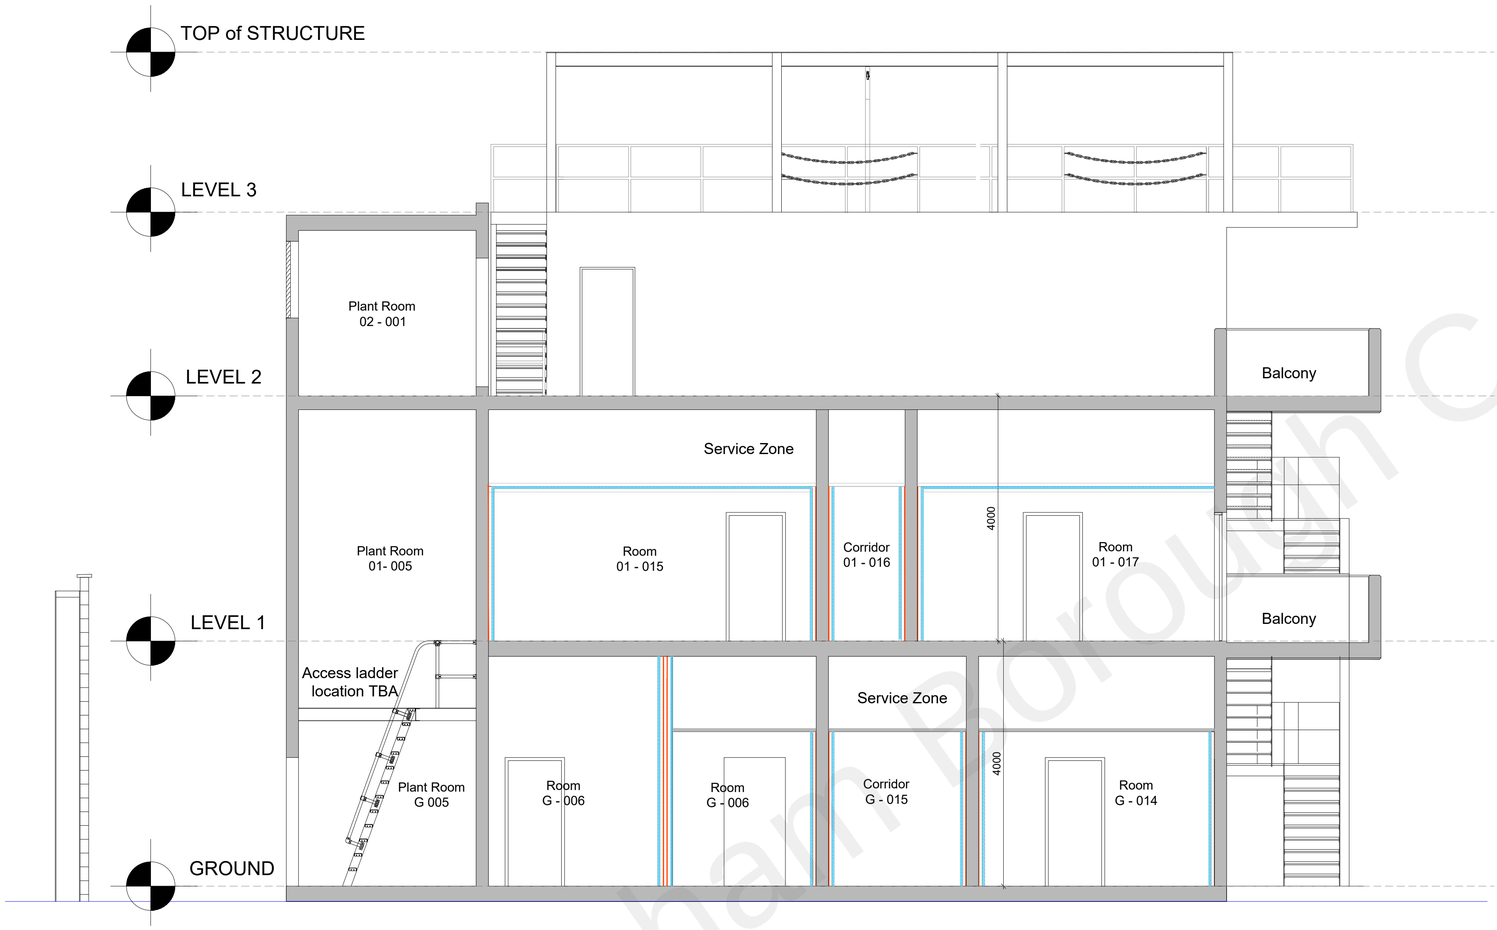


1 SECTION E-E
Scale: 1:50


Gravesham Borough Council

DRAWING COPYRIGHT © CLIFFORD TEE + GALE

(PDF COPIES MAY BE RECEIVED AT REDUCED SIZE AND NOT TO SCALE)

CONTRACTOR TO CHECK ALL DIMENSIONS AND REPORT ALL OMISSIONS AND ERRORS TO CONTRACT ADMINISTRATOR

ALL DIMENSIONS ARE IN MILLIMETERS

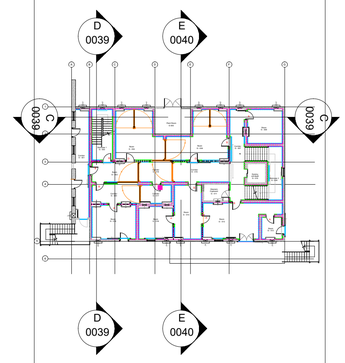

0 1 2 3 4 5m

PLANNING ISSUE

P3	Scale bar amended as per comments	16/12/21
P2	Issued For Planning	17/08/20
P1	Issued For Planning	24/07/20

drawn by JRC | checked by DJR

Clifford Tee + Gale
Architects & Surveyors
Spectrum House, Beehive Ring Rd,
Gatwick RH6 0LG
Tel: +44 (0)12 9356 9857

project
Metropolitan Police
Service STC SCO19
Wharf Road Gravesend

title
Proposed Section
E-E

date July 2020 | scale 1:50 @ A1

job no. P18046 / drwg no. CTG-SE-0040 | rev P3

A1