




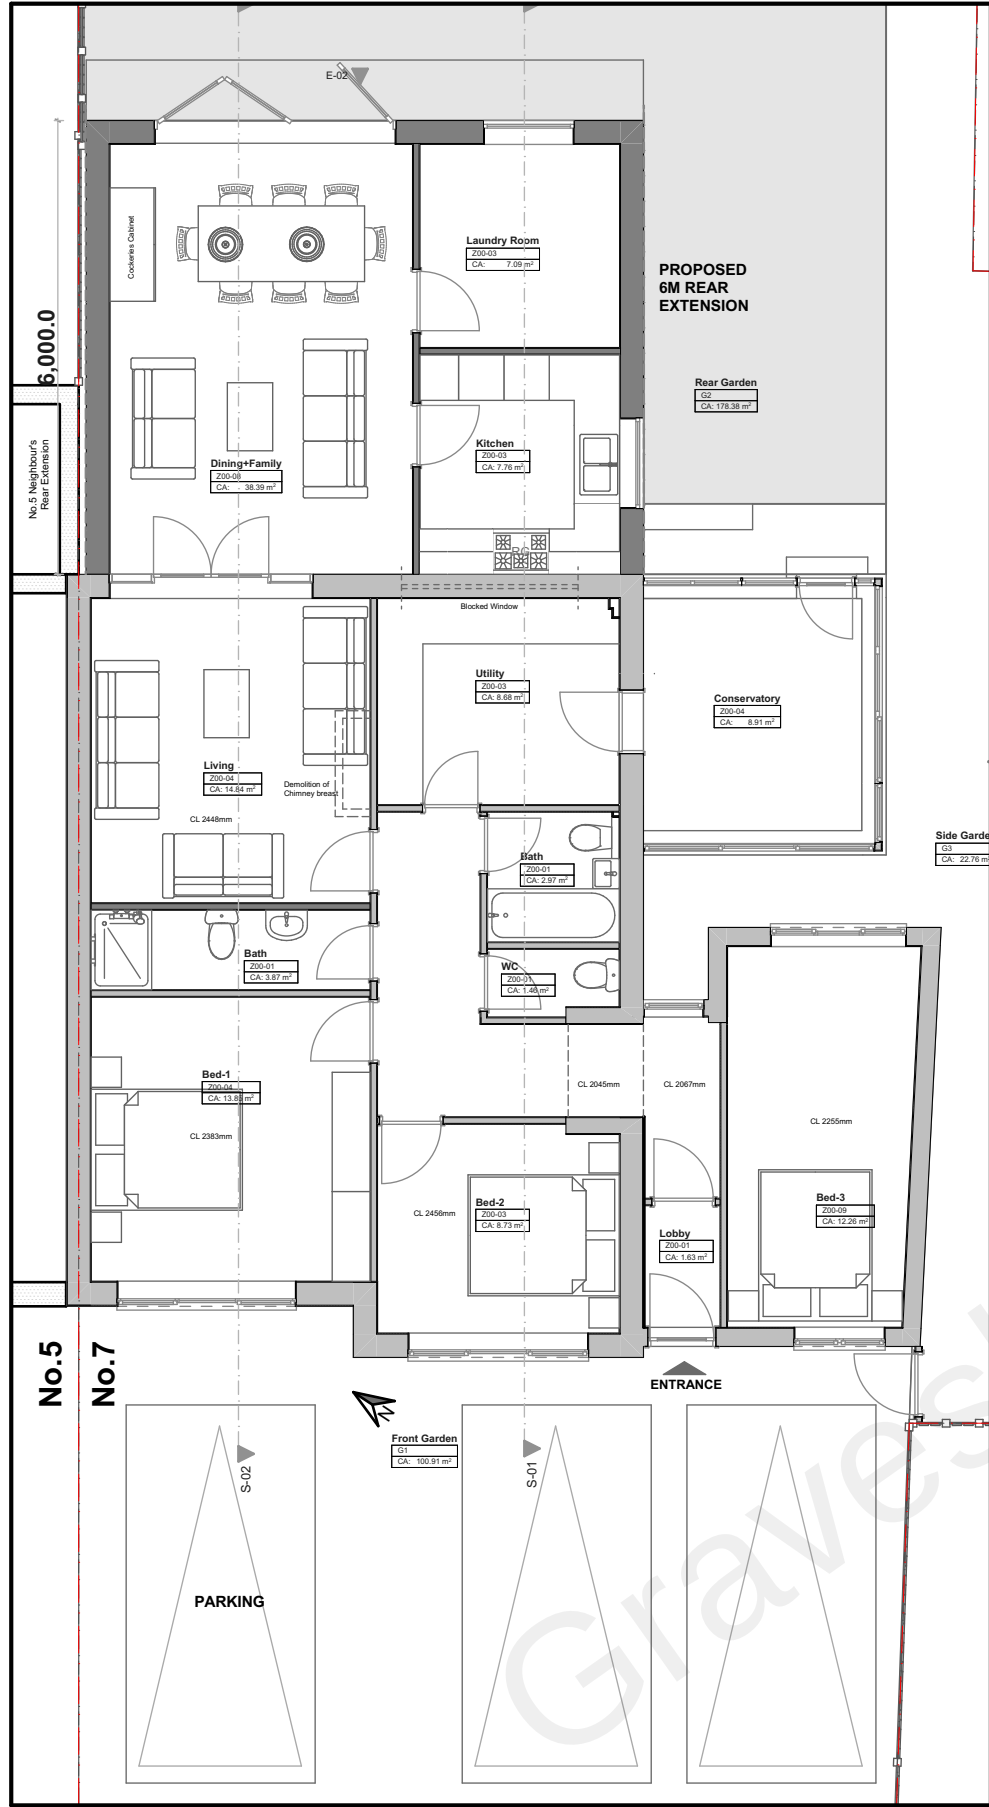

1 GF 1:100

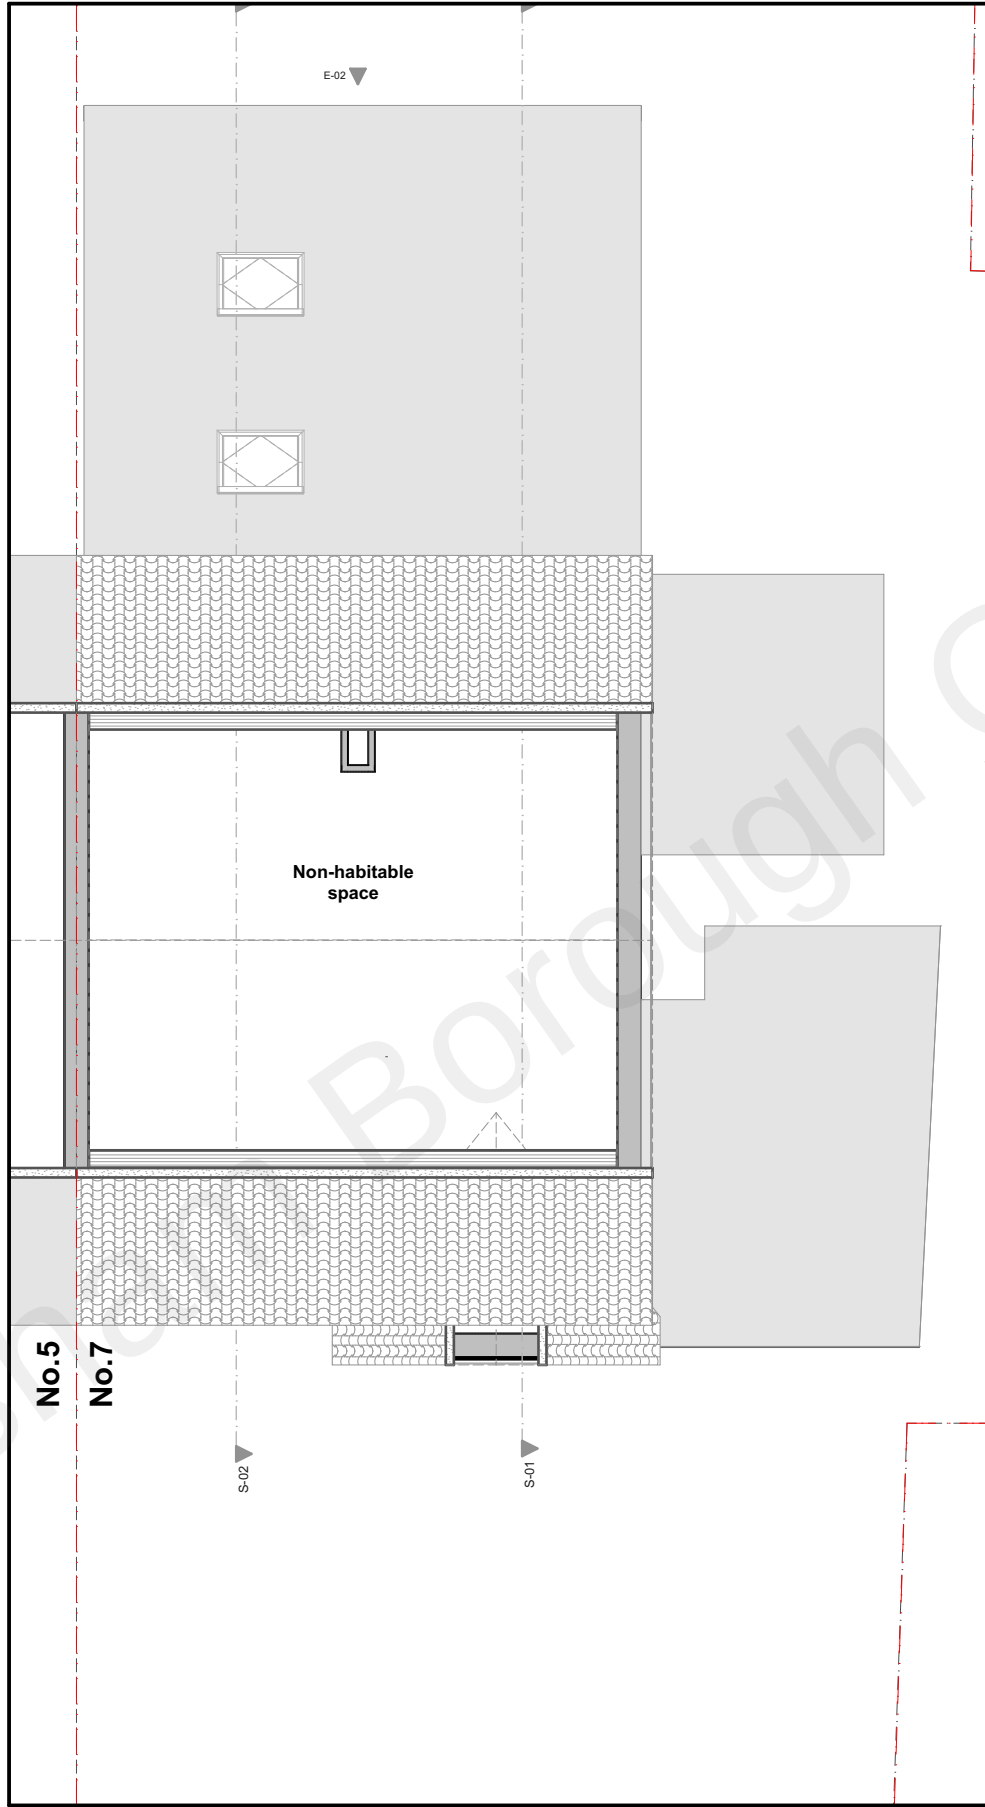

2 LF 1:100

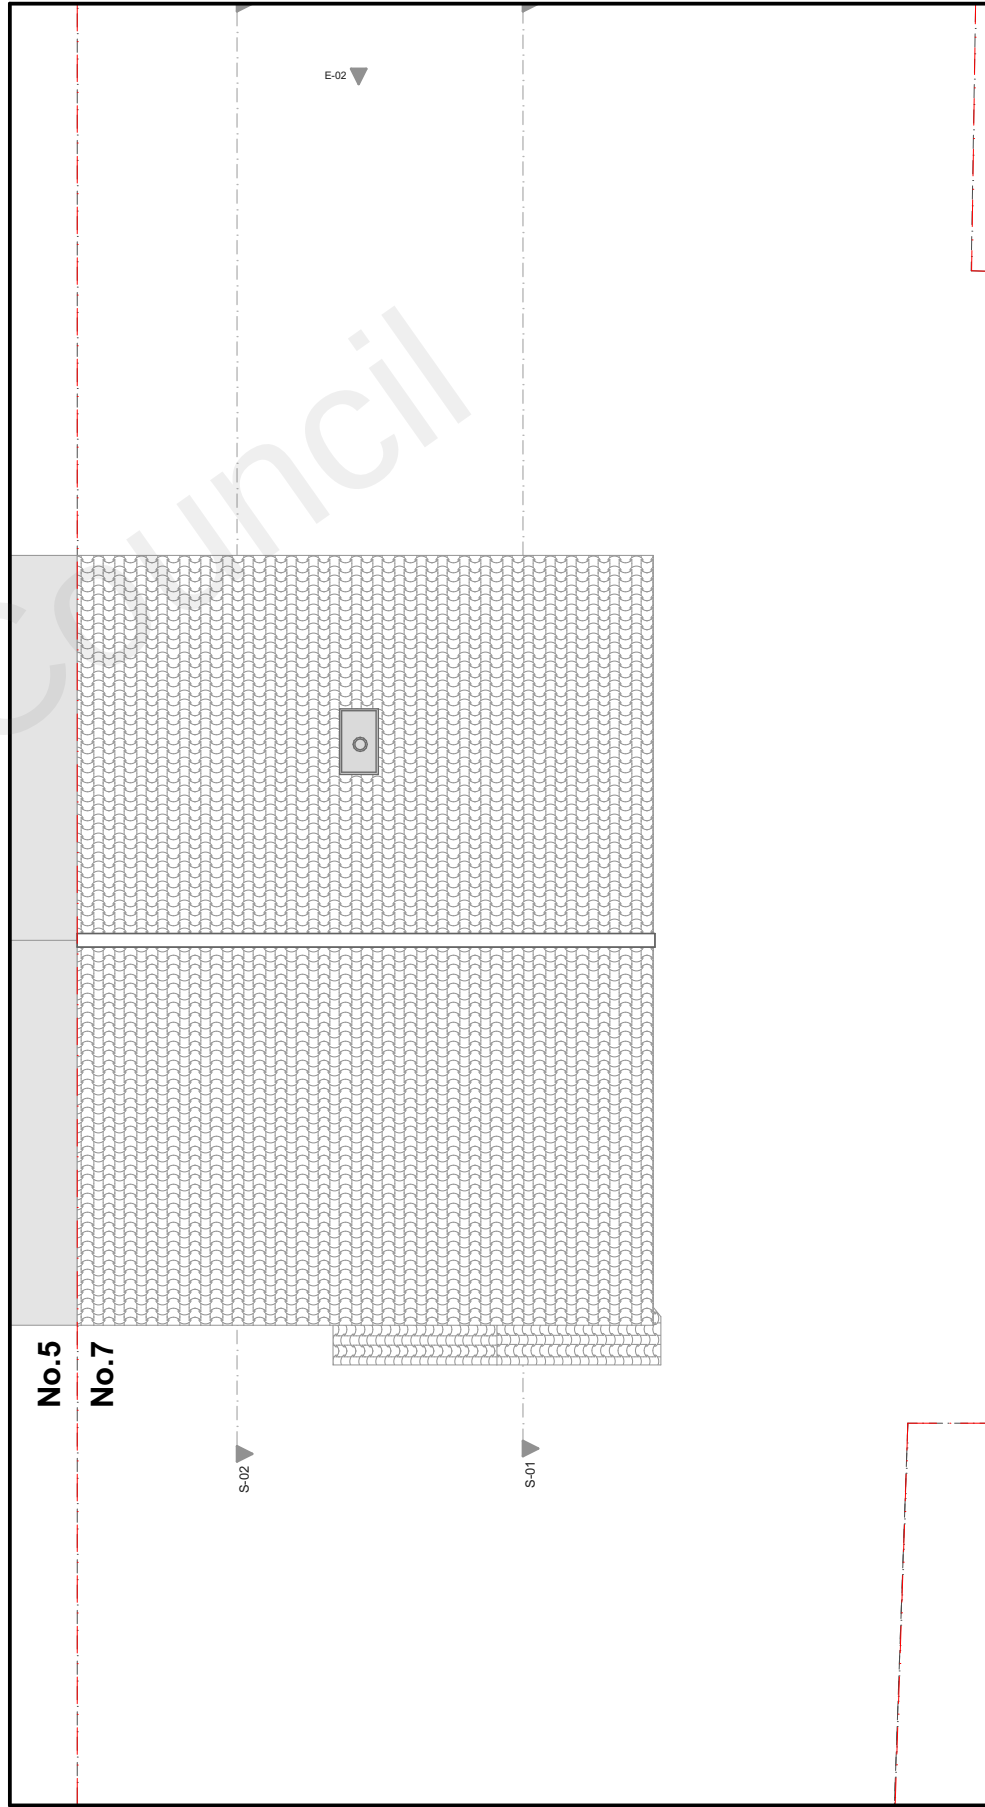

3 RF 1:100



NOTES:
- Construction work should not commence until planning permission is approved by the Planning Authority.
- Drawings should not be used for Land registry purposes.
- Party wall Notice is to be served by either the owner/main contractor.
- No liability is taken to any Third Party relying on information contained in this drawing.
- All dimensions must be verified on Site before commencing any work or shop drawing.

Project **7 Normans Close
Gravesend DA11 0EX**
Client **Mr SYED AL-WAHAB**
Project No. **2022-016**
Project Status **Design**

Layout Title **Pr. Floor Plans**
Layout No. **P007**
Scales @ A3 **1:100**
Date **22/06/2022**

Contact Person **Khondoker Rahman
Sadequ Alam**
Contact Number **07538313571
07515 058788**
Contact Email **mobincdcl@gmail.com,
sadequ@cdc.construction**
Address **Creative Design and Construction Ltd
434 Cranbrook Road, Gants Hill,
Essex IG2 6LL**