
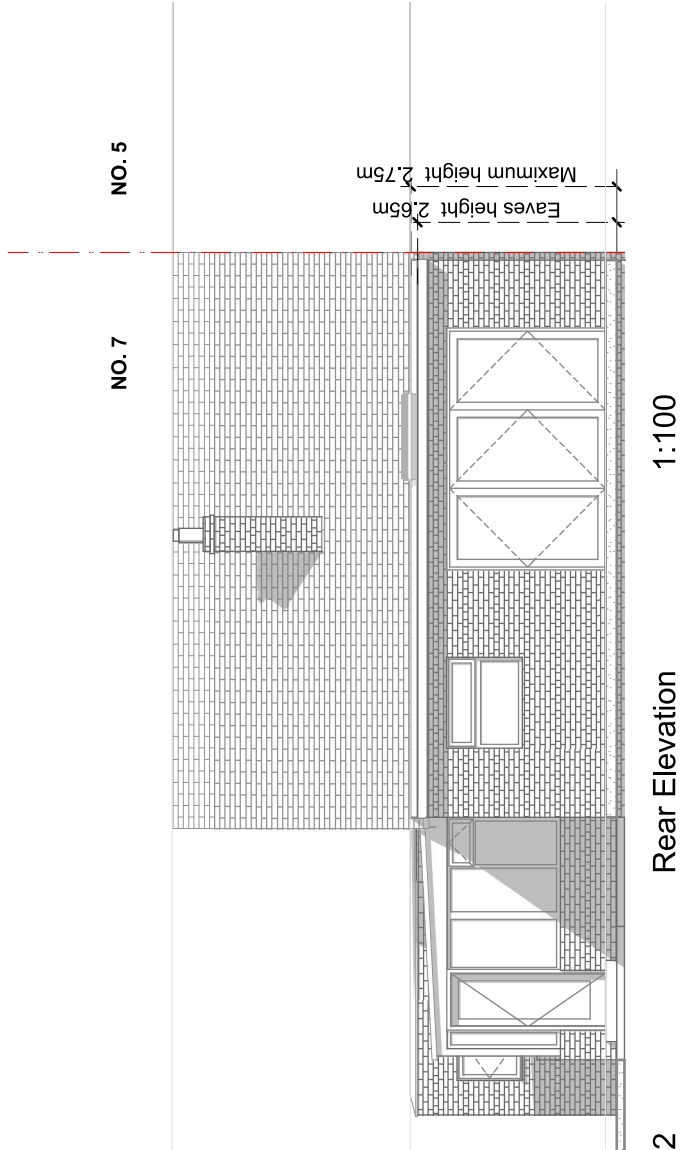
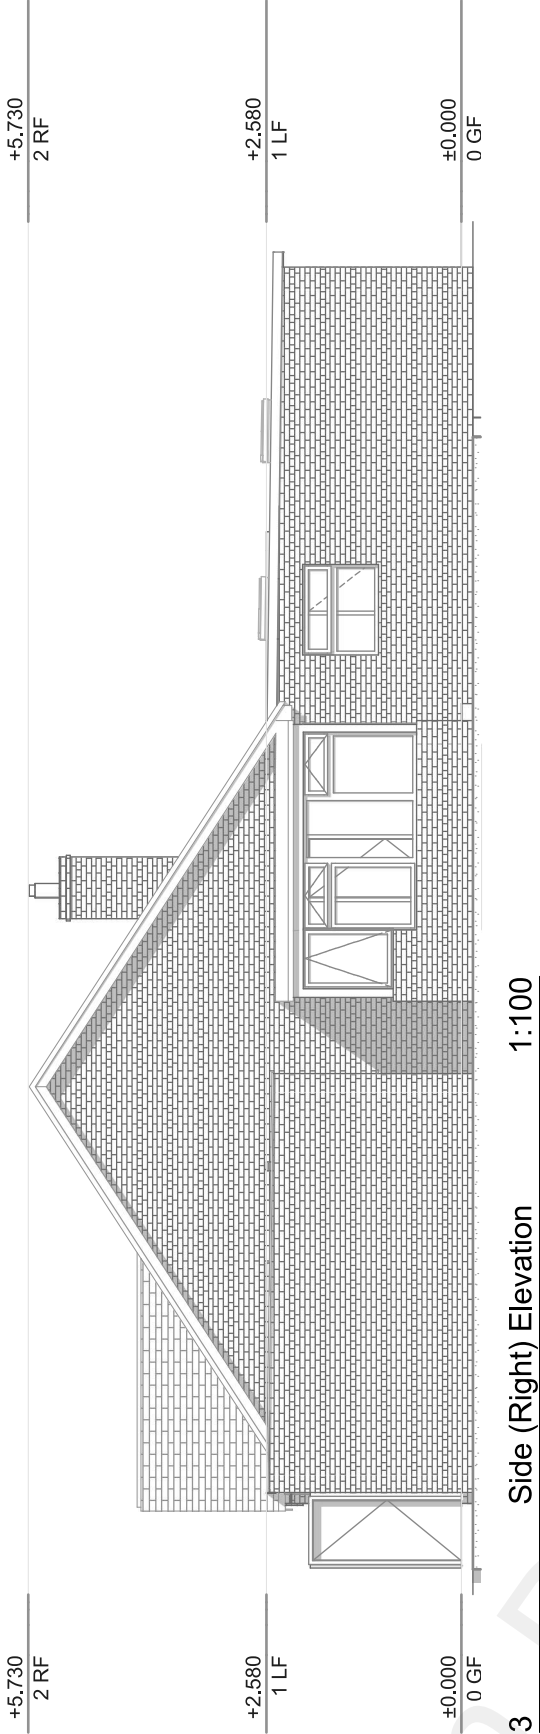


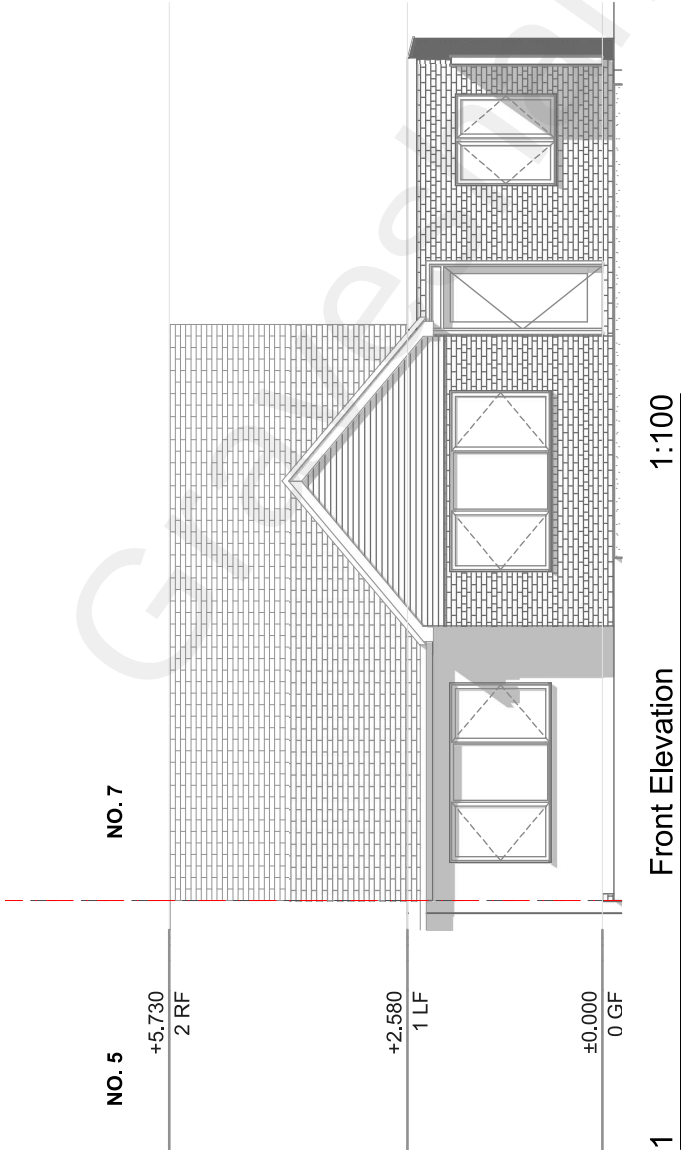

NOTES:

- Construction work should not commence until planning permission is approved by the Planning Authority.
- Drawings should not be used for Land registry purposes.
- Party wall Notice is to be served by either the owner/main contractor.
- No liability is taken to any Third Party relying on information contained in this drawing.
- All dimensions must be verified on Site before commencing any work or shop drawing.

Project	7 Normans Close Gravesend DA11 0EX	Layout Title	Pr. Elevations	Contact Person	Khondoker Rahman Sadequul Alam
Client	Mr SYED AL-WAHAB	Layout No.	P008	Contact Number	07538313571 07515 058788
Project No.	2022-016	Scales @ A3	1:100	Contact Email	mobinedci@gmail.com, sadequul@cdc.construction
Project Status	Design	Date	22/06/2022	Address	Creative Design and Construction Ltd 434 Cranbrook Road, Gants Hill, Essex IG2 6LL