


All dimensions are to be checked on site, any discrepancies are to be reported to the Architect before work commences. Do not scale from this drawing.

This drawing is to be read in conjunction with all relevant consultants and specialists drawings / documents, any discrepancies are to be reported to the Architect before the affected work commences.

All structural components shown are indicative only. Details / calculations of structural members are to be provided by the Structural Engineer.


This drawing is copyright.

rev P2 2022.10.12 amended boundary line

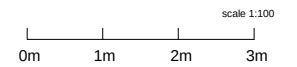

Legend:

- ① Overhead garage door, color grey
- ② Metal wall panel, color grey
- ③ Black OGEE gutter and downpipes
- ④ Metal door, color grey
- ⑤ Roofing sheets, color dark grey

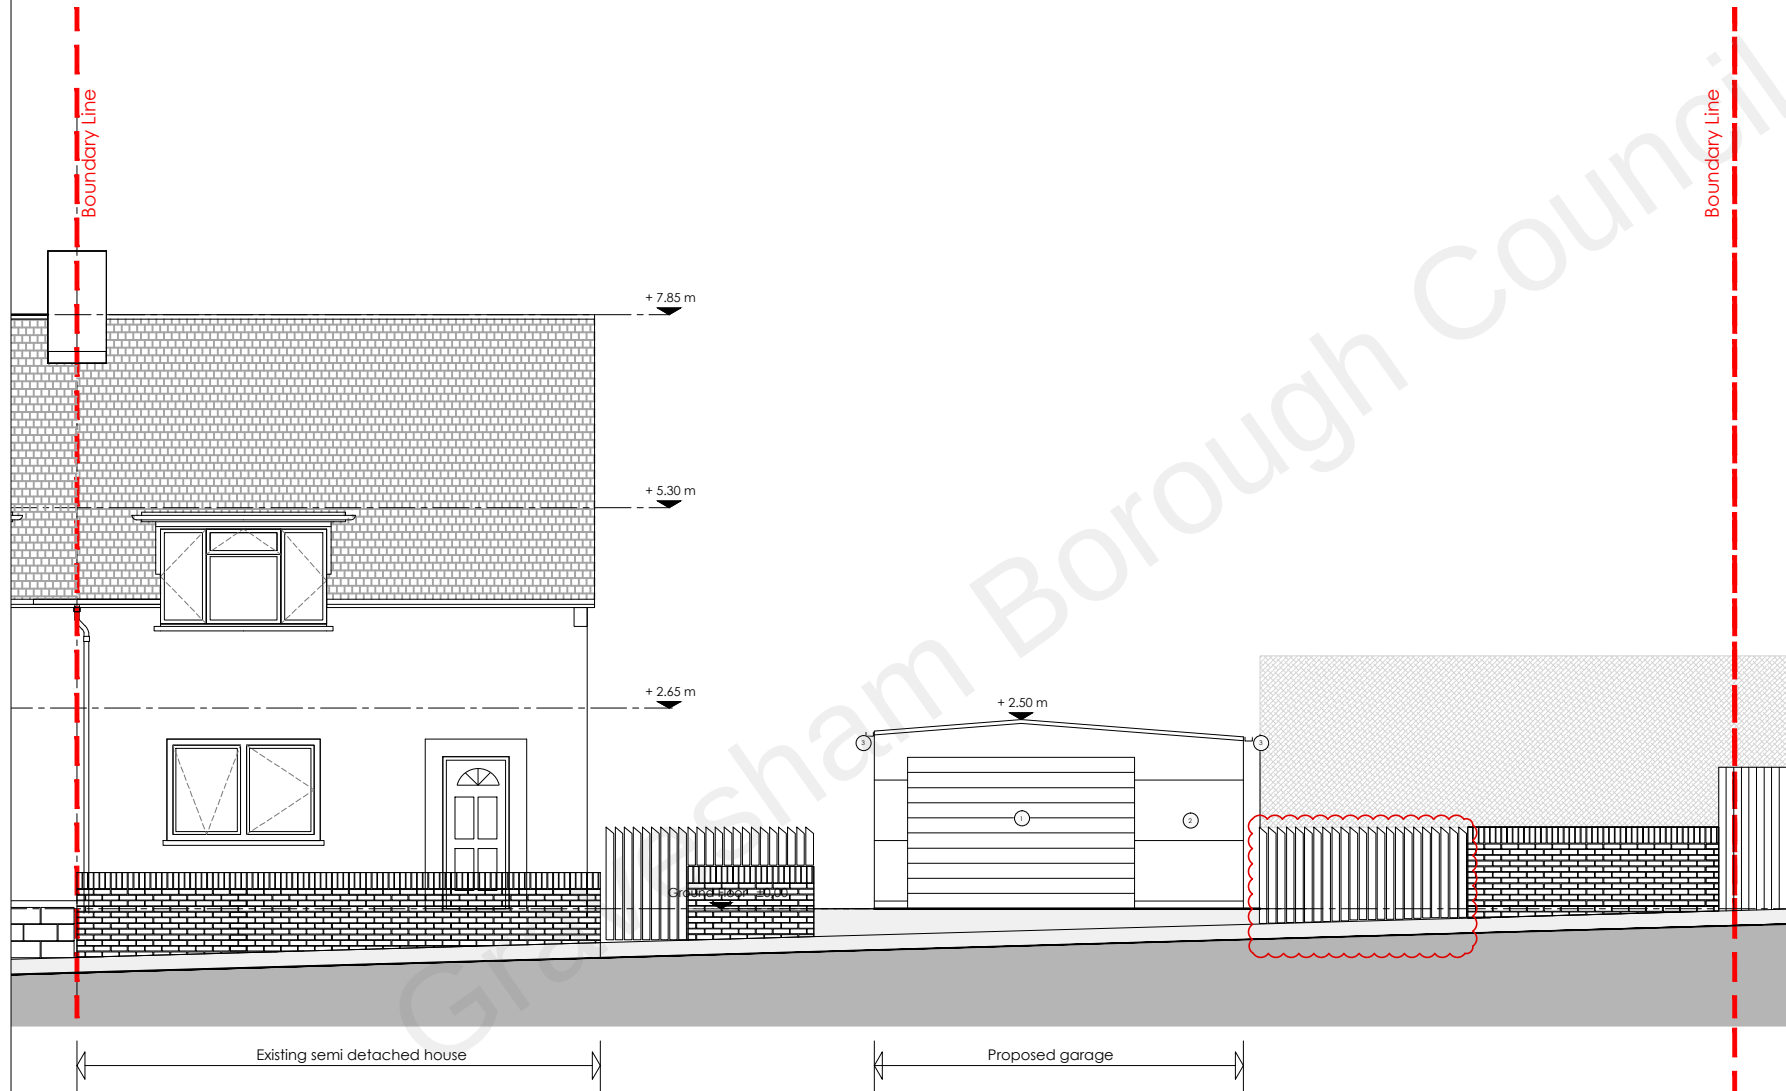

PAWLUCKI
ARCHITECTS

55B Darwin Street, SE171HA LONDON
Tel: 07902742804 e-mail: pawlucki.tomasz@gmail.com

PROJECT St Albans's House	
CLIENT Private	
DRAWING Proposed North (Front) Elevation	
SCALE 1:100@a4	DATE August 2022
NUMBER 016-120	REVISION P2

Proposed North (Front) Elevation