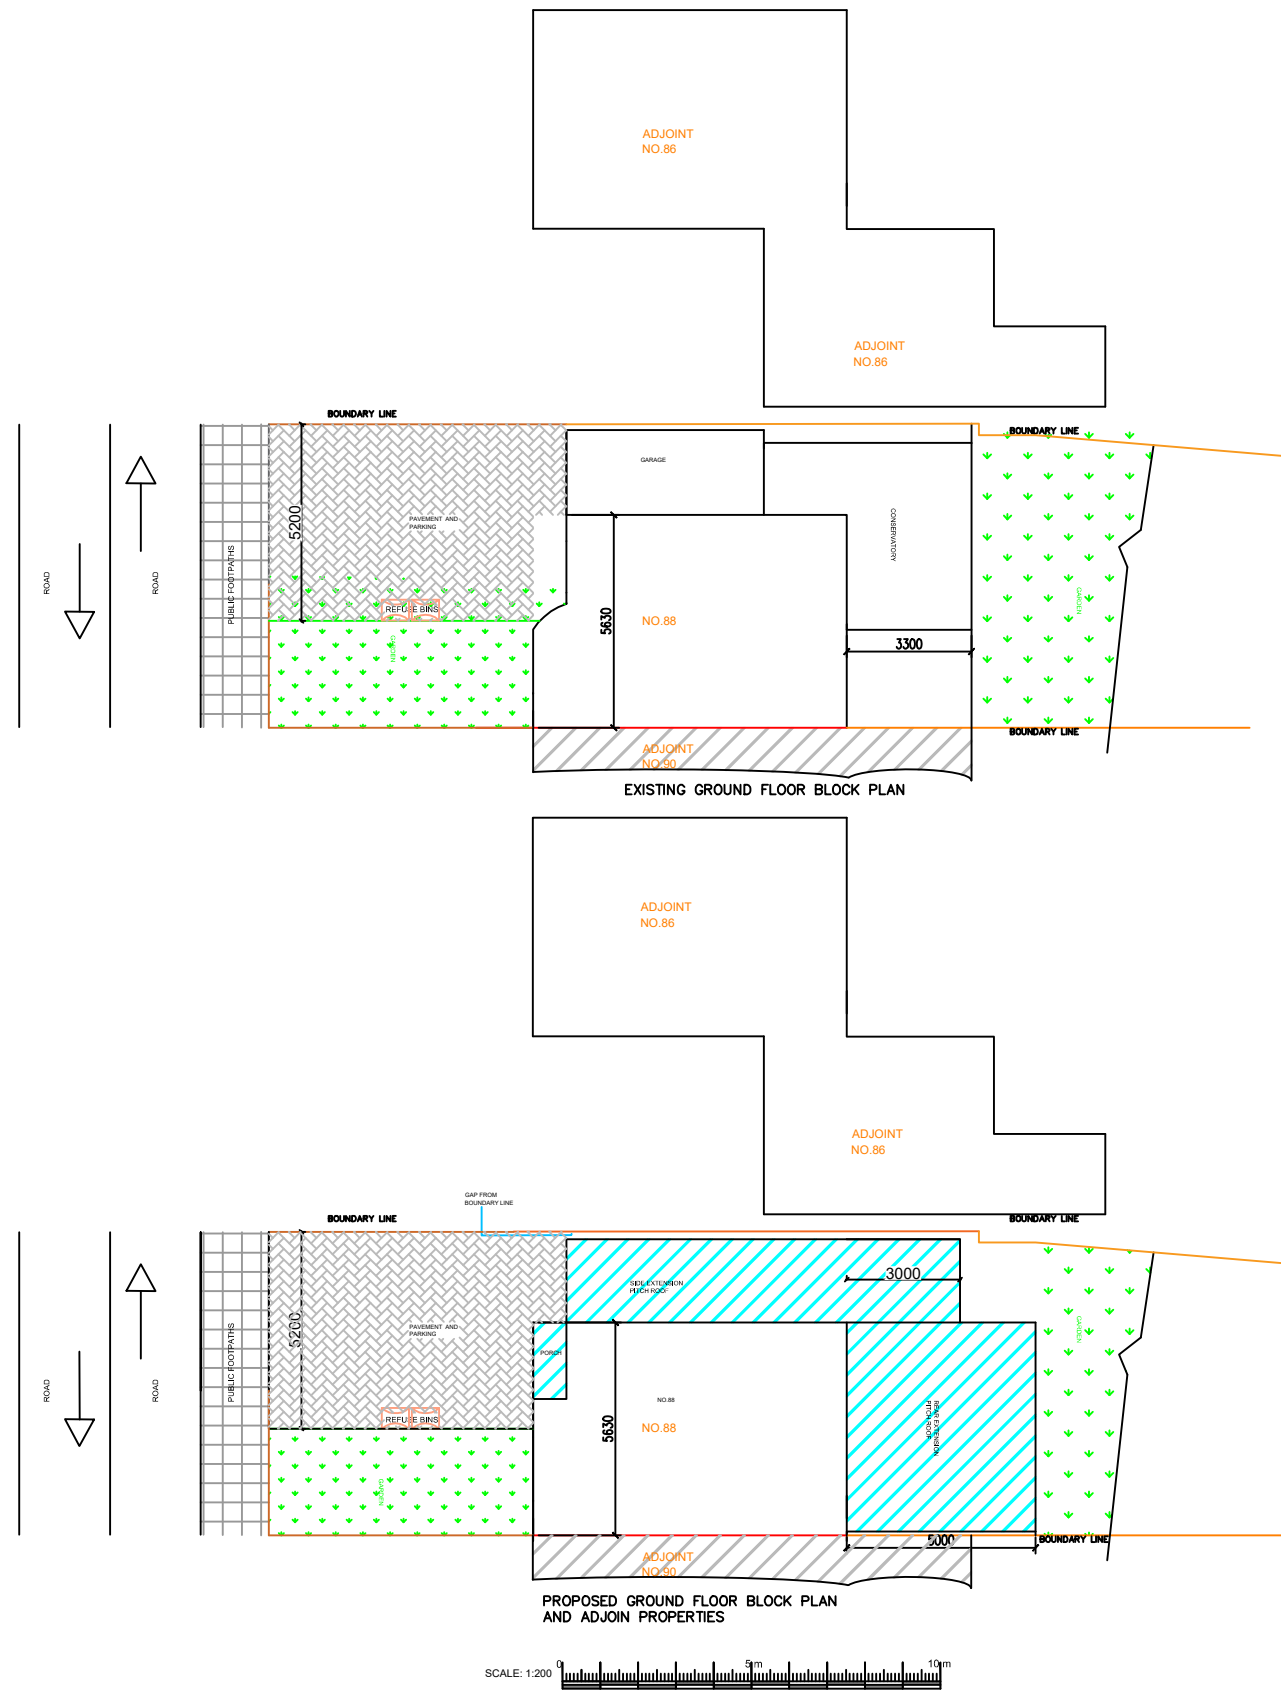


Engineering Construction Design Ltd

ENGINEERING CONSTRUCTION
DESIGN LTD
SUITE 300, CUMBERLAND HOUSE
80 SCRUBS LANE, WHITE CITY
NW10 6RF
E:fahir@eng-constructiondesign.com
Mob:07507484719

PROJECT	DRAWING TITLE	SITE ADDRESS	DRAWINGS RECORD				REVISION REC				GEN DETAILS	SHEET NO
SINGLE STOREY SIDE AND REAR EXTENSION AND FRONT PORCH	PROPOSED BLOCK PLAN, AND ADJOINT PROPERTIES	88 VALLEY DRIVE GRAVESEND DA12 5RX	ISSUE TO	NO	DATE OF ISSUE		NO	DATE	NO	DATE	SCALE: 1:200 & A 3 DRAWING NO: ECDL/04018/G/P/4 DATE: 10-03-2023	4 & A3
			CLIENT	1	28-09-2022							
			PL OFFICE	1	28-09-2022							
			B R OFFICE	1	10-03-2023							