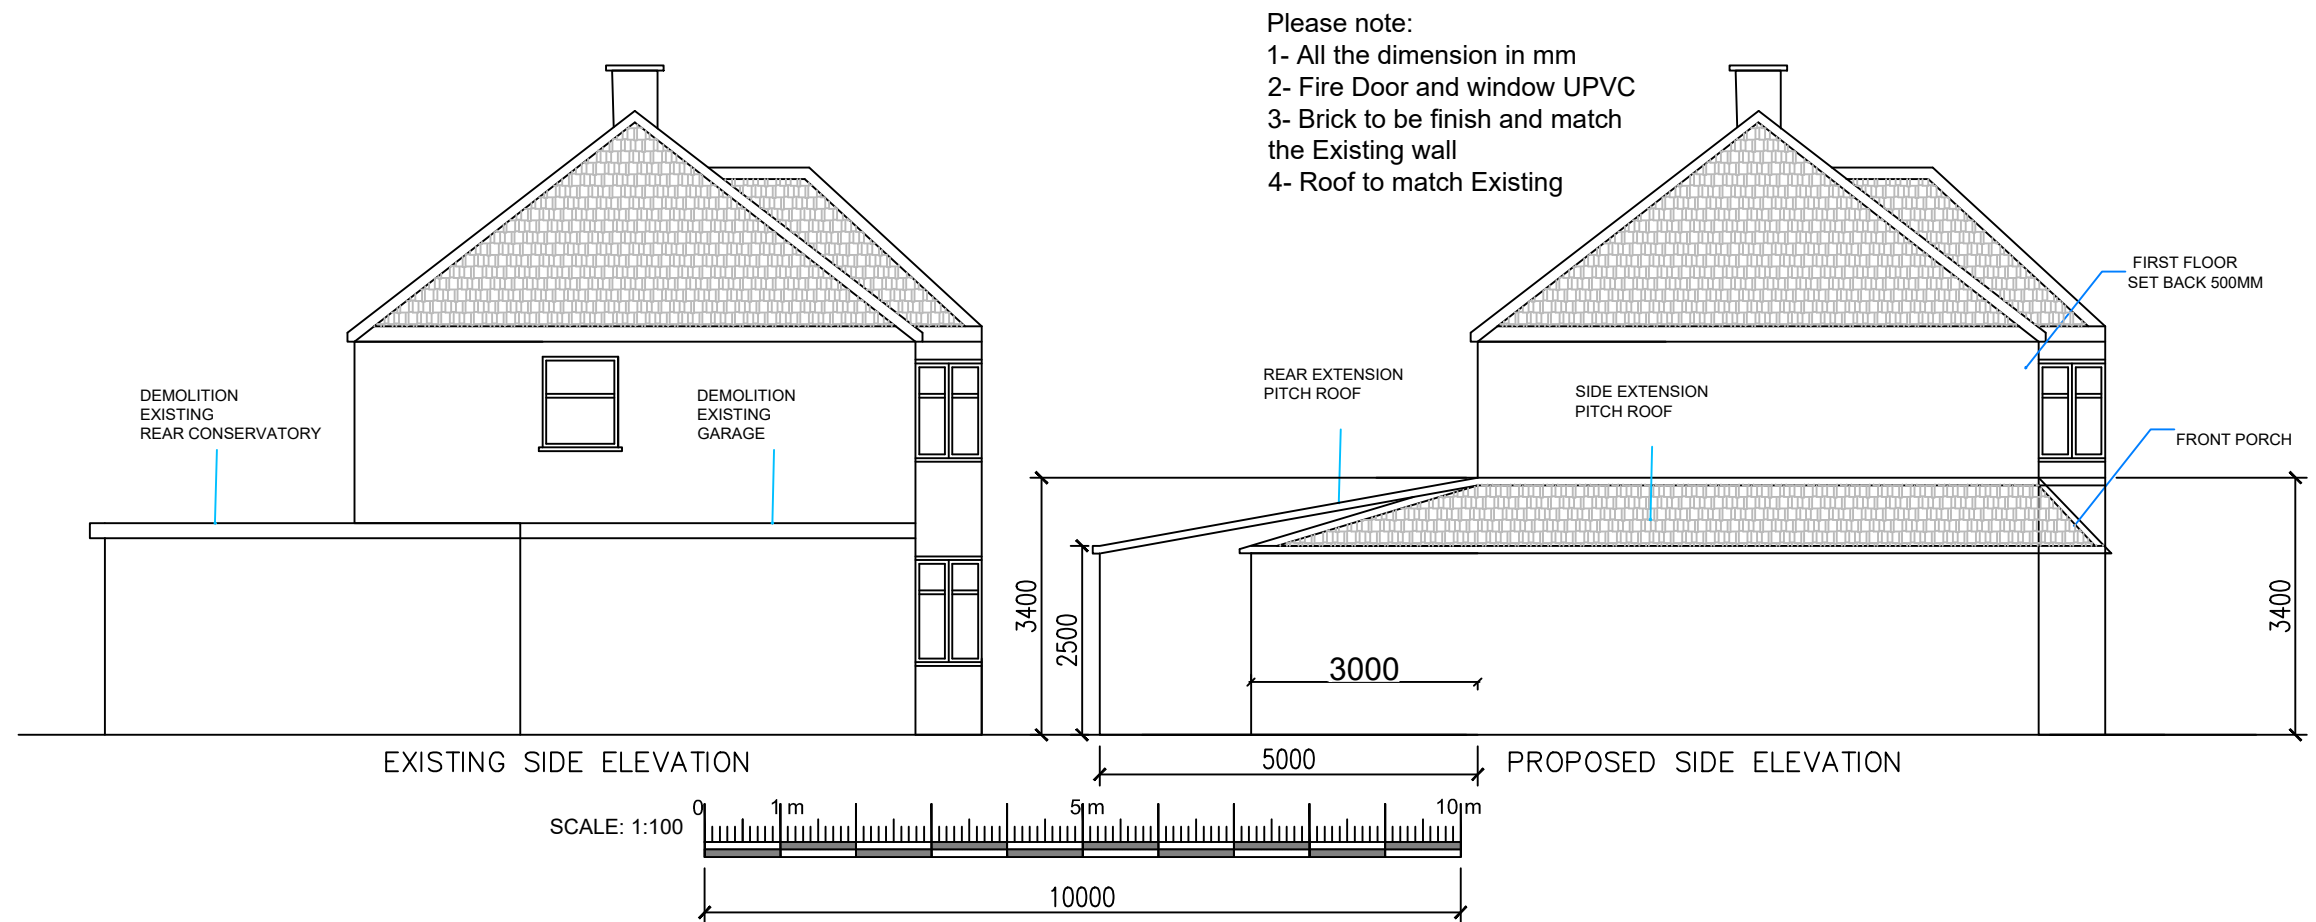


Engineering Construction Design Ltd

ENGINEERING CONSTRUCTION  
DESIGN LTD  
SUITE 300, CUMBERLAND HOUSE  
80 SCRUBS LANE, WHITE CITY  
NW10 6RF  
E:fahir@eng-constructiondesign.com  
Mob:07507484719

| PROJECT                                                        | DRAWING TITLE              | SITE ADDRESS                             | DRAWINGS RECORD |    |               | REVISION REC |      |    |      | GEN DETAILS        | SHEET NO |
|----------------------------------------------------------------|----------------------------|------------------------------------------|-----------------|----|---------------|--------------|------|----|------|--------------------|----------|
| SINGLE STOREY<br>SIDE AND REAR<br>EXTENSION<br>AND FRONT PORCH | PROPOSED<br>SIDE ELEVATION | 88 VALLEY DRIVE<br>GRAVESEND<br>DA12 5RX | ISSUE TO        | NO | DATE OF ISSUE | NO           | DATE | NO | DATE | SCALE: 1:100 & A 3 | 3 & A3   |
|                                                                |                            |                                          | CLIENT          | 1  | 28-09-2022    |              |      |    |      | DRAWING NO:        |          |
|                                                                |                            |                                          | PL OFFICE       | 1  | 28-09-2022    |              |      |    |      | ECDL/04018/G/P/3   |          |
|                                                                |                            |                                          | B R OFFICE      | 1  | 10-03-2023    |              |      |    |      | DATE: 10-03-2023   |          |